
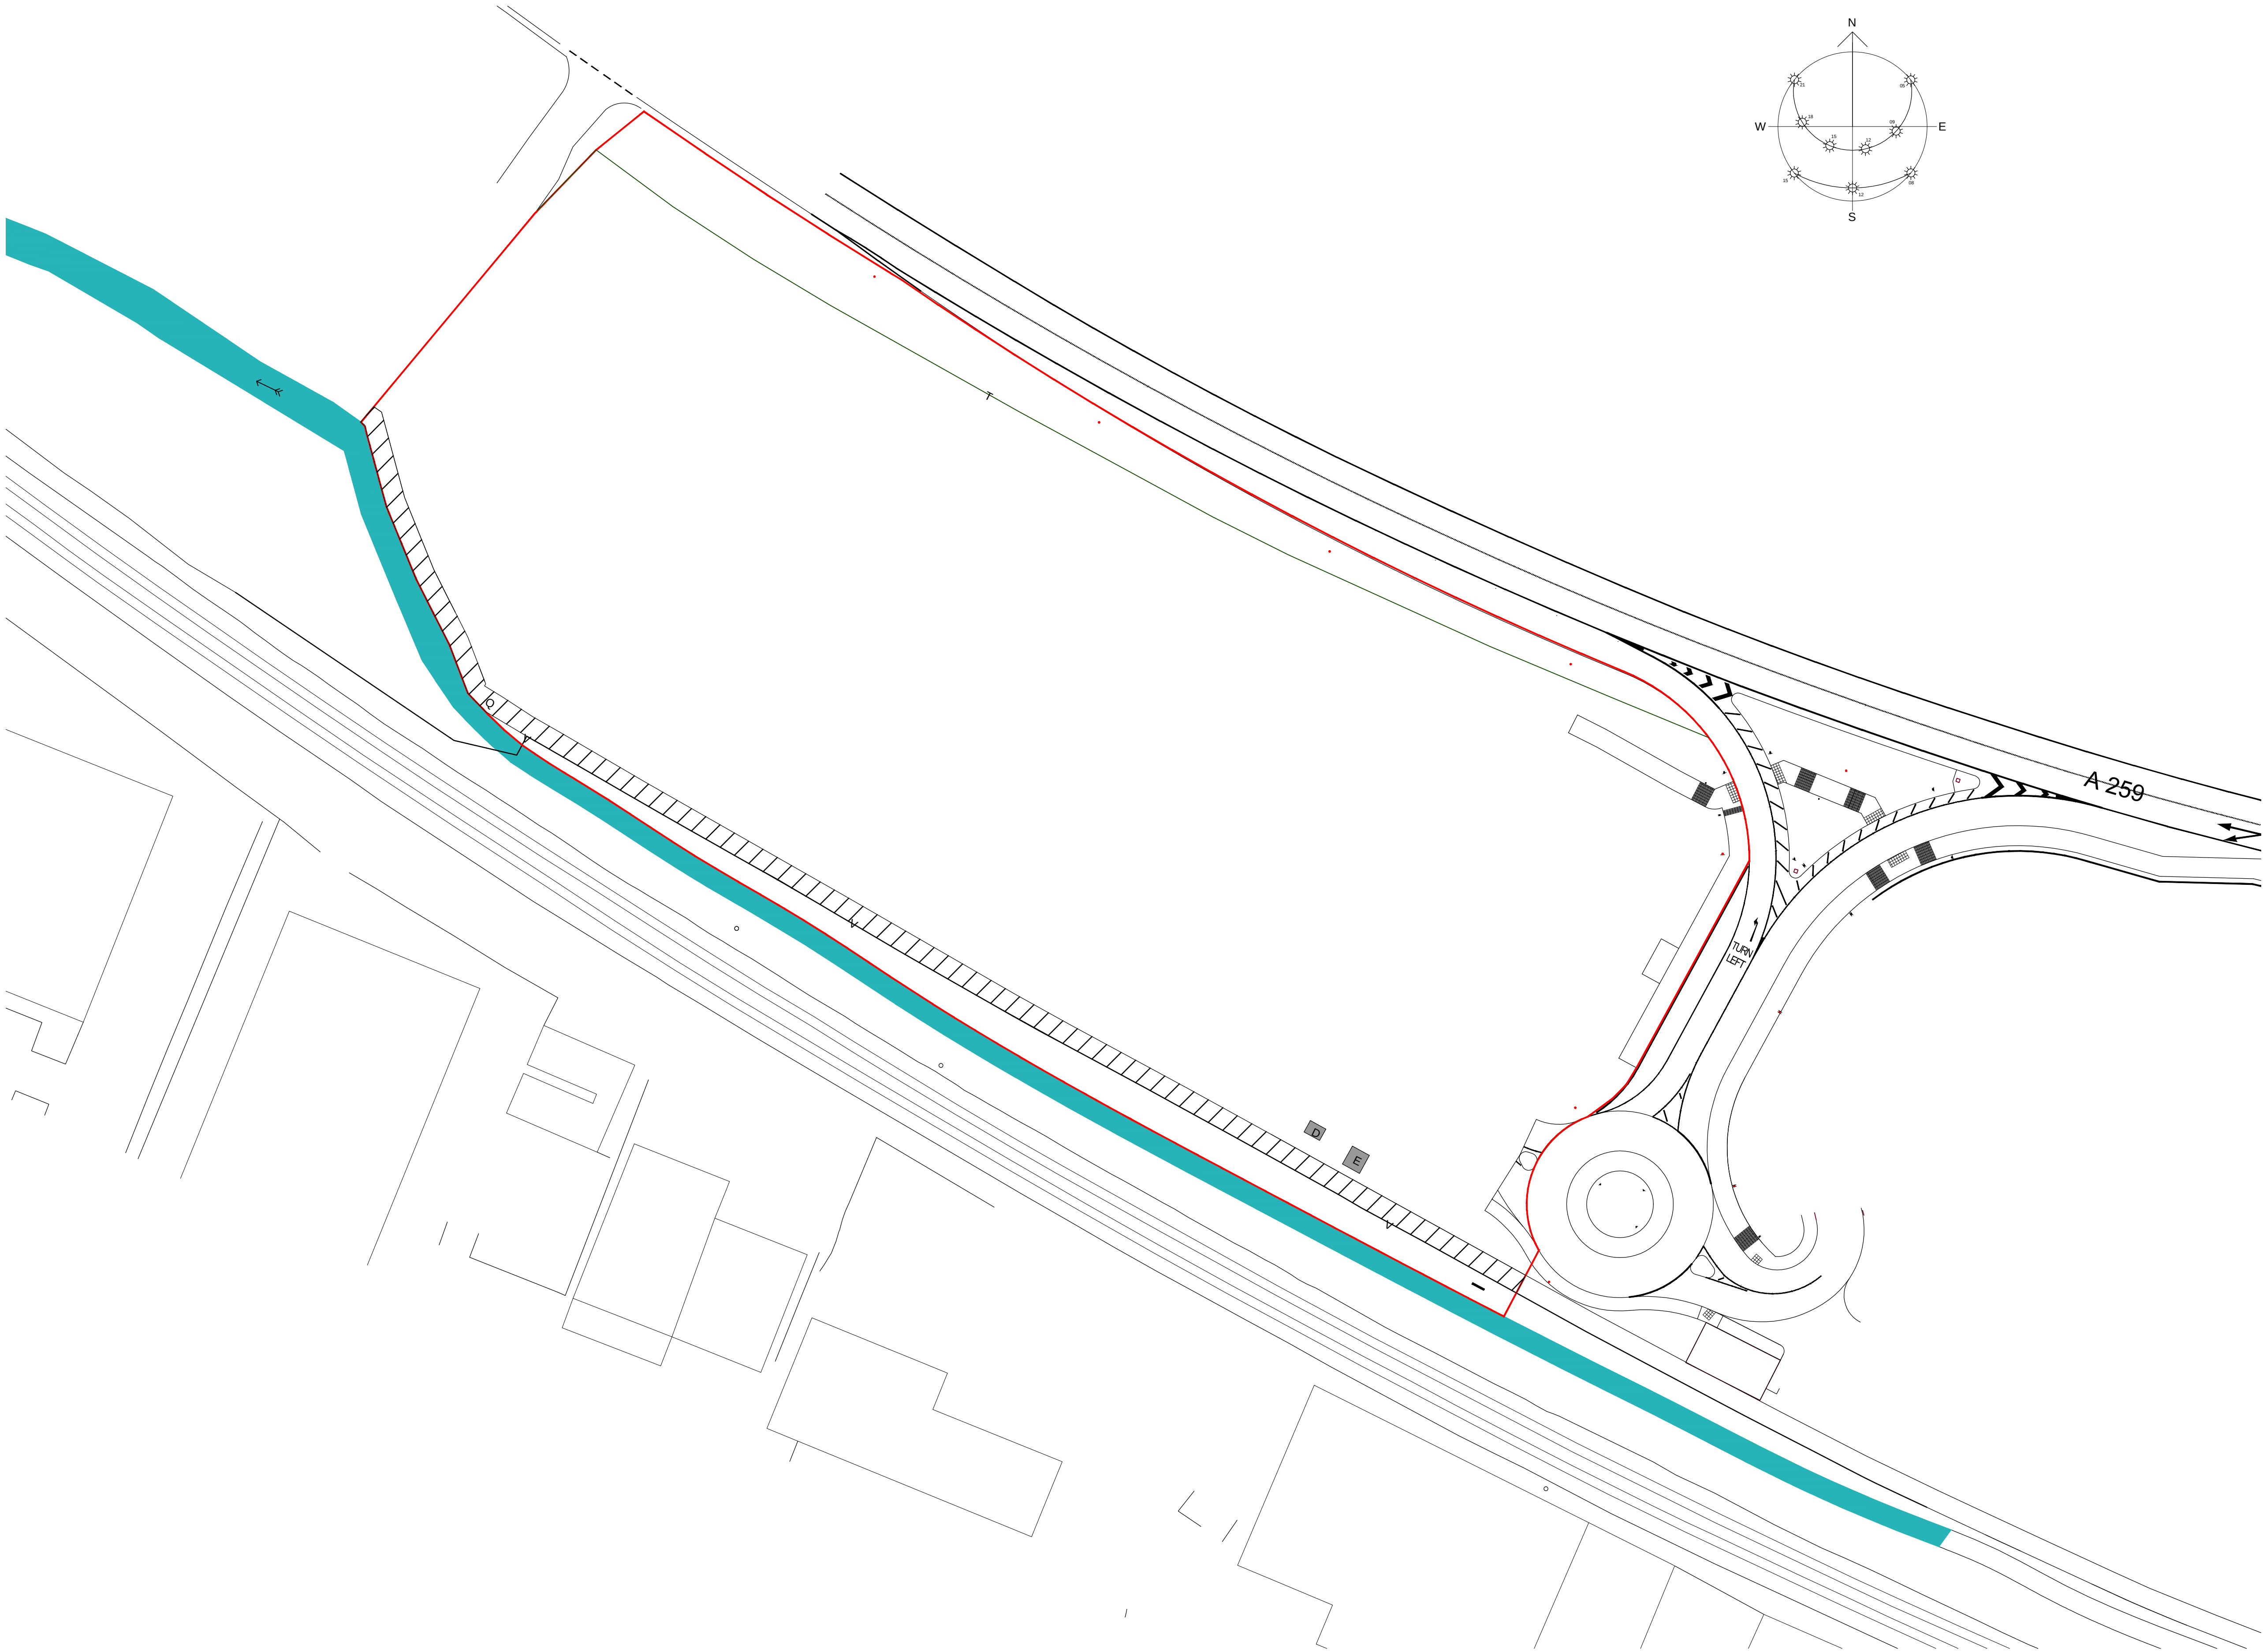


CDM 2015 Health & Safety Information

This information relates only to 'Significant Hazards' identified on this drawing and is to be read in conjunction with the Designer's Risk Assessment Register.

LEGEND

- D- Gas Governor
- E- Electric Sub-Station
- Q-Casting Way
- T- Existing Highway Fence
- V- Existing Network Rail Fence

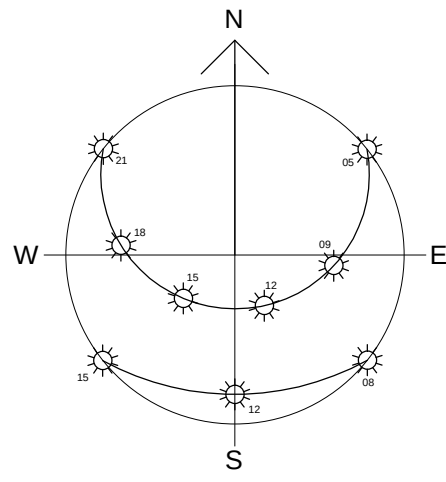

A	28.08.15	Issued for approval	SM	AC
Rev	Date	Revision Details	Dr	Ch



London: Unit 1 West Coate House 3 Coate Street
London E2 9AG
T 020 7729 5505 E london@ecearchitecture.com

Sussex: Brooklyn Chambers 11 Goring Road
Worthing West Sussex BN12 4AP
T 01903 248777 E sussex@ecearchitecture.com

www.ecearchitecture.com

ECE Architecture

Client's Name
Store Property Investments

Job Title
Manor Retail Park, Rustington

Drawing Title
Existing Site plan

Scale
1:500 @ A1 / 1:1000 @ A3

metres 10 20 30 40 50

Drawn	Checked	Date
SM	AC	26.08.15

Job No	Drawing No	Rev
6165	002	A

Status

APPROVAL

CAD Plot date: 28/08/2015 - 09:51:56 6165- existing site plan.dwg