

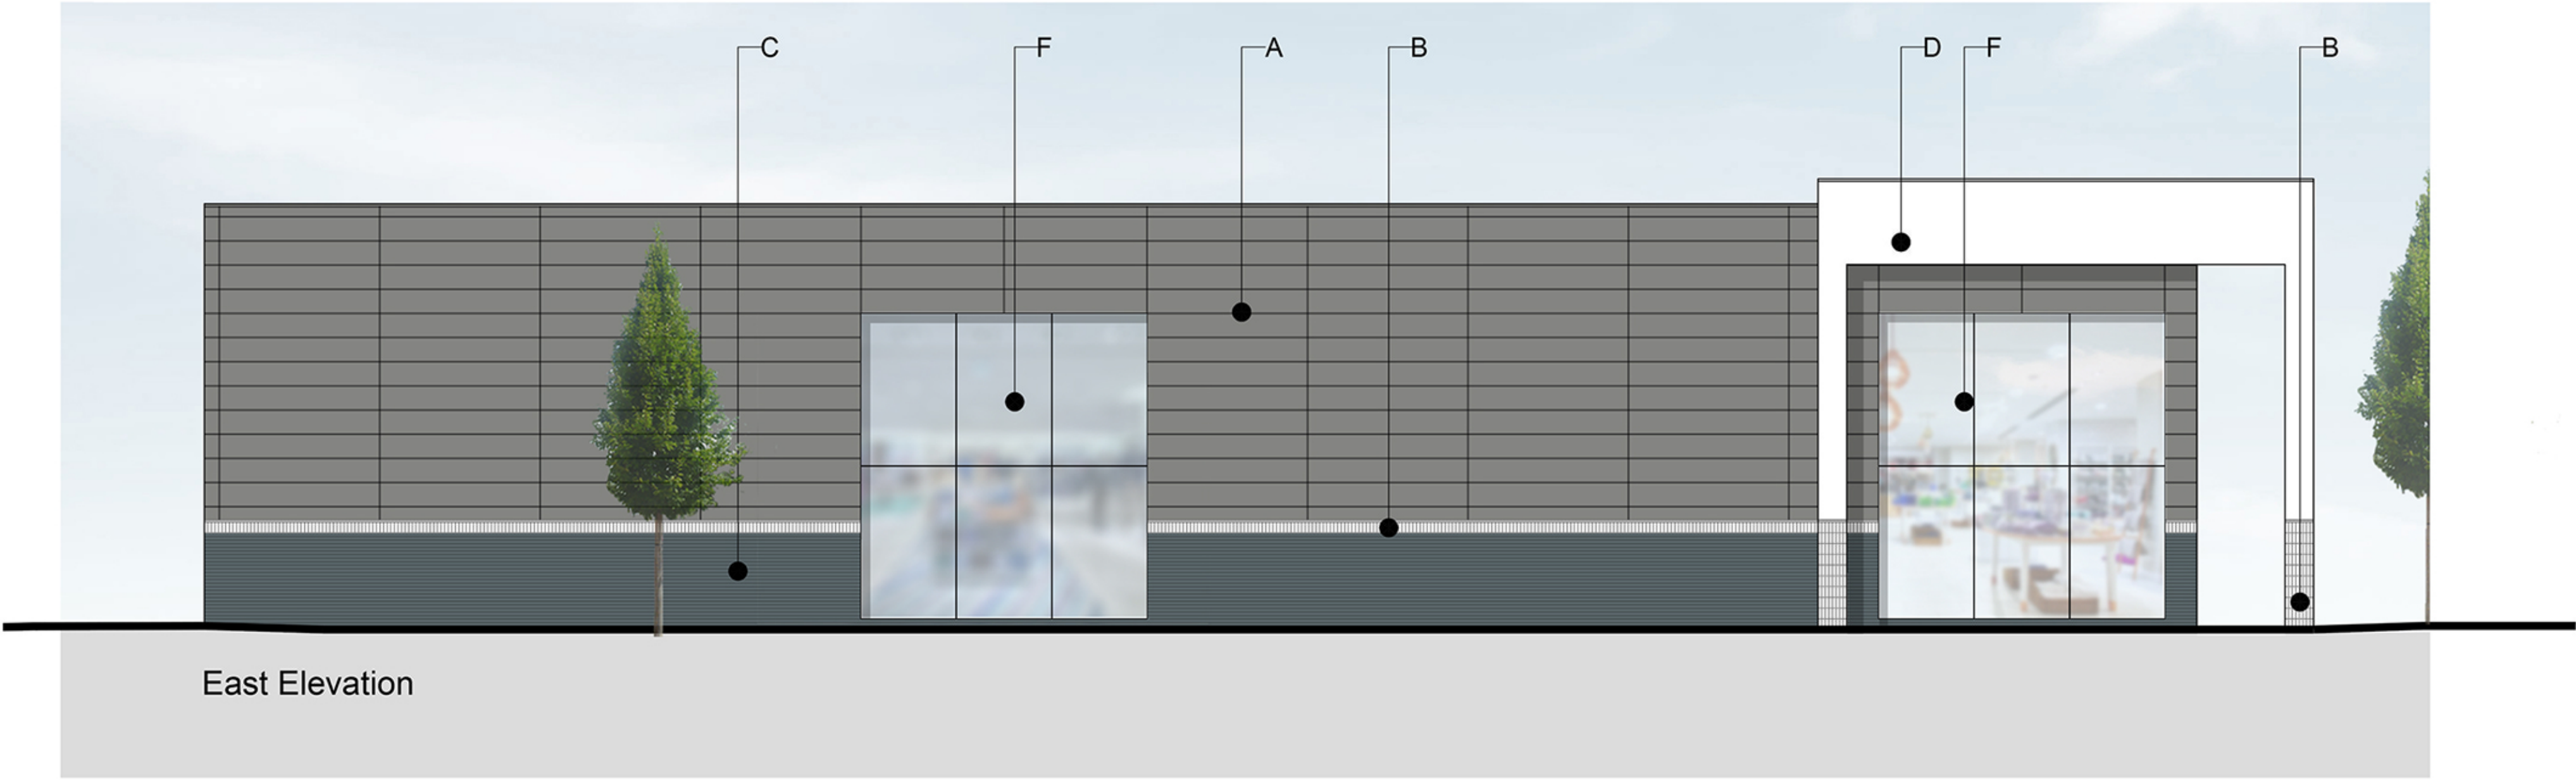


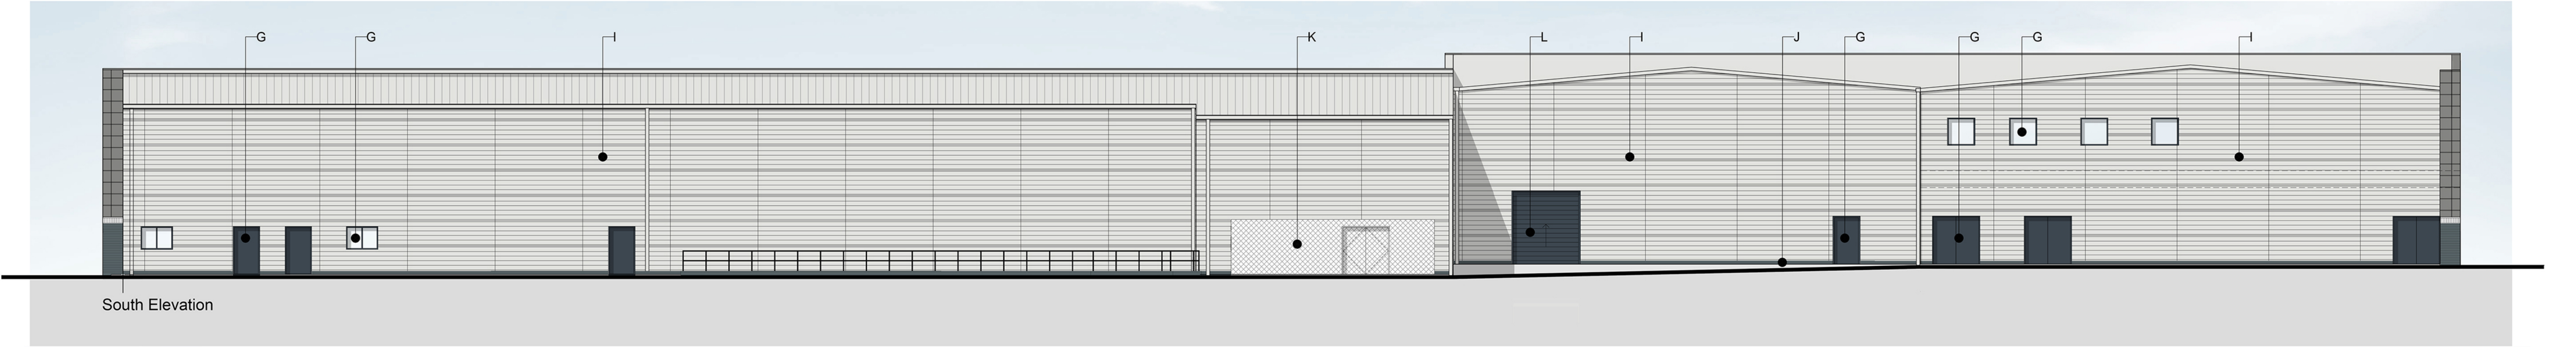

- Key
- A- Natural Zinc Panels
  - B- White Glazed Brickwork
  - C- Blue Grey Brickwork
  - D- White Render
  - E- White Metal Wall Panels
  - F- Frameless Glazing
  - G- Grey Aluminium Framed Windows and Doors
  - H- Grey Aluminium Fascia to Canopy
  - I- Profiled Metal Cladding
  - J- Facing brickwork to service yard
  - K- Mesh clad plant enclosure
  - L- Roller shutter loading door
  - M- Trolley Bay

|   |          |                                |    |    |
|---|----------|--------------------------------|----|----|
| F | 10.09.15 | Material update                | WC | AC |
| E | 08.08.15 | Unit 2 north elevation amended | WC | AC |
| D | 28.08.15 | Issued for approval            | SM | AC |
| C | 25.08.15 | Issued for approval            | SM | AC |
| B | 12.08.15 | Issued for approval            | SM | AC |
| A | 07.08.15 | Revised to clients comments    | SM | AC |

Rev Date Revision Details Dr Ch

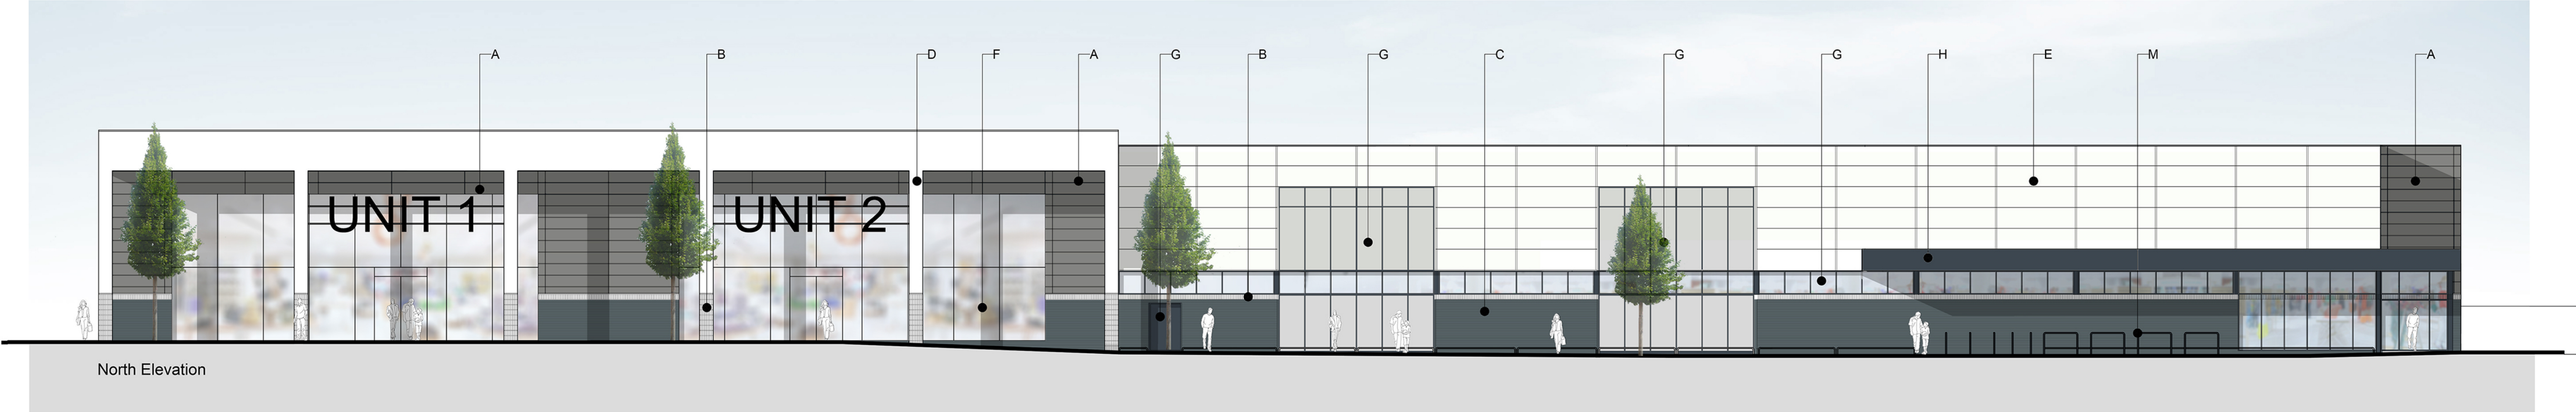

Client's Name  
**STORE PROPERTY INVESTMENTS**

Job Title  
**MANOR RETAIL PARK  
RUSTINGTON**

Drawing Title  
**PROPOSED ELEVATIONS**

Scale  
1:100 @ A0 / 1:200 @ A2

Drawn  
SM

Checked  
AC

Date  
27.03.15

Job No  
6165

Drawing No  
006

Rev  
F

Status  
**APPROVAL**

CAD Plot date: 10/09/2015 - 15:15:30

©165 - ref: elevations.dwg