




Elevation A-A



Elevation B-B

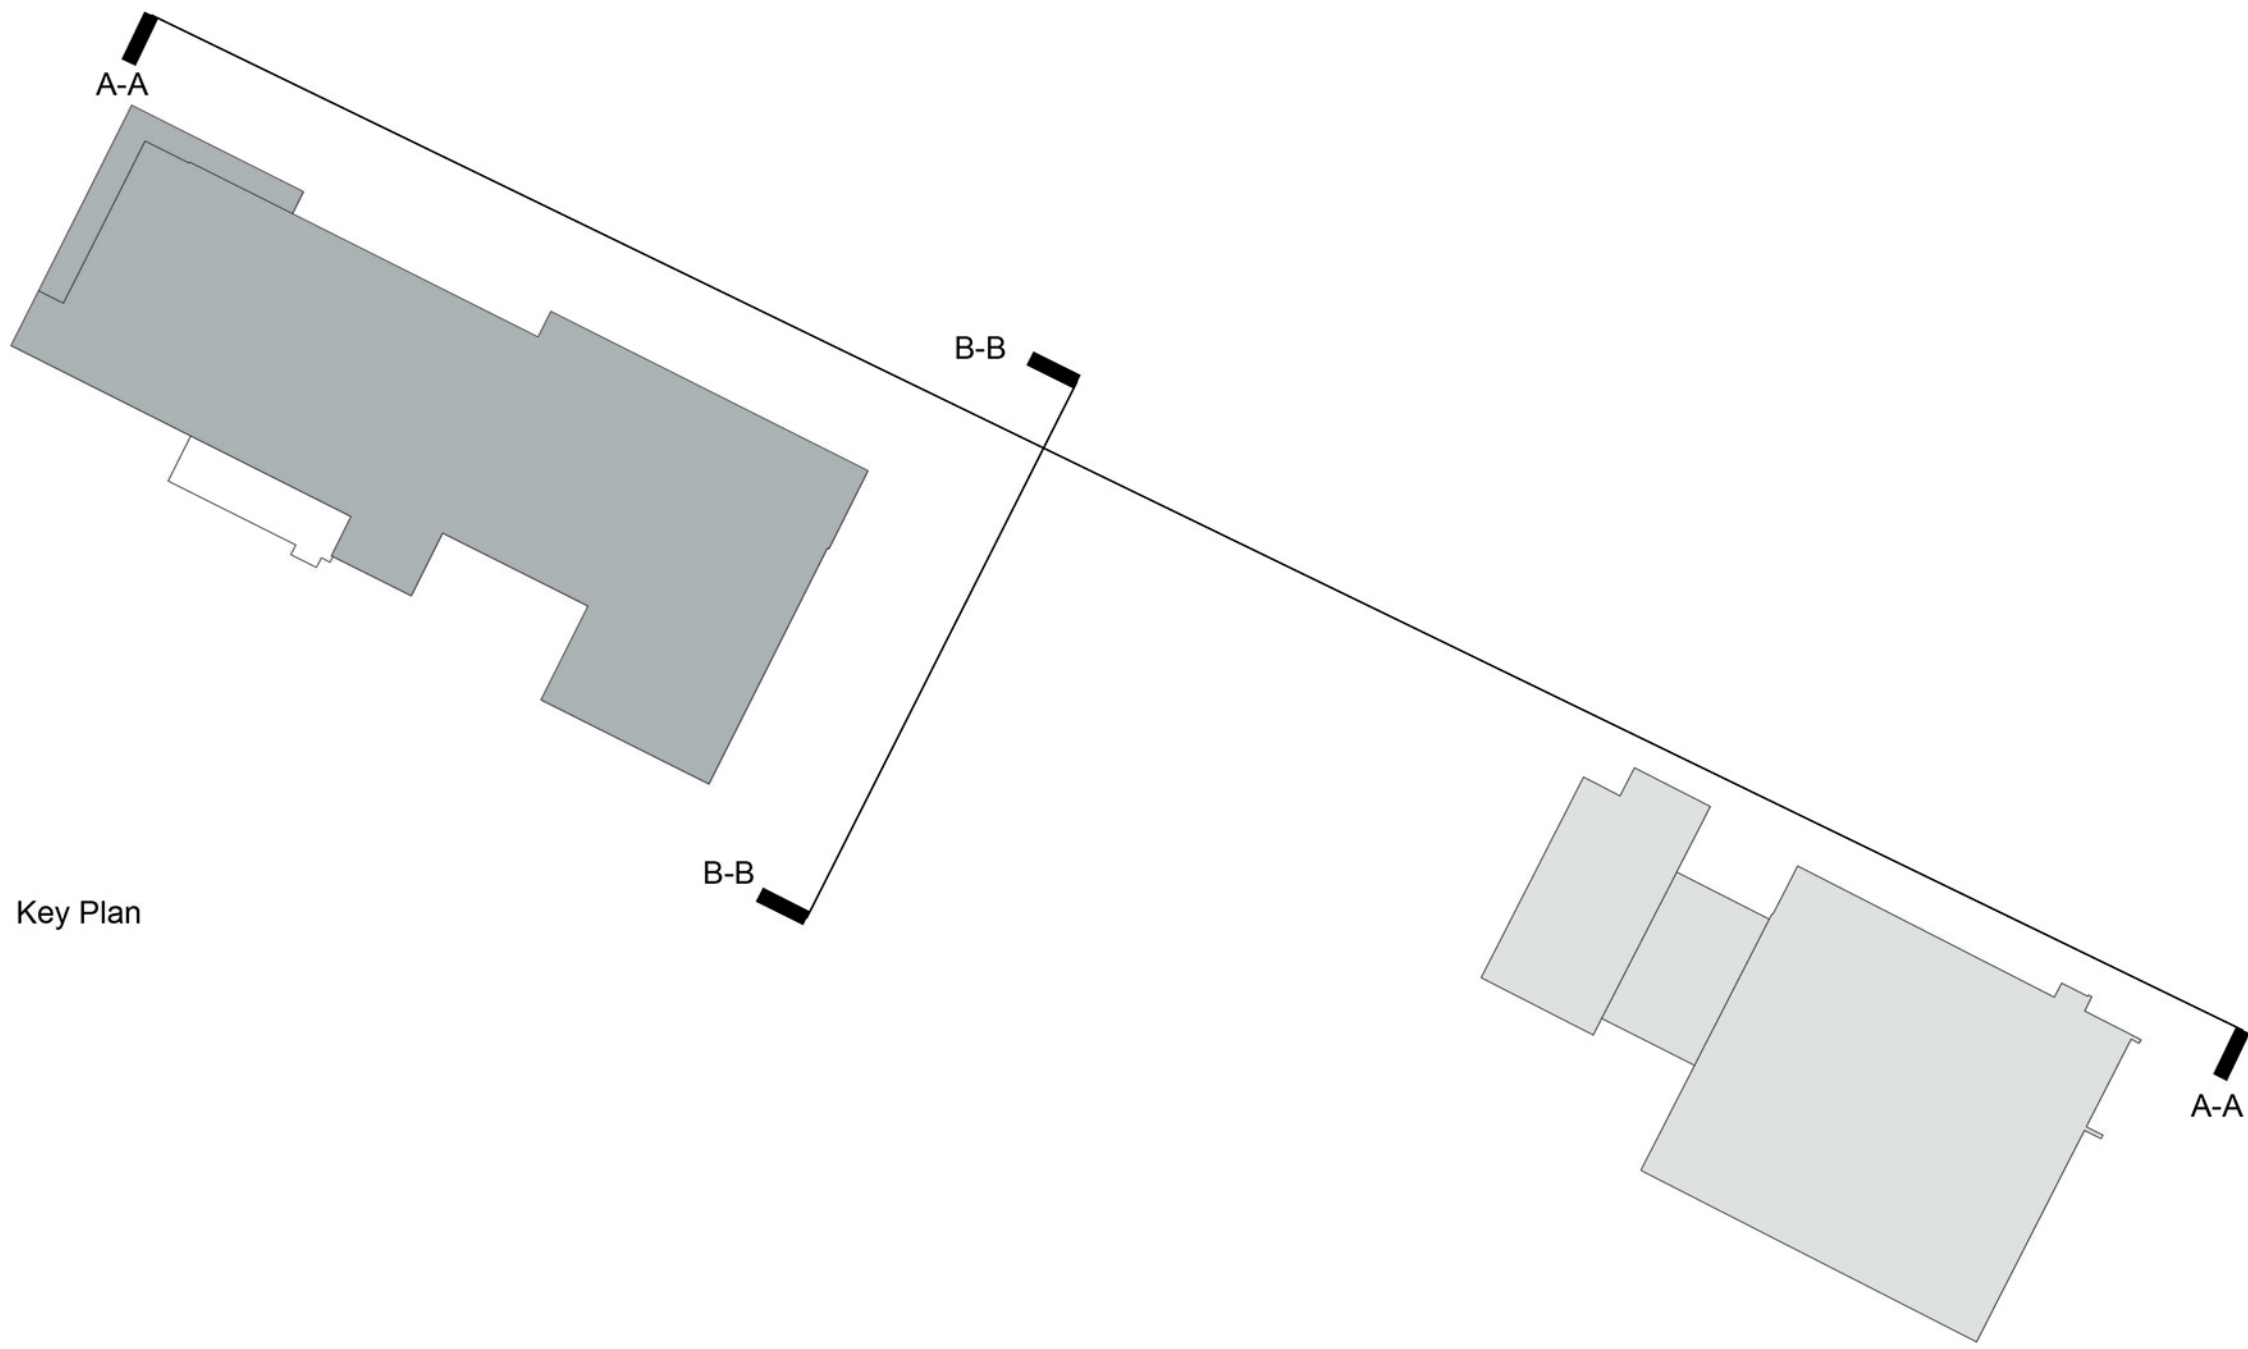

B	09.09.15	Unit 3 north elevation amended	WC	AC
A	26.08.15	Issued for approval	DP	AC
Rev	Date	Revision Details	Dr	Ch



London: Unit 1 West Coate House 3 Coate Street
London E2 8AG
T 020 7729 5500 E london@e2earchitecture.com

Sussex: Brooklyn Chambers 11 Goring Road
Worthing West Sussex BN12 4AP
T 01903 248777 E sussex@e2earchitecture.com
www.e2earchitecture.com

ECE Architecture

Client's Name
Store Property Investments

Job Title
Manor Retail Park
Rustington

Drawing Title
Proposed Site Elevations

Scale
1:250 @ A0 / 1:500 @ A2

metres	5	10	15	20	25
--------	---	----	----	----	----

Drawn	Checked	Date
SM	AC	27.03.15

Job No	Drawing No	Rev
6165	008	B

Status
APPROVAL