
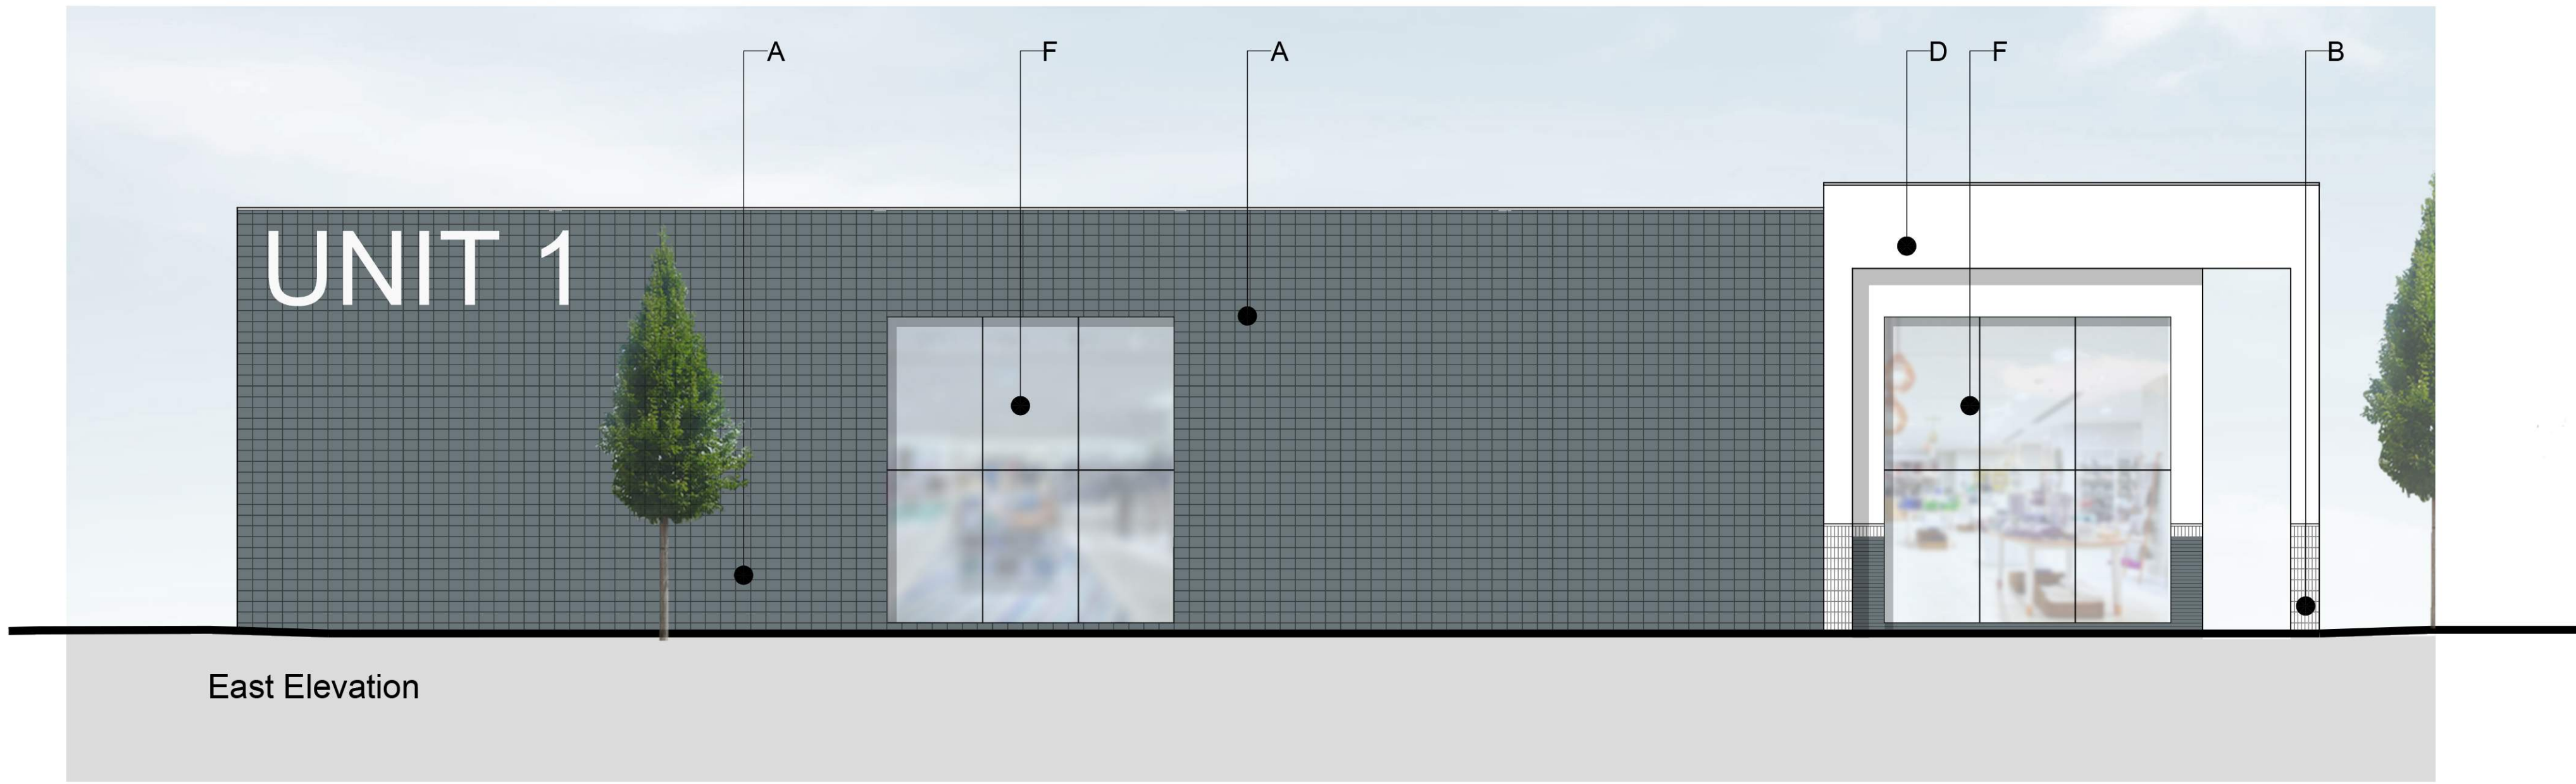


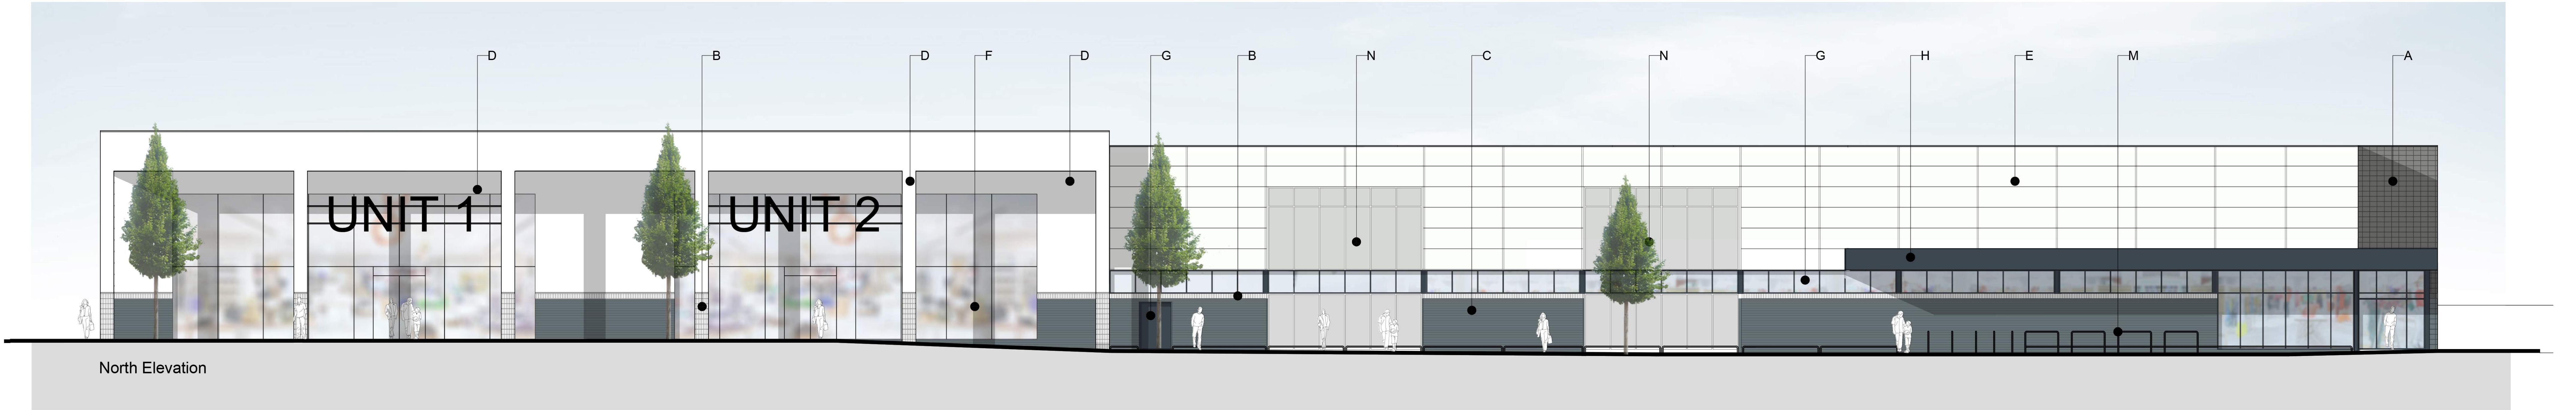

- Key
- A- Large format Corium Bricks
 - B- White Glazed Corium Bricks
 - C- Blue Grey Corium Bricks
 - D- White Render
 - E- White Metal Wall Panels
 - F- Frameless Glazing
 - G- Grey Aluminium Framed Windows and Doors
 - H- Grey Aluminium Fascia to Canopy
 - I- Profiled Metal Cladding
 - J- Facing brickwork to service yard
 - K- Mesh clad plant enclosure
 - L- Roller shutter loading door
 - M-Trolley Bay
 - N- Look Alike Glazing

G	30.09.15	Material update	SM	AC
F	10.09.15	Material update	WC	AC
E	08.08.15	Unit 2 north elevation amended	WC	AC
D	28.08.15	Issued for approval	SM	AC
C	25.08.15	Issued for approval	SM	AC
B	12.08.15	Issued for approval	SM	AC
A	07.08.15	Revised to clients comments	SM	AC

Rev	Date	Revision Details	Dr	Ch
-----	------	------------------	----	----

London: 3 Coate Street, House 3
T 020 7729 5505 E london@ecearchitecture.com
Burslem: Brooklyn Chambers, 11 Goring Road
Worthing, West Sussex, BN15 4AP
T 01903 248777 E kudos@ecearchitecture.com
Bristol: Westworks, St Nicholas House
31-34 High Street, Bristol, BS1 2AW
T 0117 310 8558 E bristol@ecwestworks.com
ECE Architecture
www.ecearchitecture.com

Client's Name
STORE PROPERTY INVESTMENTS

Job Title
**MANOR RETAIL PARK
RUSTINGTON**

Drawing Title
PROPOSED ELEVATIONS

Scale
1:100 @ A0 / 1:200 @ A2

Drawn	Checked	Date
SM	AC	27.03.15

Job No	Drawing No	Rev
6165	006	G

Status
APPROVAL

CAD Plot date: 30/09/2015 - 15:53:57 ©15: wtd elevations.dwg