




Elevation A-A



Elevation B-B

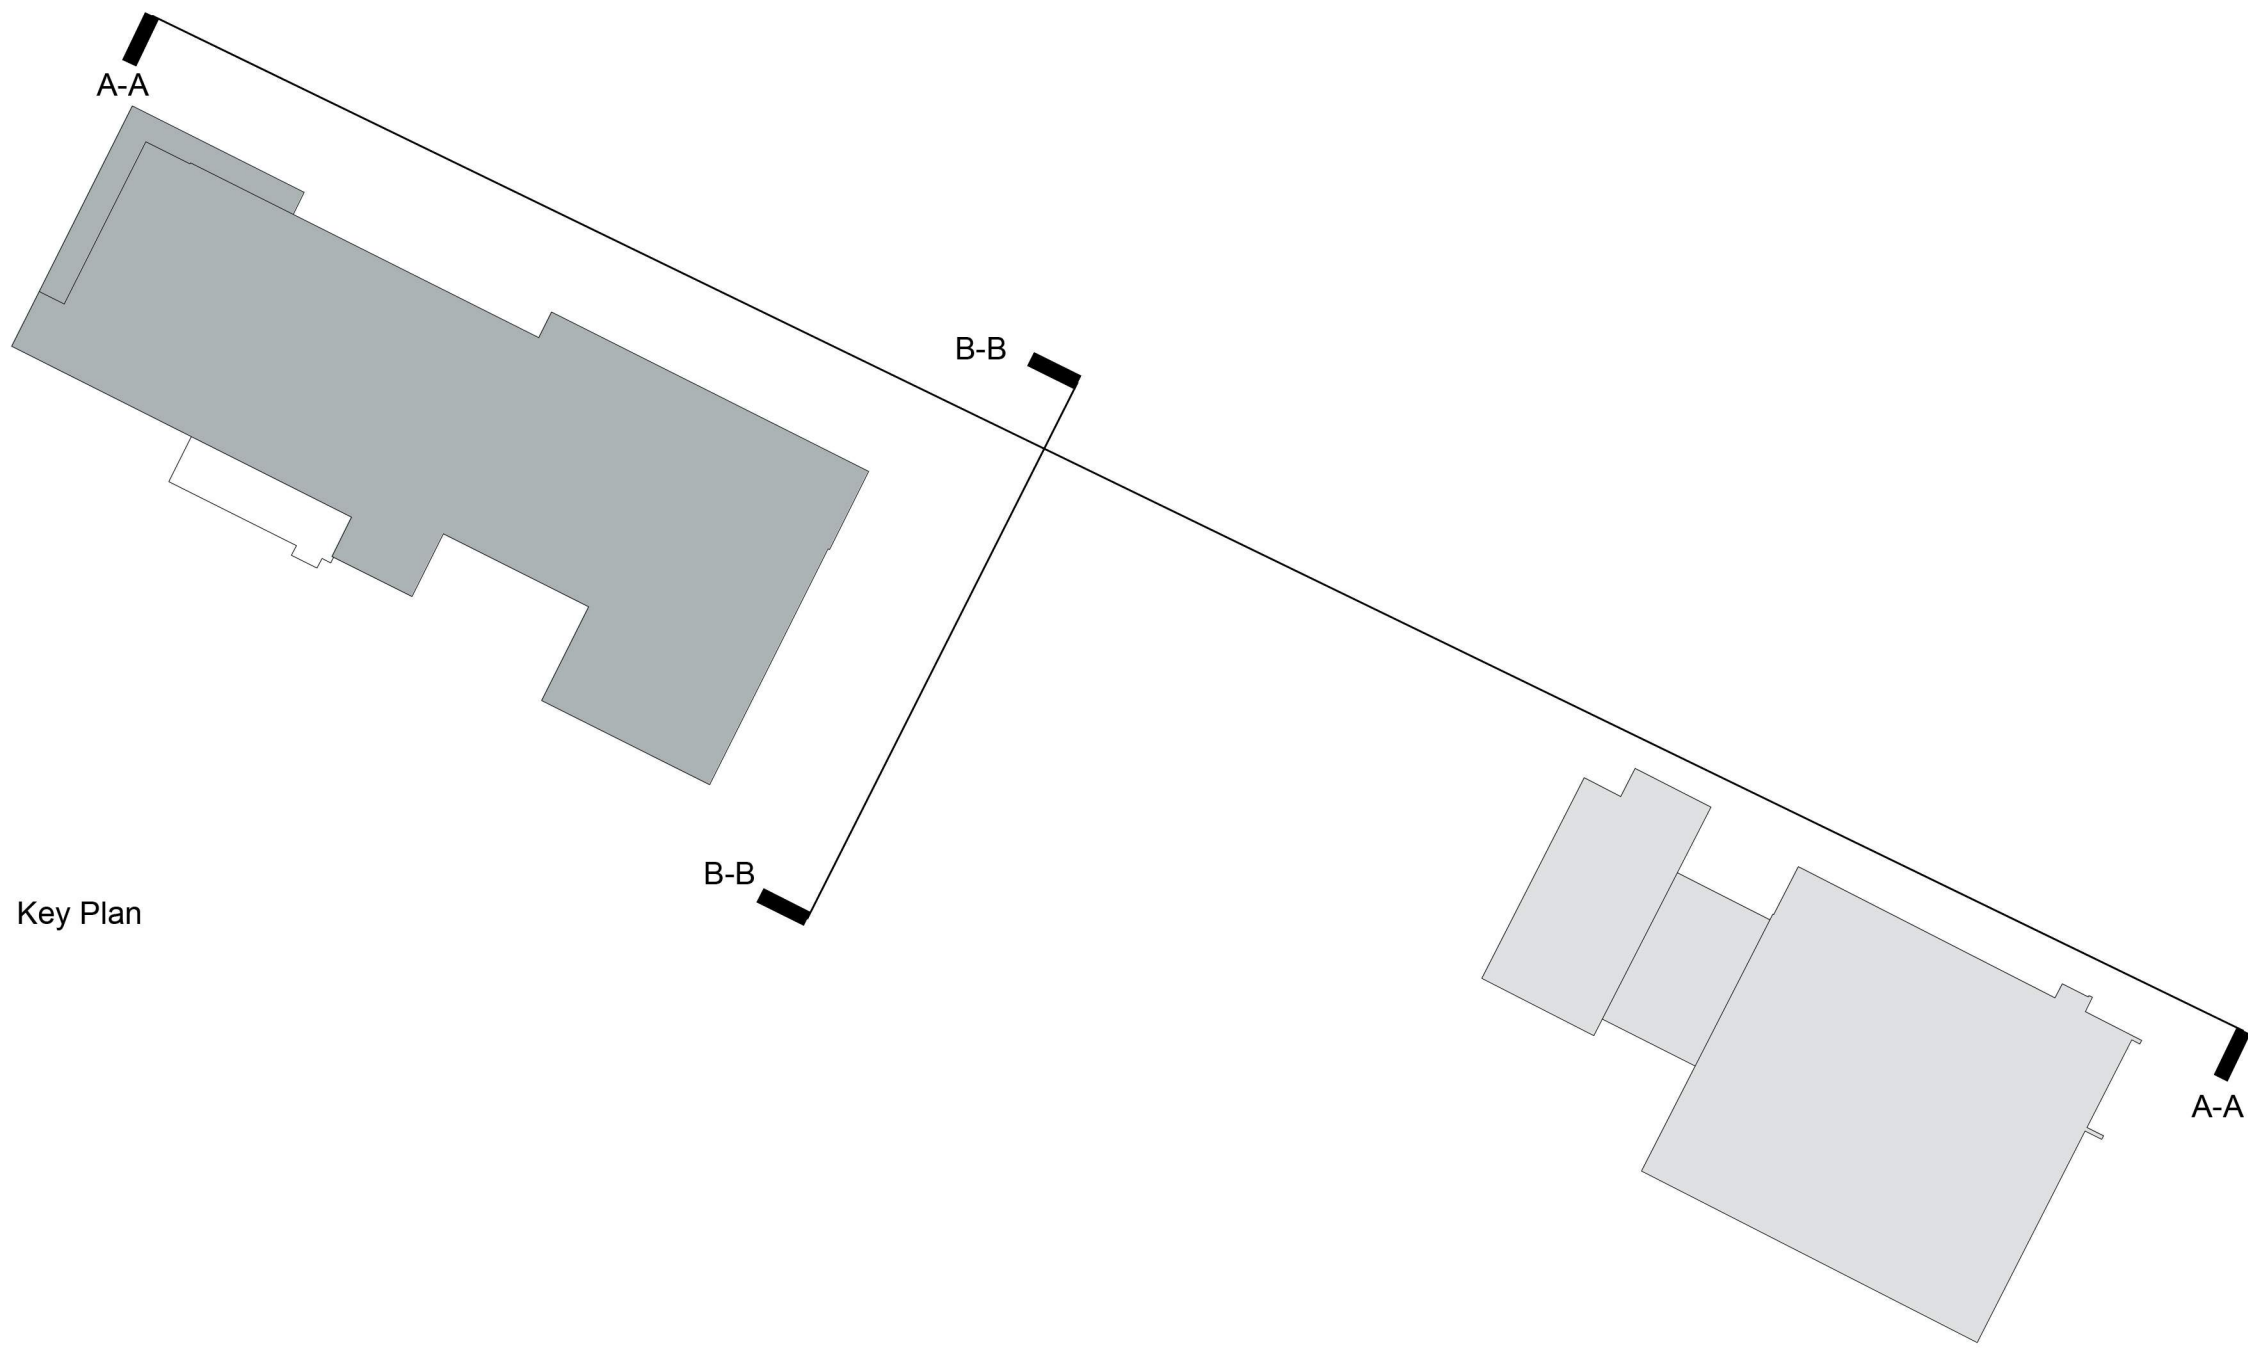

Key Plan

C	30.09.15	Material change to elevations	SM	AC
B	09.09.15	Unit 3 north elevation amended	WC	AC
A	26.08.15	Issued for approval	DP	AC
Rev	Date	Revision Details	Dr	Ch



London: Unit 1, West Coale, House
3 Coale Street, London, E2 9AG
T 020 7729 5500 E london@ecearchitecture.com

Sussex: Brooklyn Chambers, 11 Goring Road
Worthing, West Sussex, BN12 4AP
T 01903 248777 E sussex@ecearchitecture.com

Bristol: Wickwarke, St. Nicholas House
31-34 High Street, Bristol, BS1 2AW
T 0117 315 8558 E bristol@ecearchitecture.com

ECE Architecture
www.ecearchitecture.com

Client's Name
Store Property Investments

Job Title
Manor Retail Park
Rustington

Drawing Title
Proposed Site Elevations

Scale
1:250 @ A0 / 1:500 @ A2

metres 5 10 15 20 25

Drawn	Checked	Date
SM	AC	27.03.15

Job No	Drawing No	Rev
6165	008	C

Status
APPROVAL