


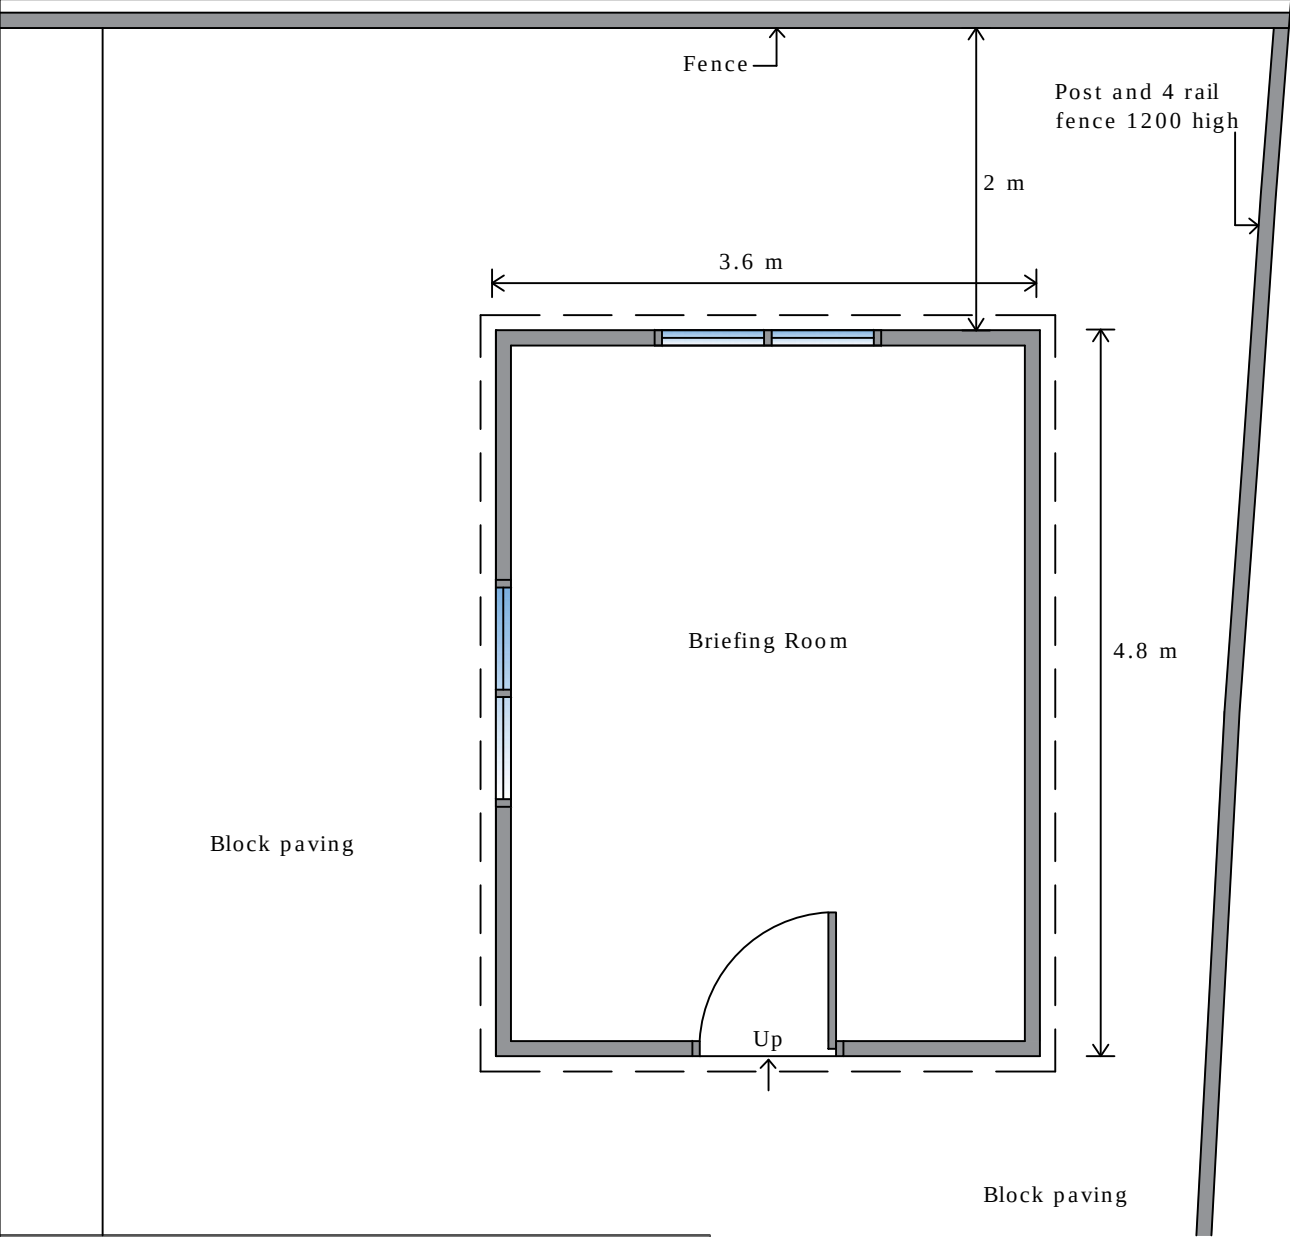


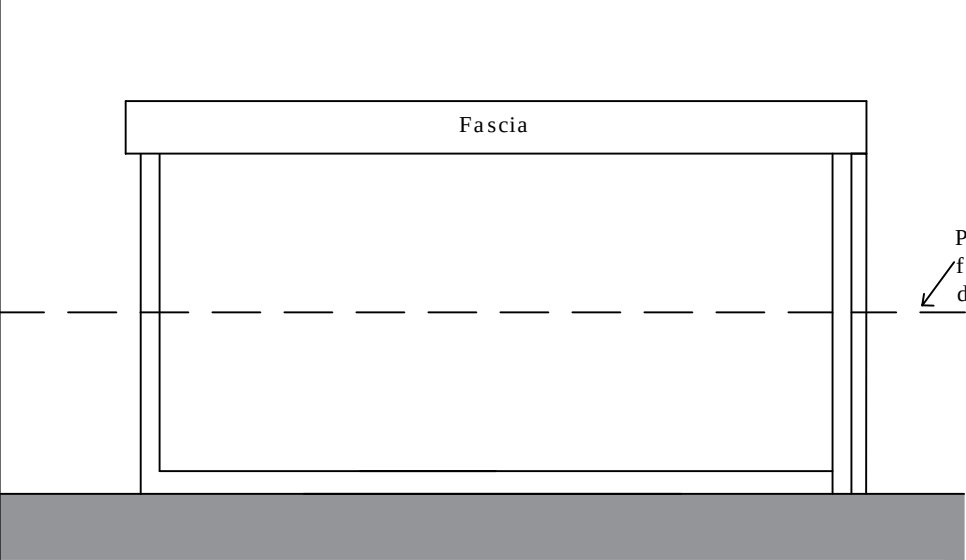


Plan as proposed

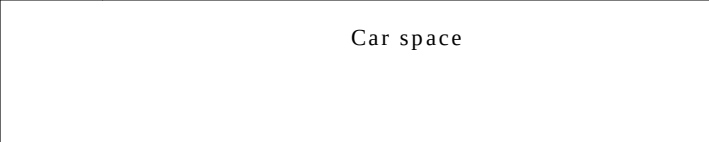


East elevation as proposed

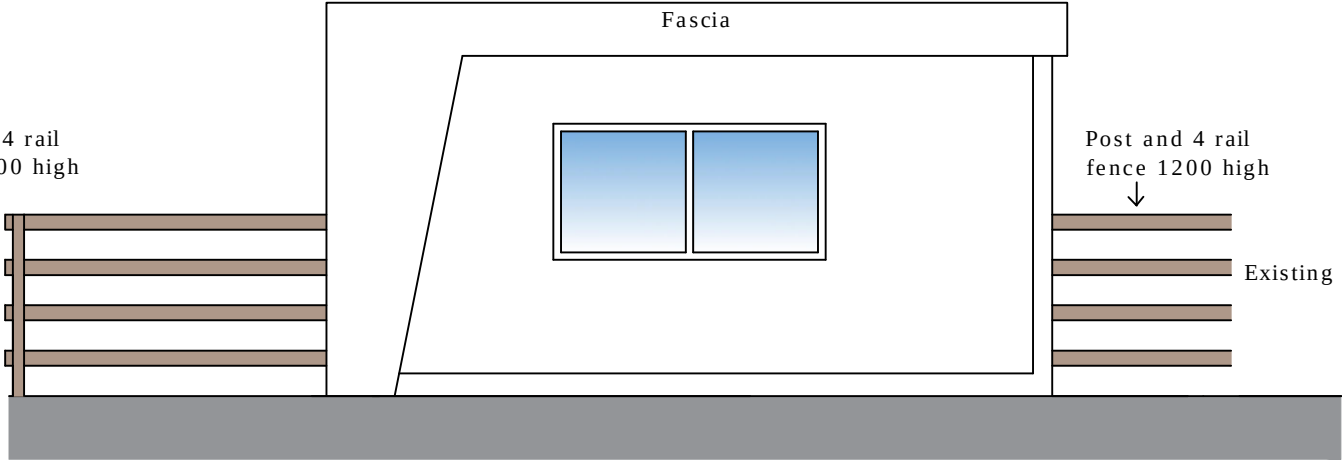

West elevation as proposed

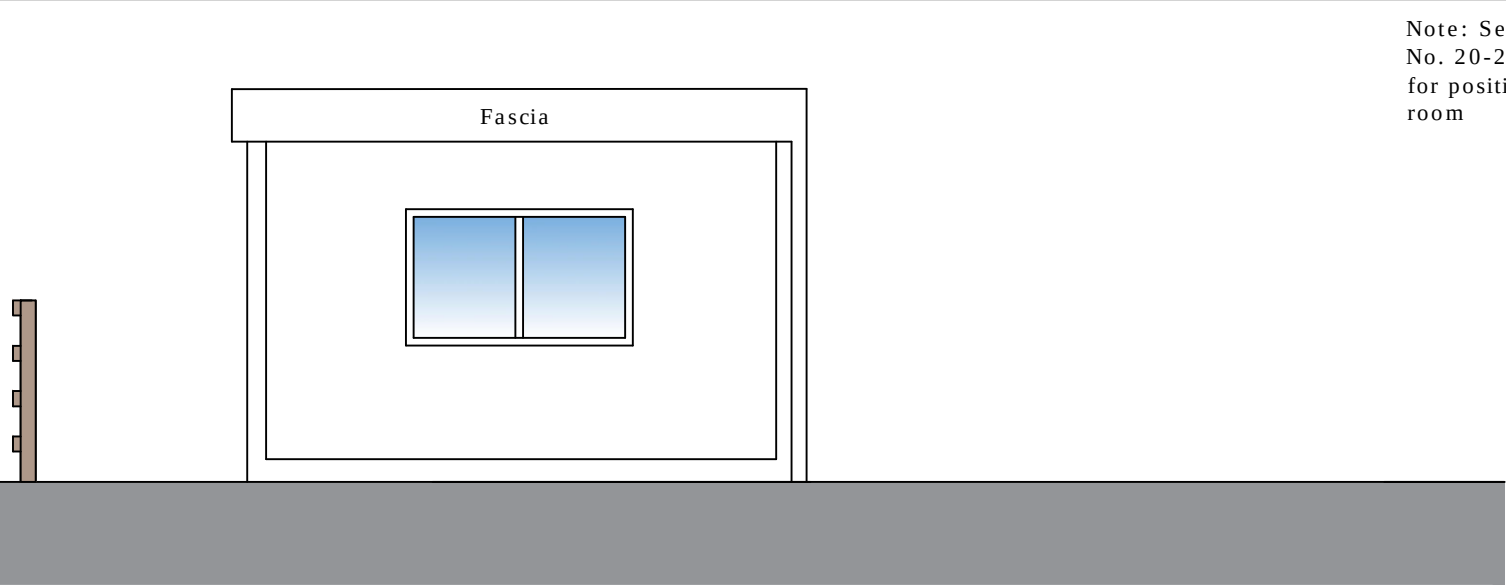

North elevation as proposed

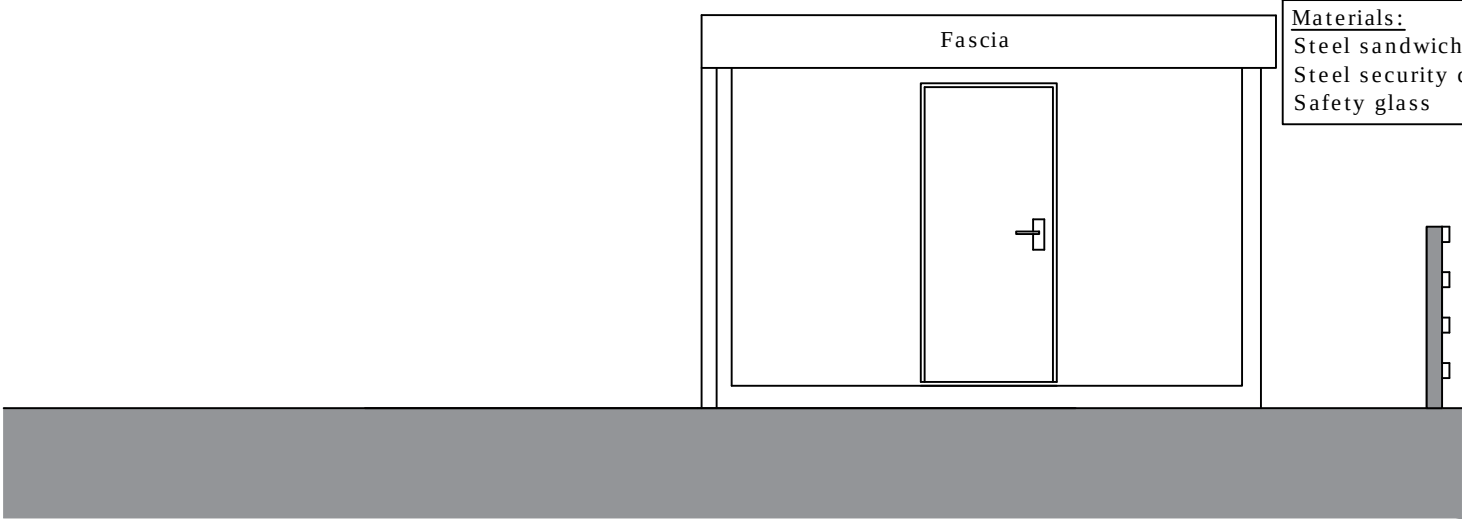

South elevation as proposed

Note: See drawing
No. 20-20099-AP01B
for position of briefing
room

Materials:
Steel sandwich panel construction
Steel security doors
Safety glass

Brian Heap Architectural Consultant 2 Hamilton Close Powick Worcester Wr2 4NH Tel: (01905) 830000 Email: brianheaparchitect@btconnect.com		
Project Rustington Golf Centre Golfers Lane Angmering West Sussex BN16 4NB		
Title Outdoor climbing area briefing room arrangement		
Date August 2020		Scale 1:50@A
Drawn BH/BS	Dwg no. 20-20099-AP02	Rev A

