


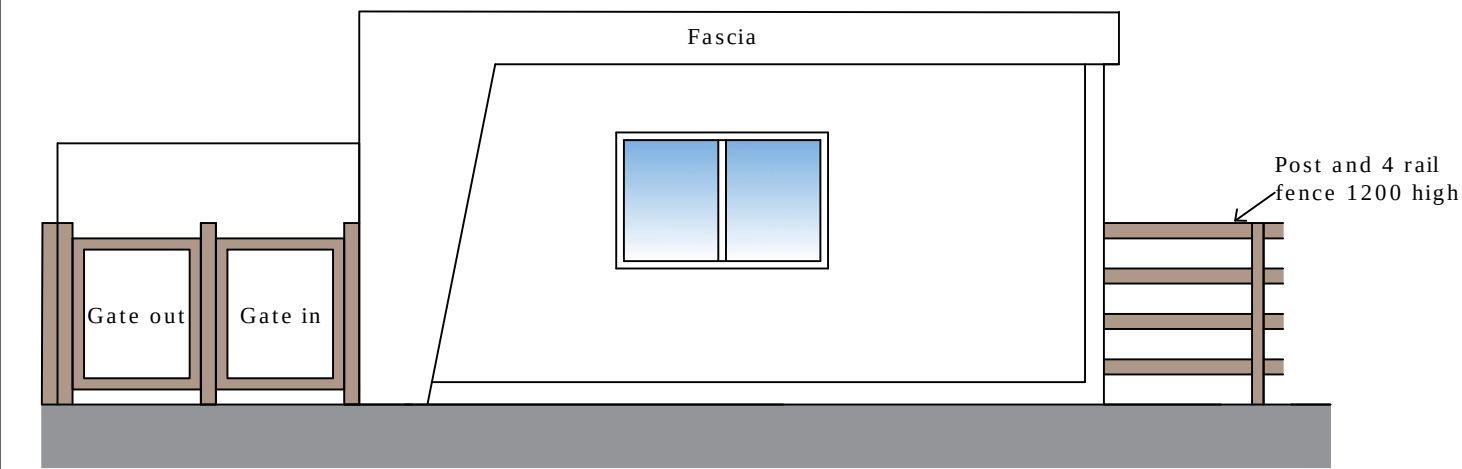


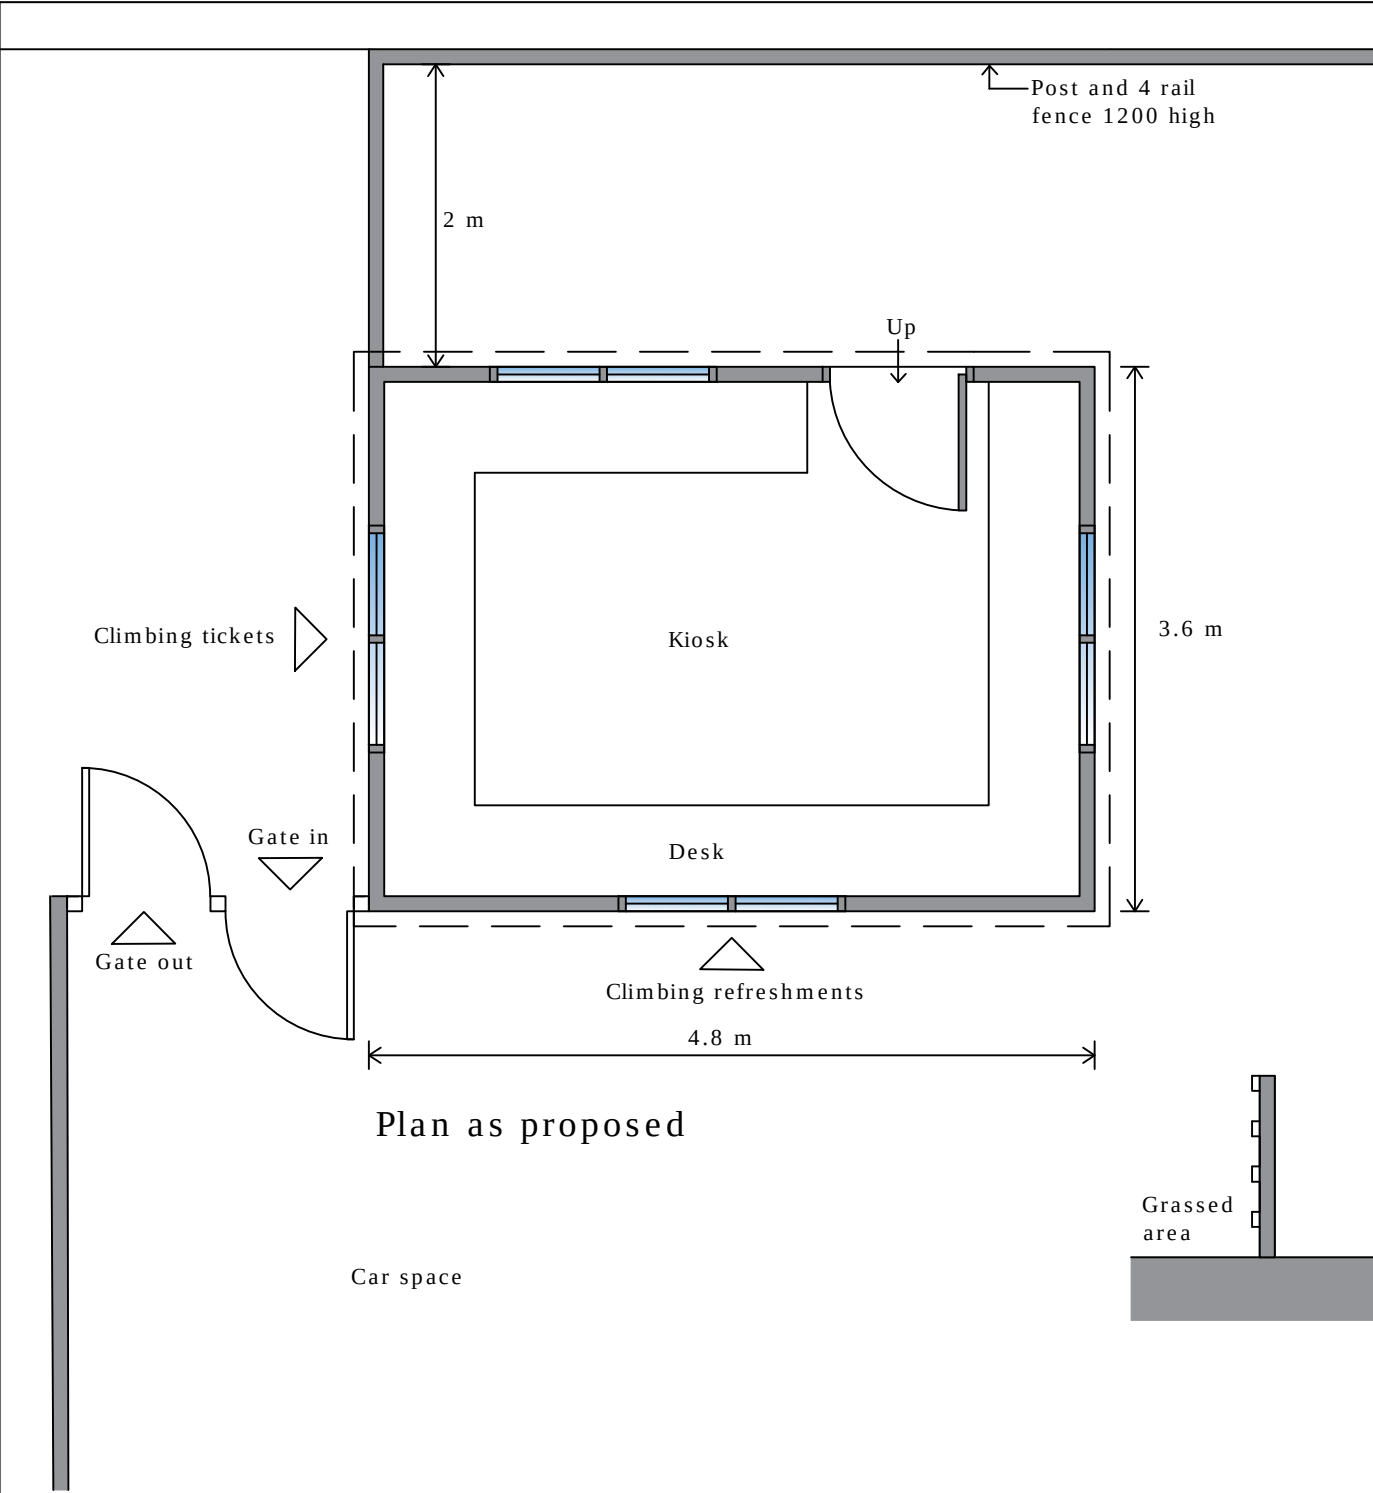


South elevation as proposed

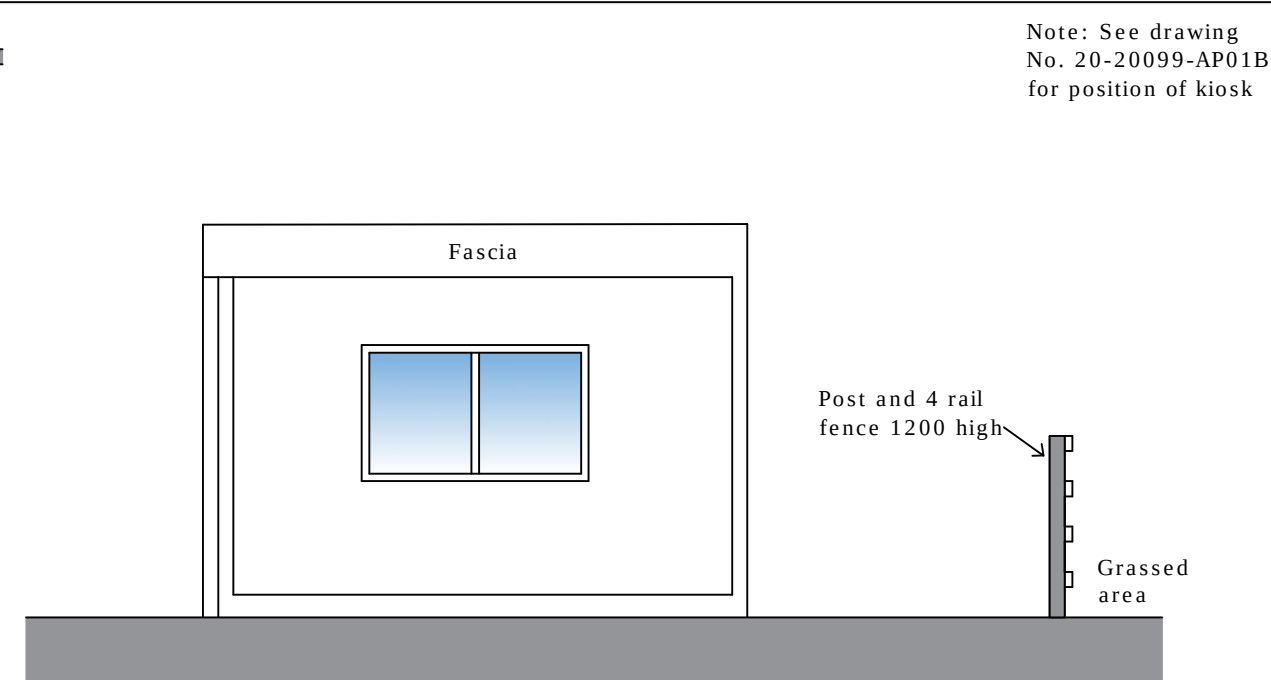

East elevation as proposed

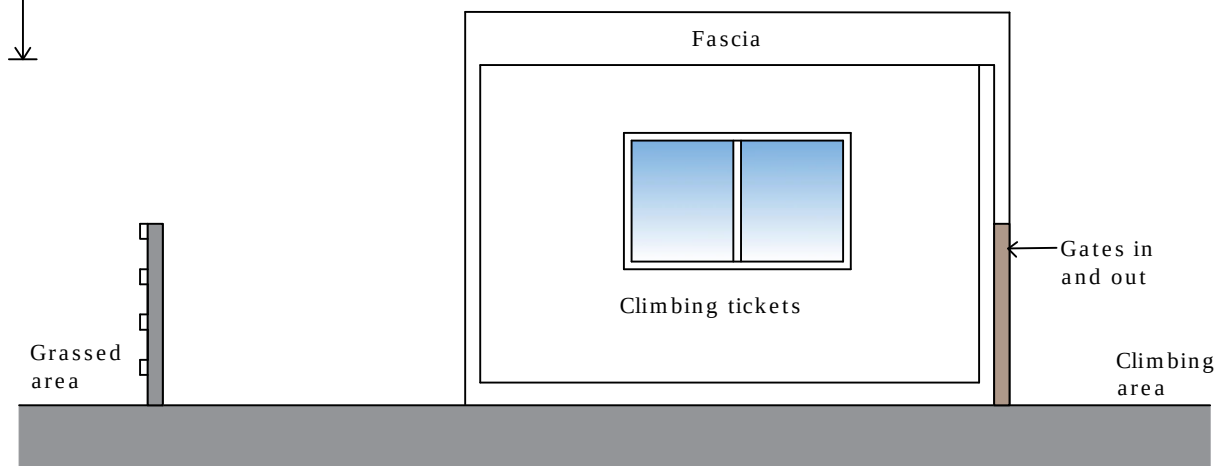

West elevation as proposed

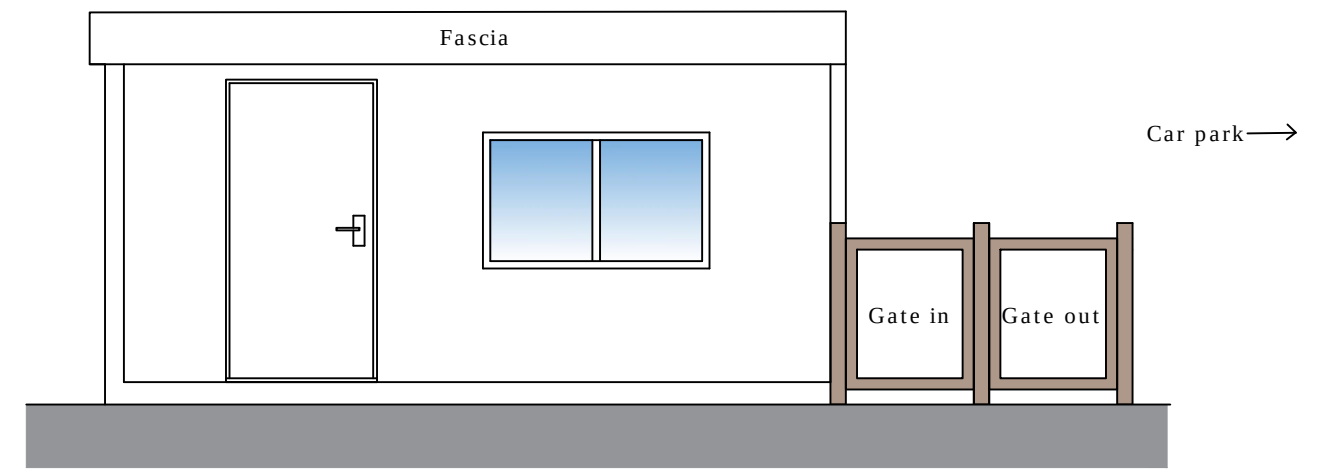

North elevation as proposed

Note: See drawing
No. 20-20099-AP01B
for position of kiosk

Brian Heap
Architectural Consultant
2 Hamilton Close
Powick
Worcester
Wr2 4NH
Tel: (01905) 830000
Email: brianheaparchitect@btconnect.com

Project
Rustington Golf Centre
Golfers Lane
Angmering
West Sussex
BN16 4NB

Title
**Outdoor climbing area
kiosk arrangement**

Date	August 2020	Scale	1:50@A3
Drawn	BH/BS	Dwg no.	20-20099-AP03
		Rev	B

Materials:
Steel sandwich panel construction
Steel security doors
Safety glass

