


FREELANDS

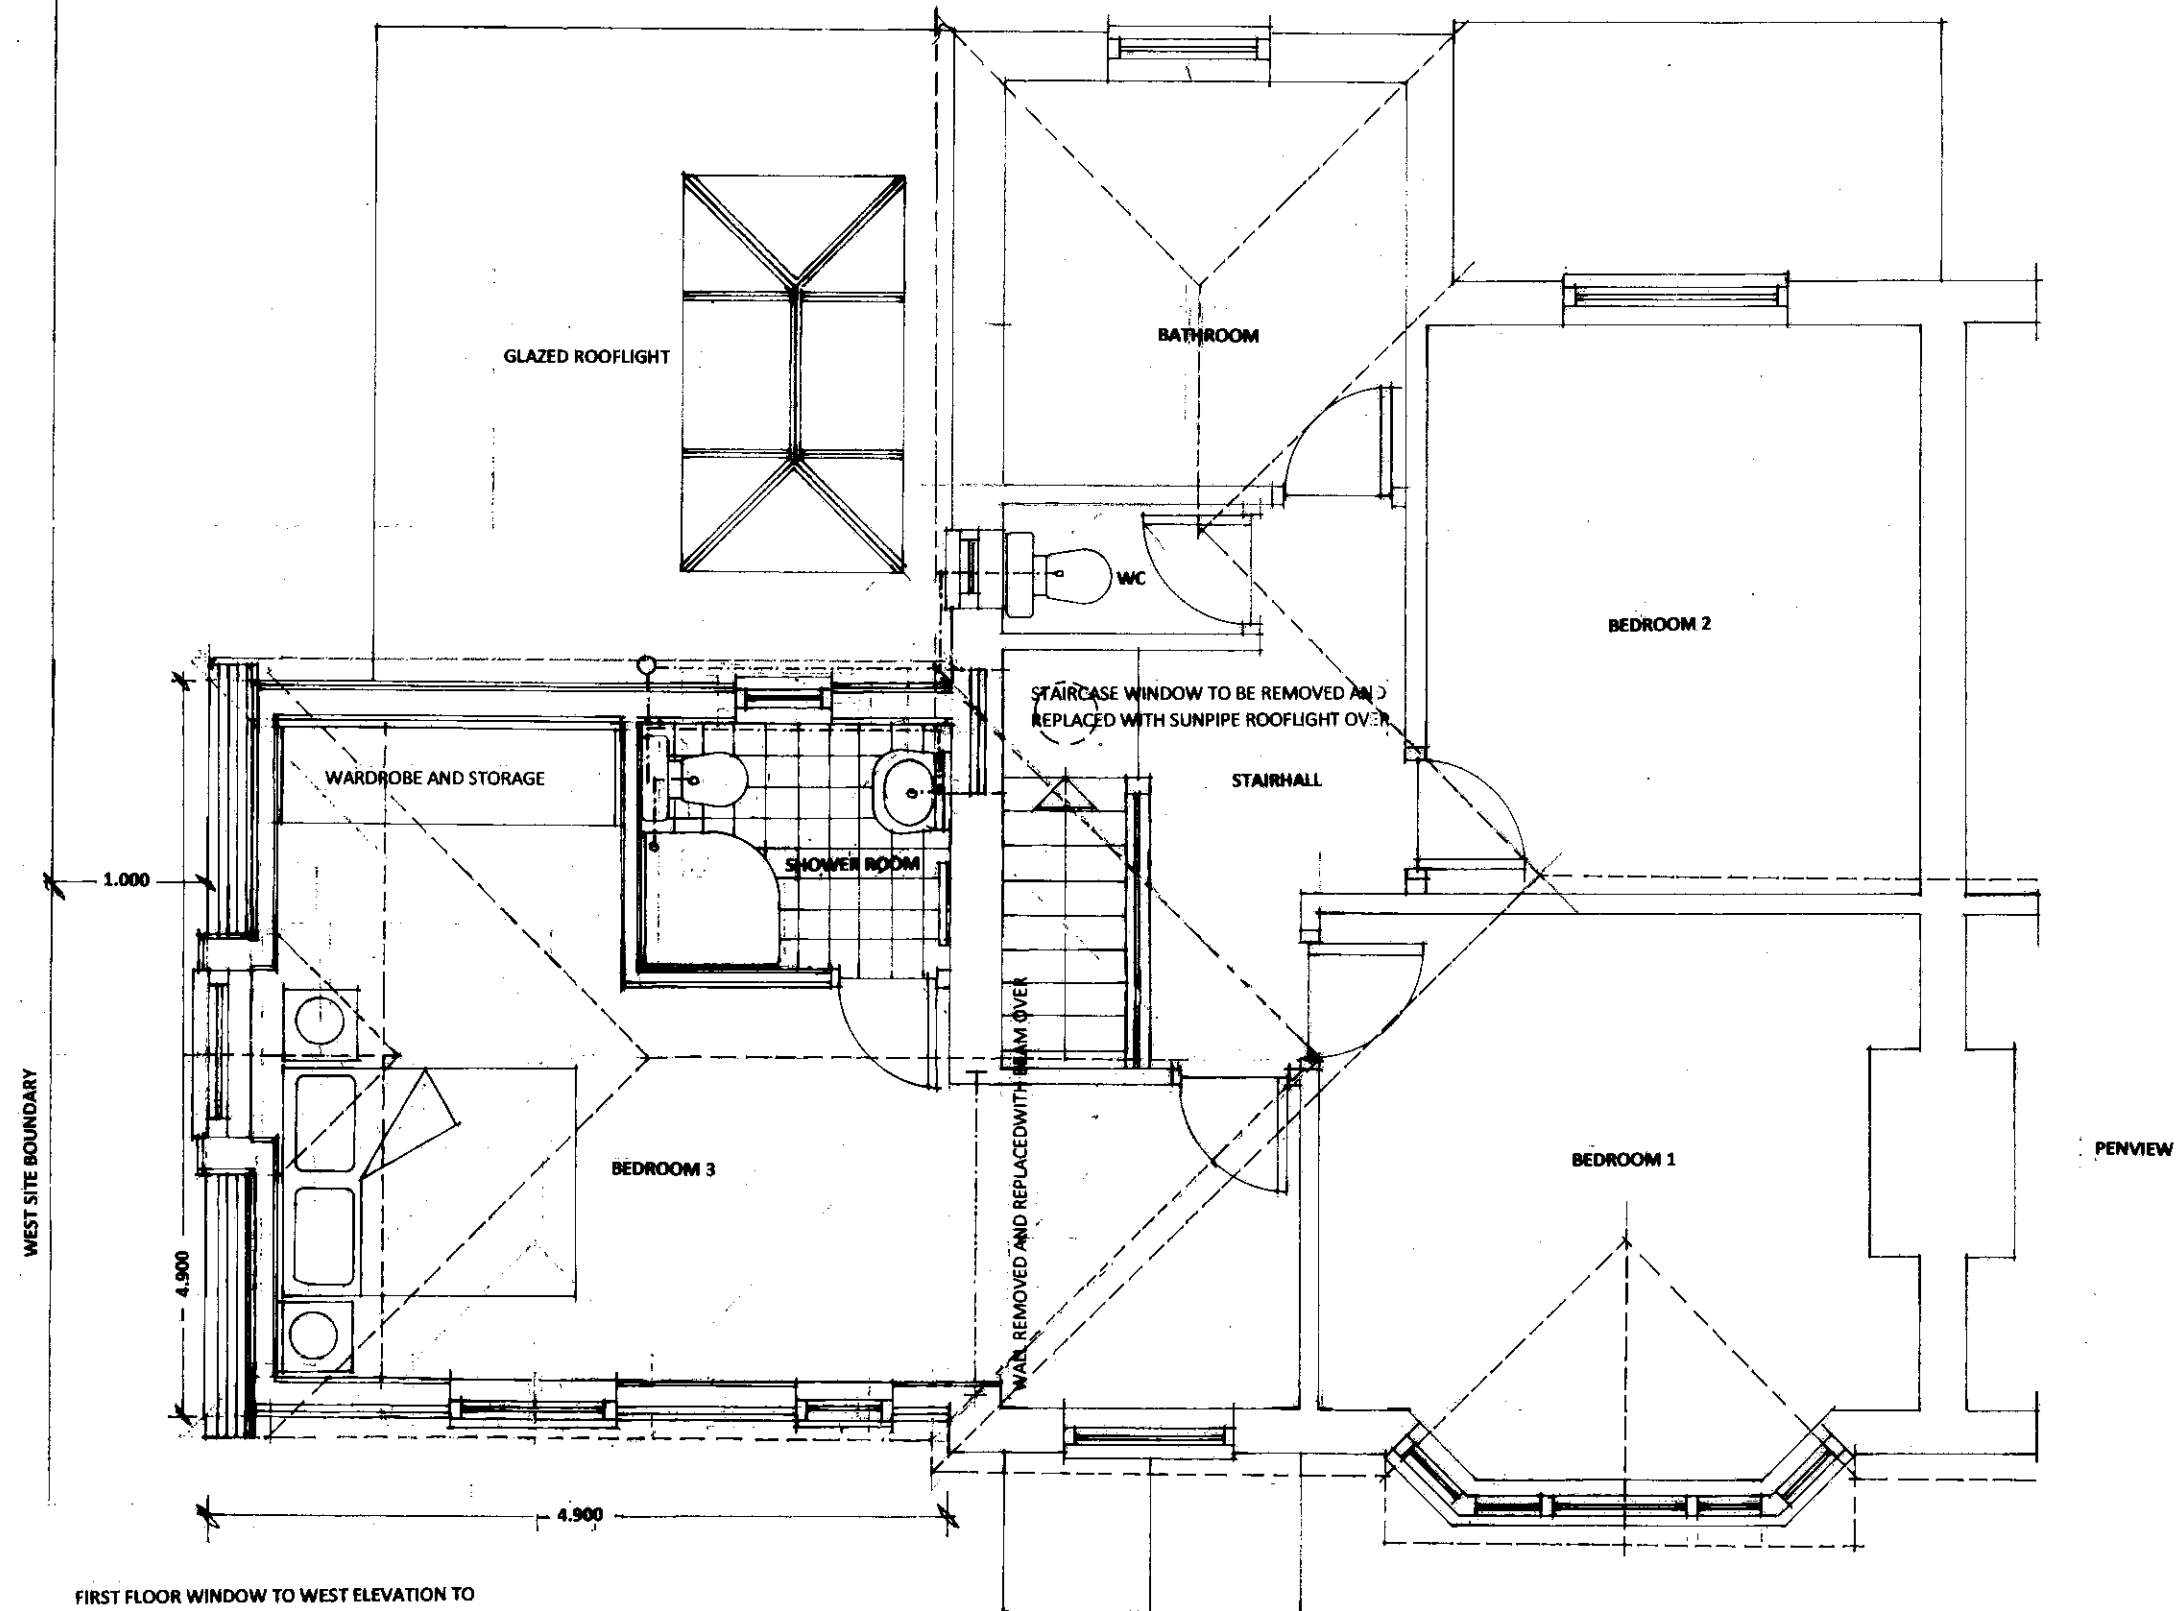

FIRST FLOOR WINDOW TO WEST ELEVATION TO
BE FIXED SHUT AND GLAZED IN OBSCURED GLASS

This drawing is the copyright of the Architect and must not be reproduced or used without the Architect's permission. Figured dimensions are to take precedence over scaled dimensions. The Contractor is responsible for checking all figured dimensions on drawings against actual site dimensions. Scaled dimensions are not to be used for construction and setting out purposes. Any discrepancies are to be reported to the Architect. This drawing should be read in conjunction with schedules, specifications and engineers drawings and details where applicable.

DAVID BENNETT ARCHITECT
THE OLD COTTAGE
10 VICARAGE LANE, FELPHAM
WEST SUSSEX PO22 7EA
01243 866279 and 07932 757144
Email: davidkbennett47@gmail.com

CLIENT
MR AND MRS WATERS

PROJECT
**THE WARREN, HIGH STREET
ANGMERING BN16 4AE**

DRAWING TITLE
PROPOSED FIRST FLOOR PLAN

SCALE
1/50 at A3

REFERENCE
11918.06A