



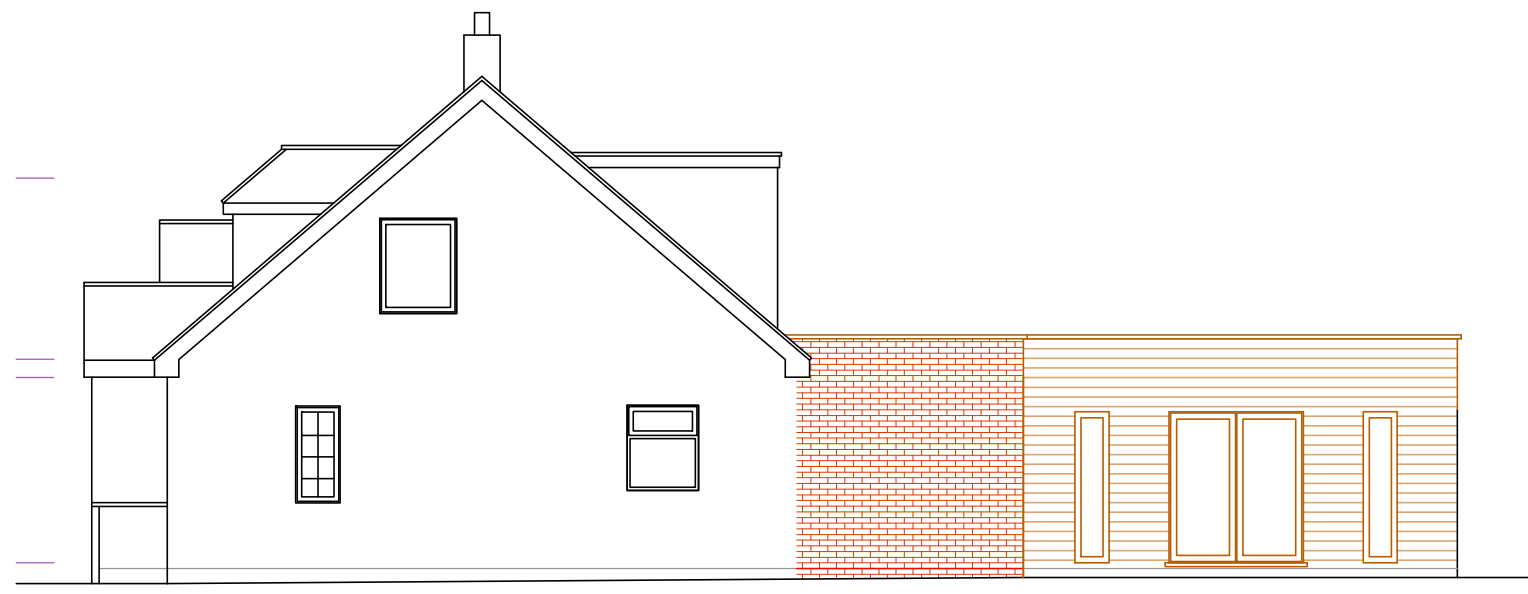


SIDE ELEVATION
South



FRONT ELEVATION
West

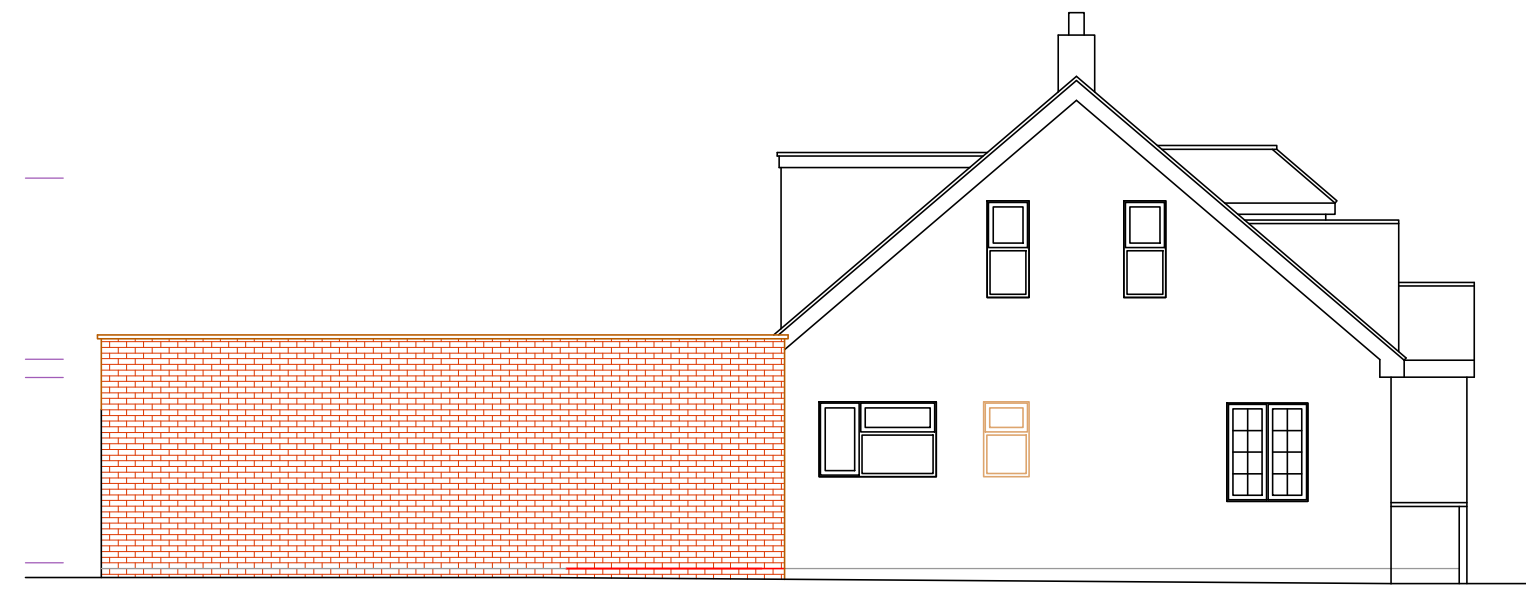


SIDE ELEVATION
North

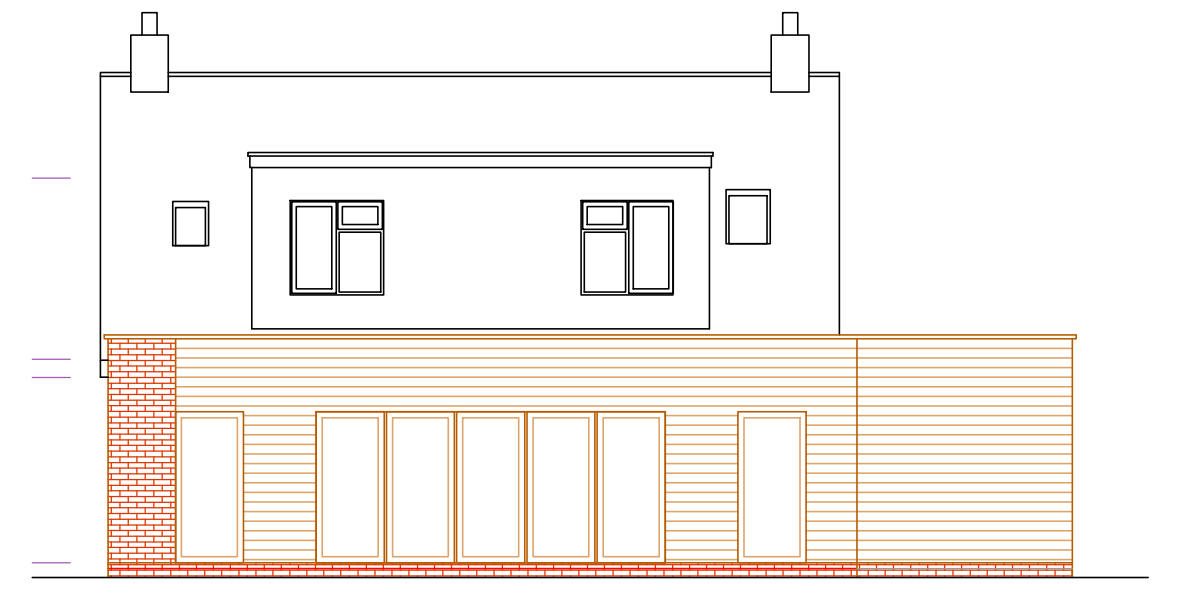


REAR ELEVATION
East


PROPOSED ELEVATIONS 1:100

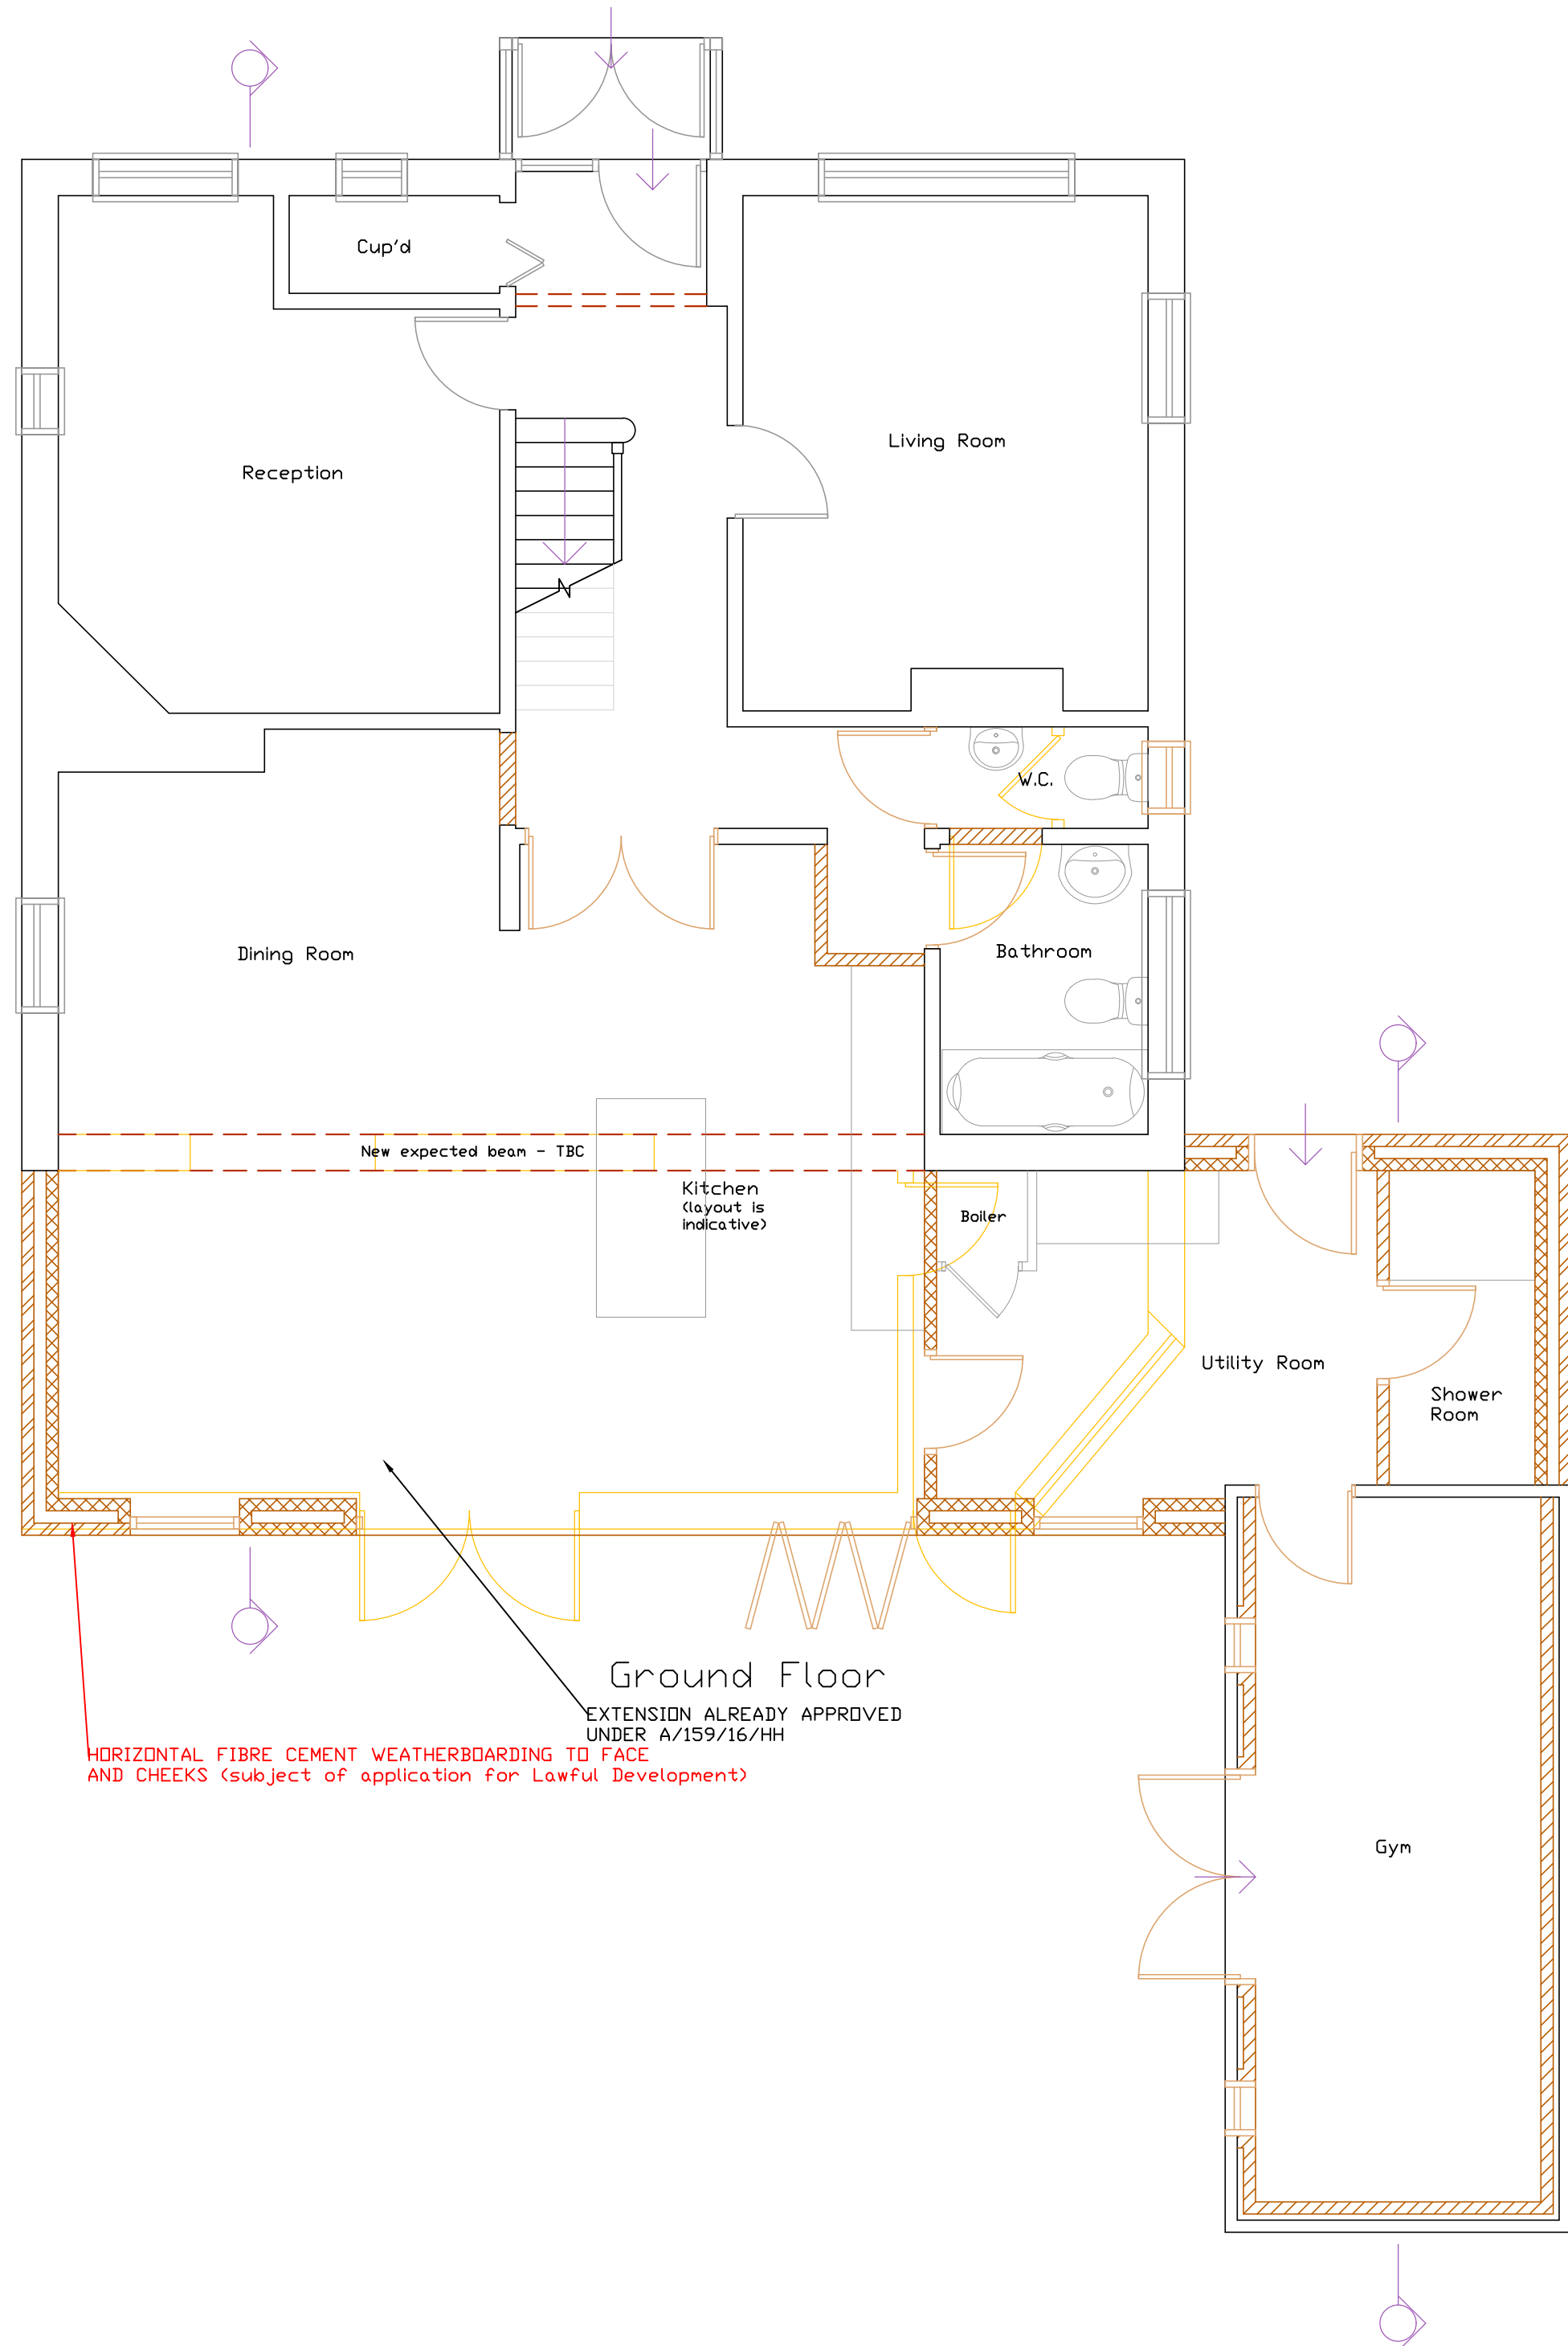


PROPOSED FLOOR PLANS 1:50

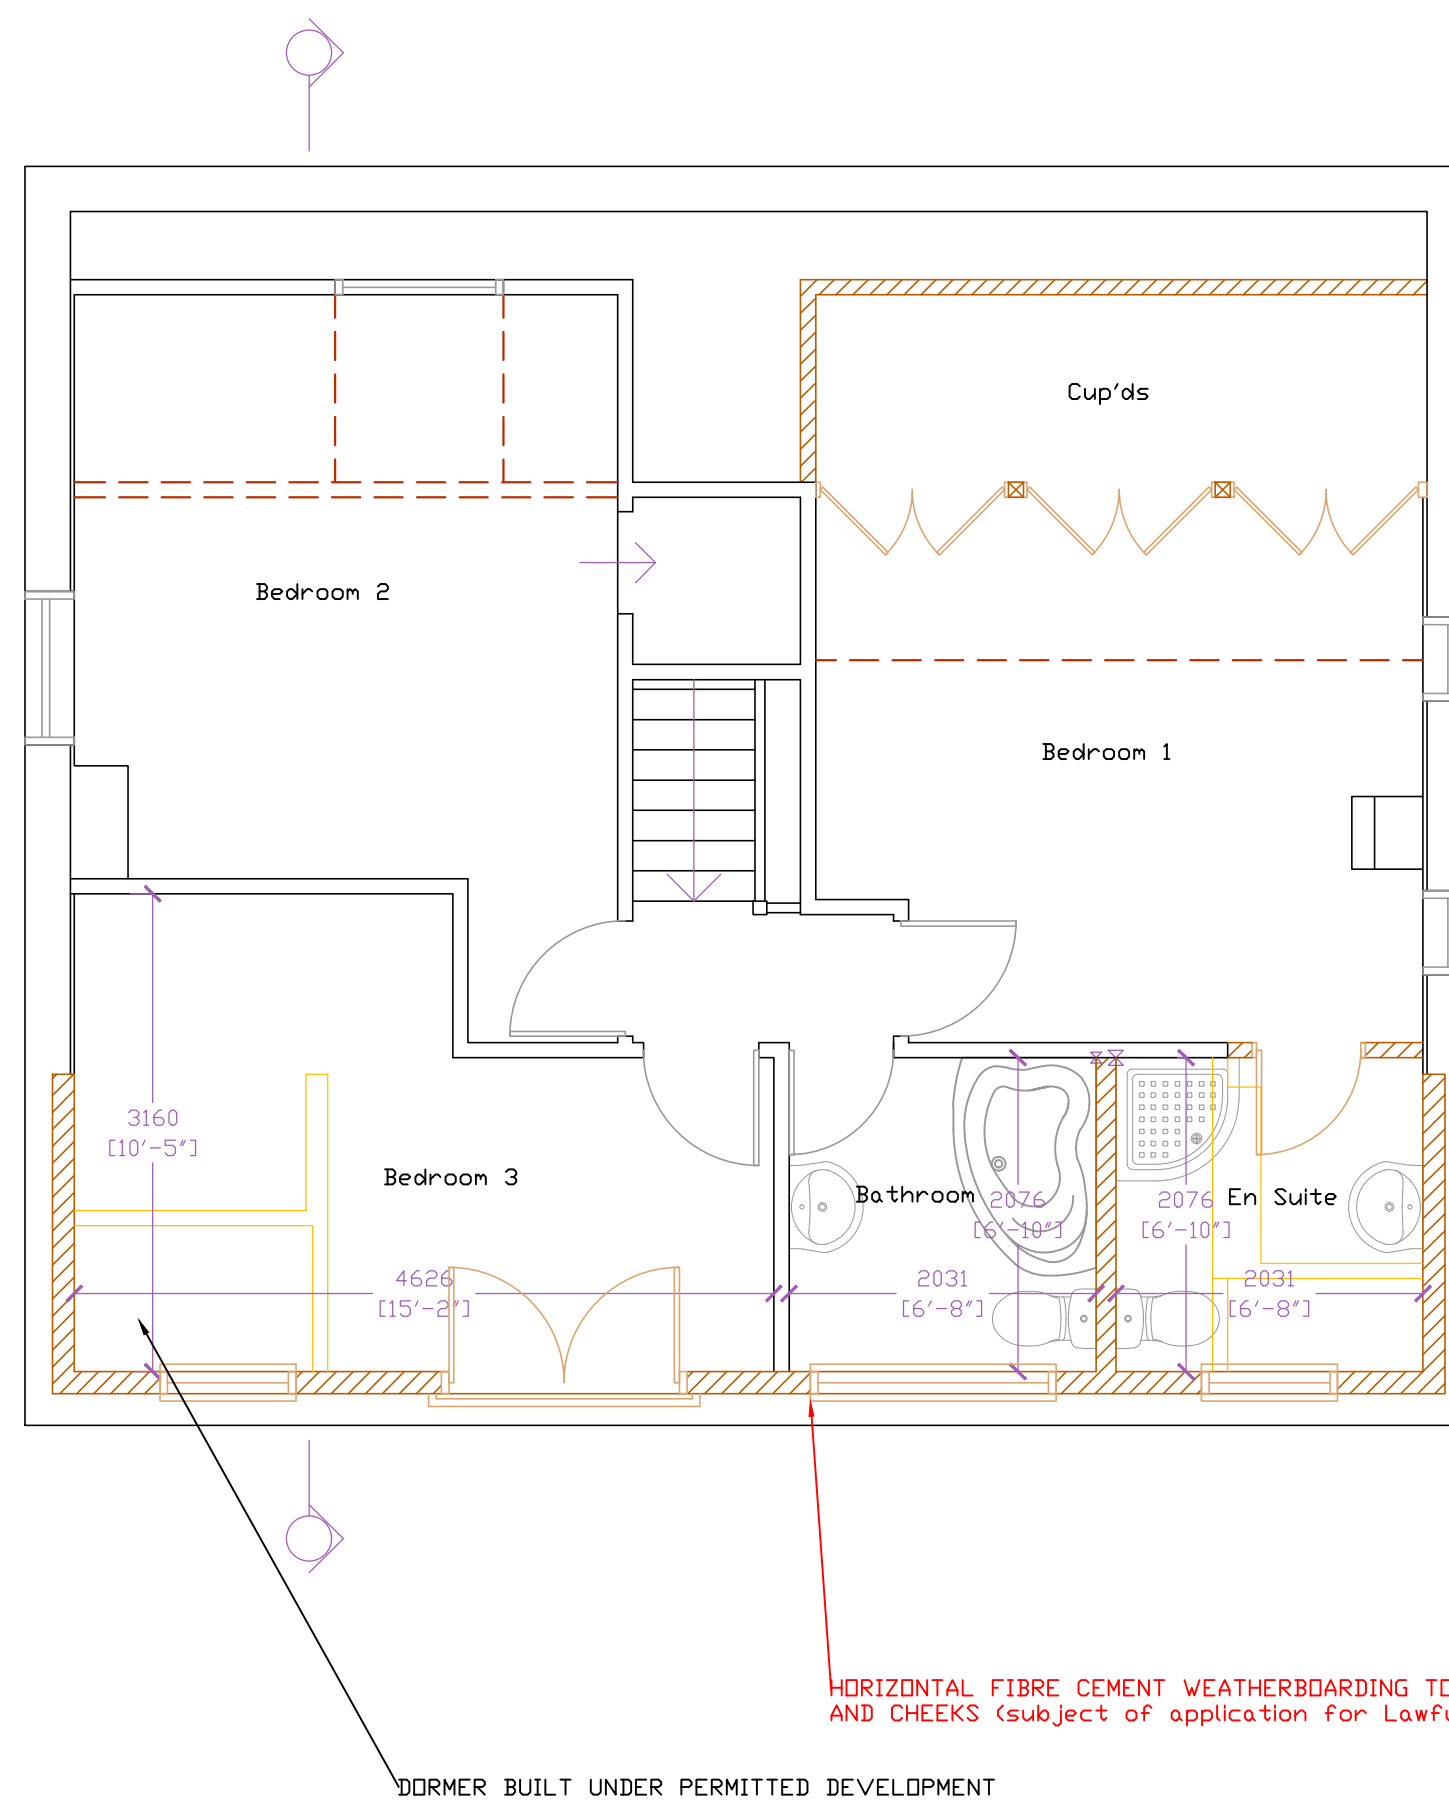


First Floor

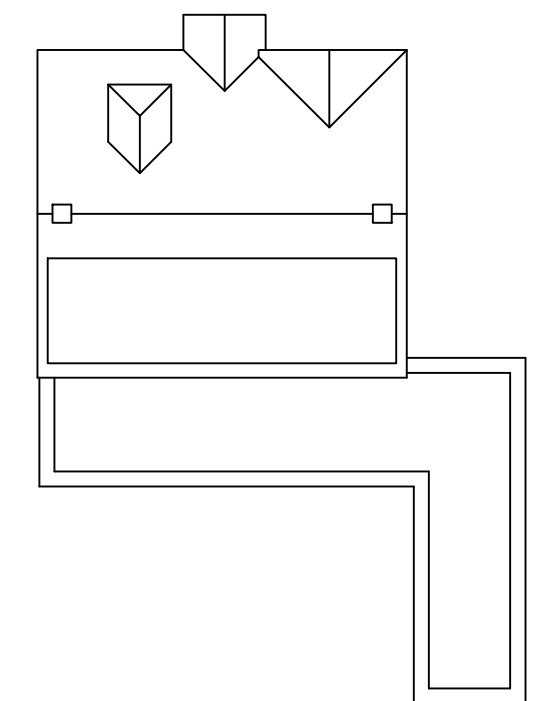

PROPOSED ROOF PLAN 1:200

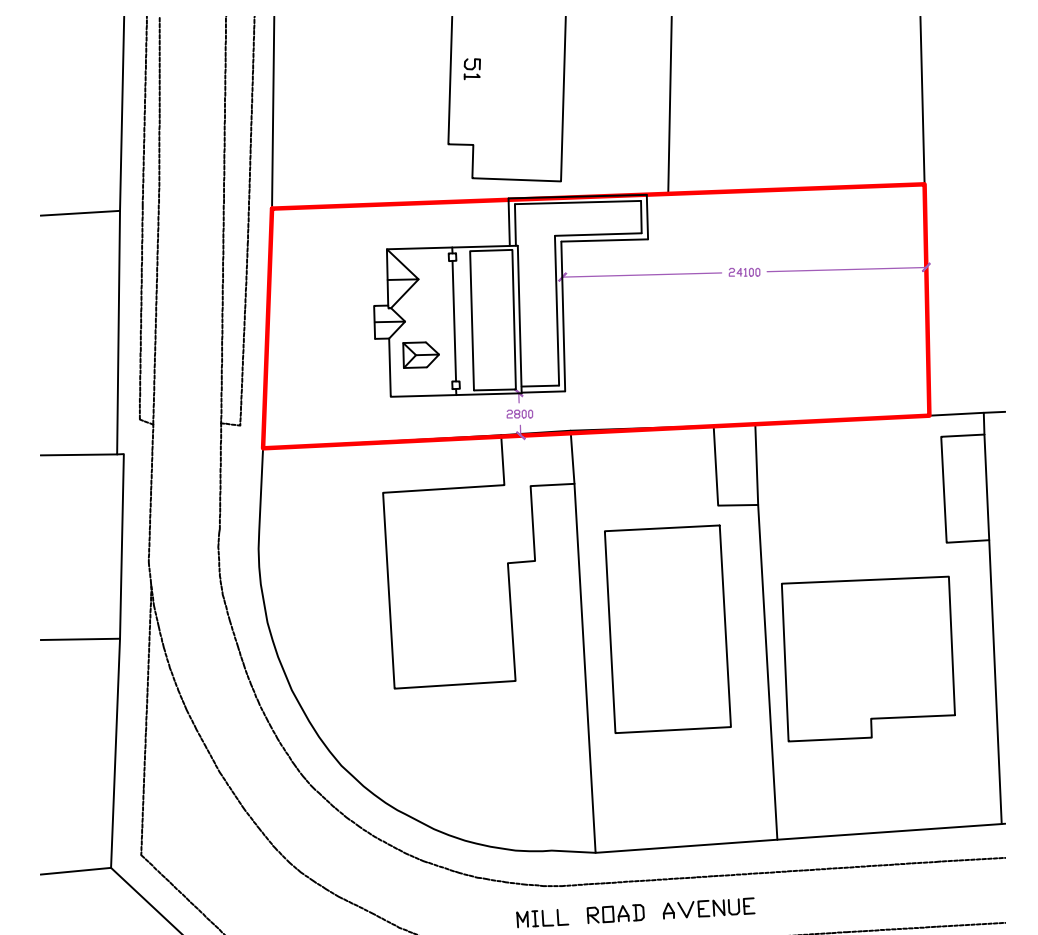

BLOCK 1:500

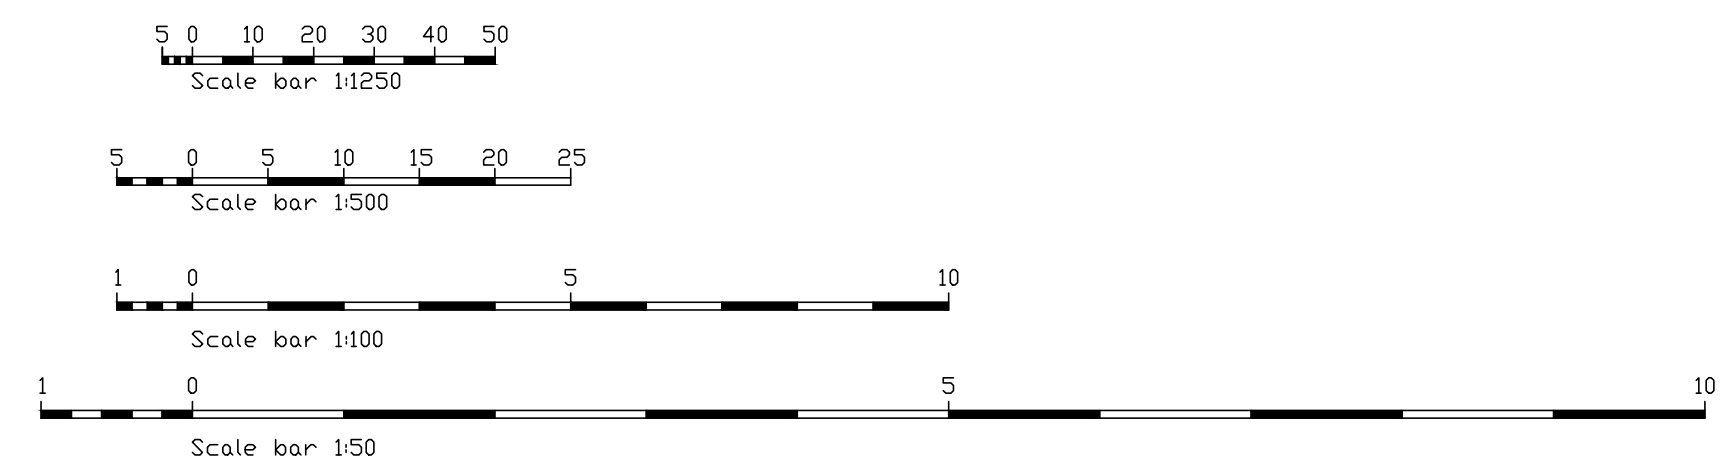

All dimensions to be checked on site prior to commencement of work, except for planning purposes.			
This drawing is the copyright of			
CALDOTECH LTD			
and may not be copied, altered or reproduced in any way without written authority.			
CALDOTECH LTD			
11 THE PARADE			
WILLOWHAYNE CRESCENT			
EAST PRESTON			
West Sussex			
BN16 1NS			
Telephone 01903 859176			
PROPOSED FLOOR PLANS, ELEVATIONS, ROOF PLAN & BLOCK			
53 Mill Road Avenue			
Angmering			
West Sussex			
BN16 4HX			
CLIENT Mr & Mrs Whittaker			
R3	Cladding to dormer	LG	17/09/18
R2	Option 2	RM	27/01/16
R1	Client amendments	RM	03/12/15
Issue	Details	By	Date
SCALE AS SHOWN on A1			
DATE 17/09/18			
DRAWING NUMBER 15060/02R3			