



ARUN DISTRICT COUNCIL

No. A	134	08
-------	-----	----


RECEIVED

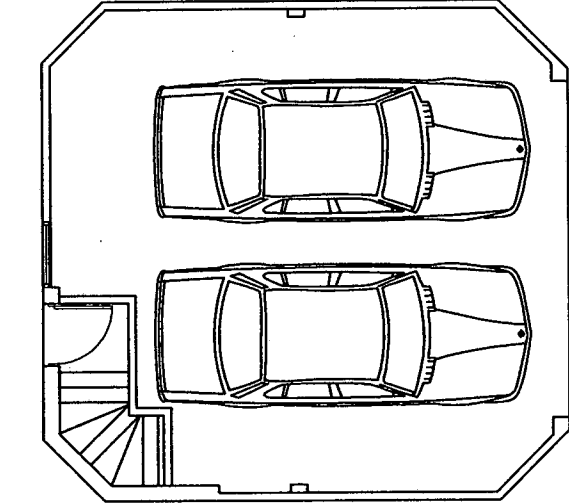



Proposed Ground Floor Plan

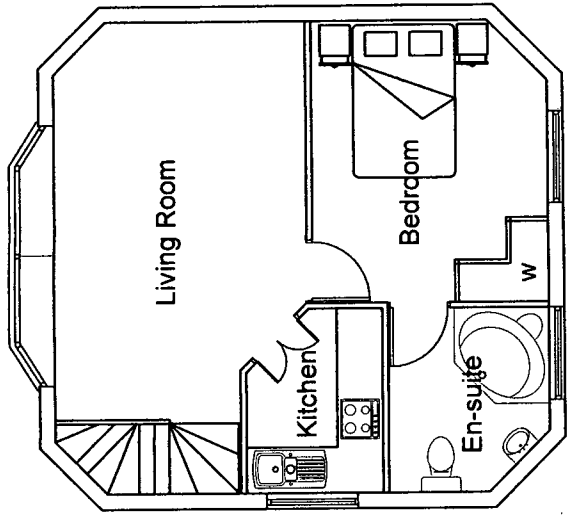


Proposed First Floor Plan

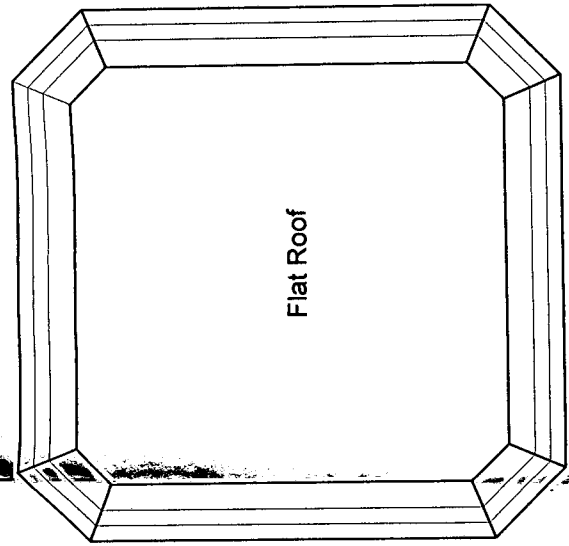


Proposed Roof Plan

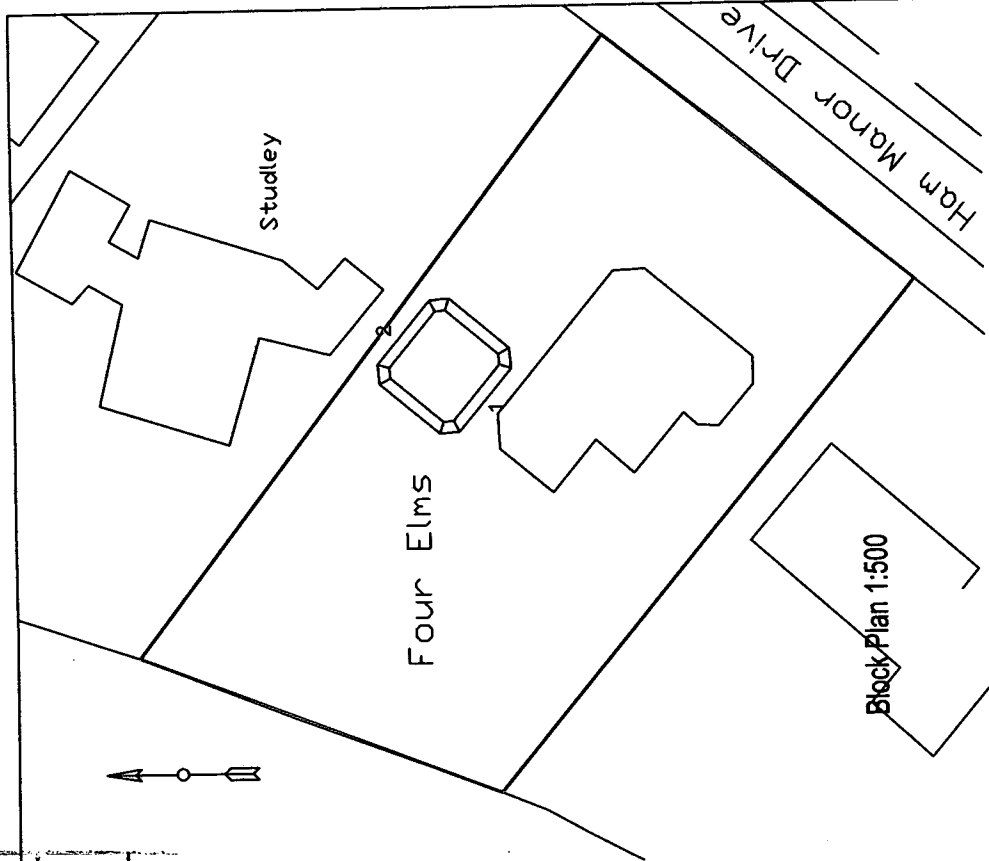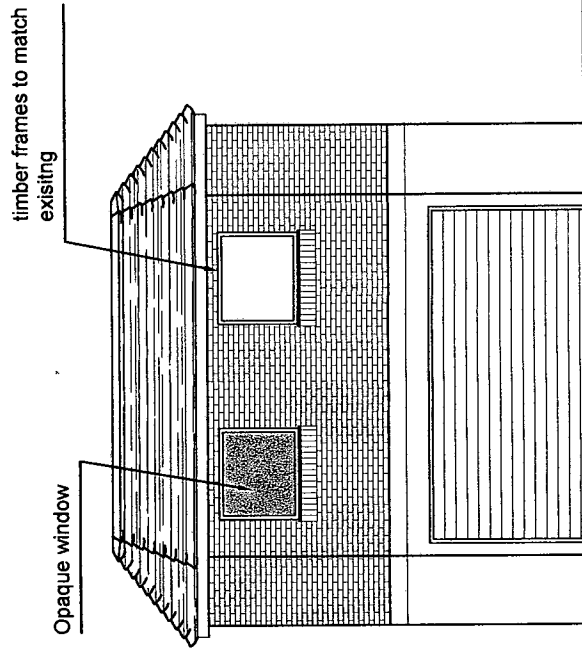


Proposed Front elevation

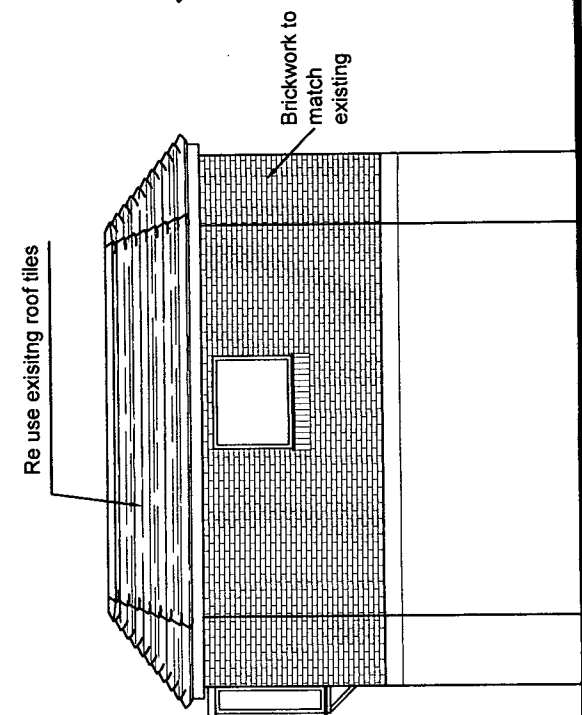

Proposed Side Elevation (1)

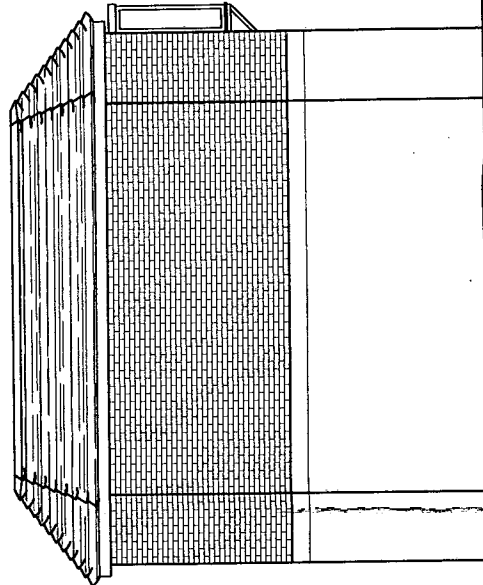

Proposed Sidet Elevation (2)

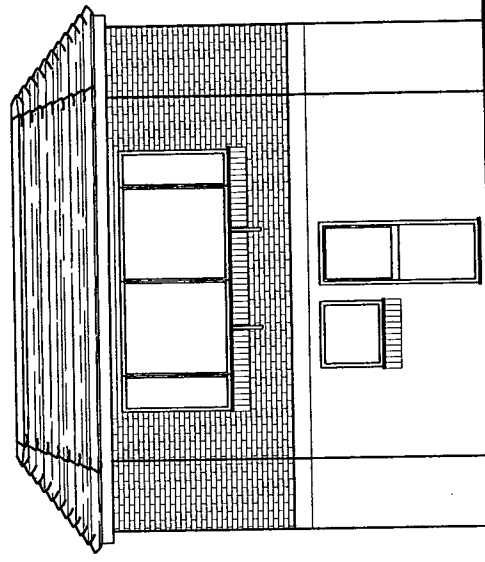

Proposed Rear Elevation



MCW DEVELOPMENT LTD Tel 01243 871250	Project	Four Elms Ham Manor Way Angmering West Sussex BN16 4JQ	Drawing Title	Proposed additional floor over existing garage.	Drawing No.	100	Revision	Scale 1:100@A3	Date Oct 08	Rev Description	By Date	Client
								Drawing Status	For Comment			Mr G Harries
								Drawn By	Checked By			