


No.	A	114 99
SUBSTITUTION		
RECEIVED	24.2.00.	



**GROUND
LEVEL
PLAN**

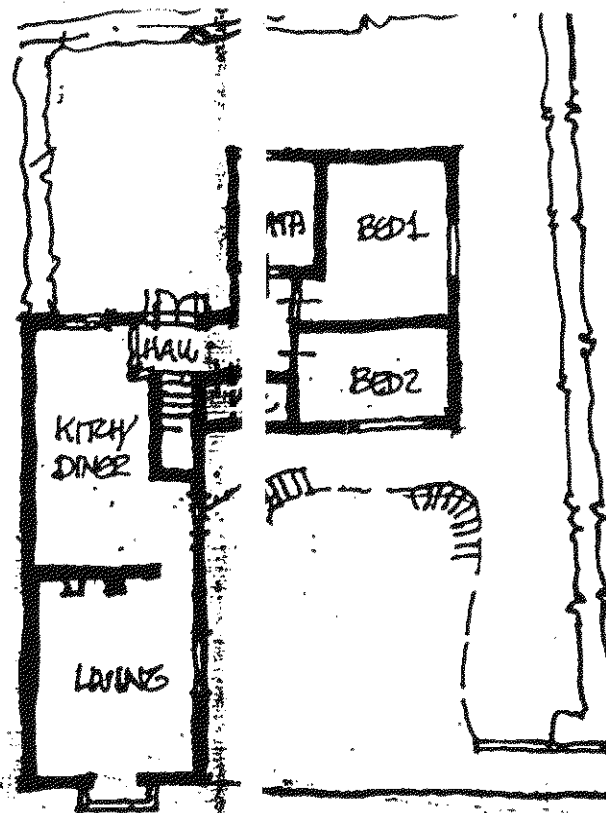


NOTES / REVISIONS		
No.	ITEM	DATE
A	GENERAL REVISIONS (REDESIGNED)	JAN 2000
B	STREET NAME AMENDED	FEB 2000

6

A 104 04
 Ymref A/114/99
 Mrs E. Healy
 15-11-04

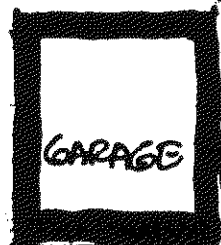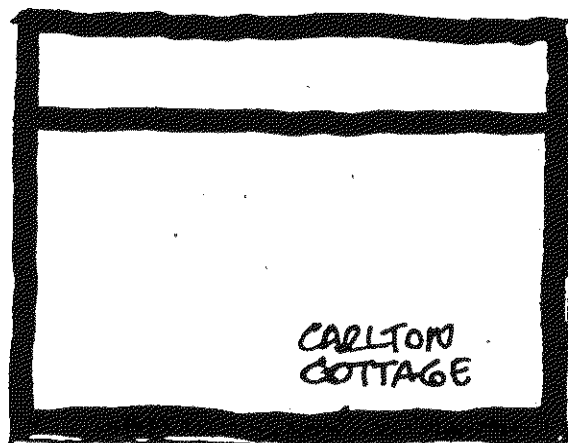


**ROAD
LEVEL
PLAN**

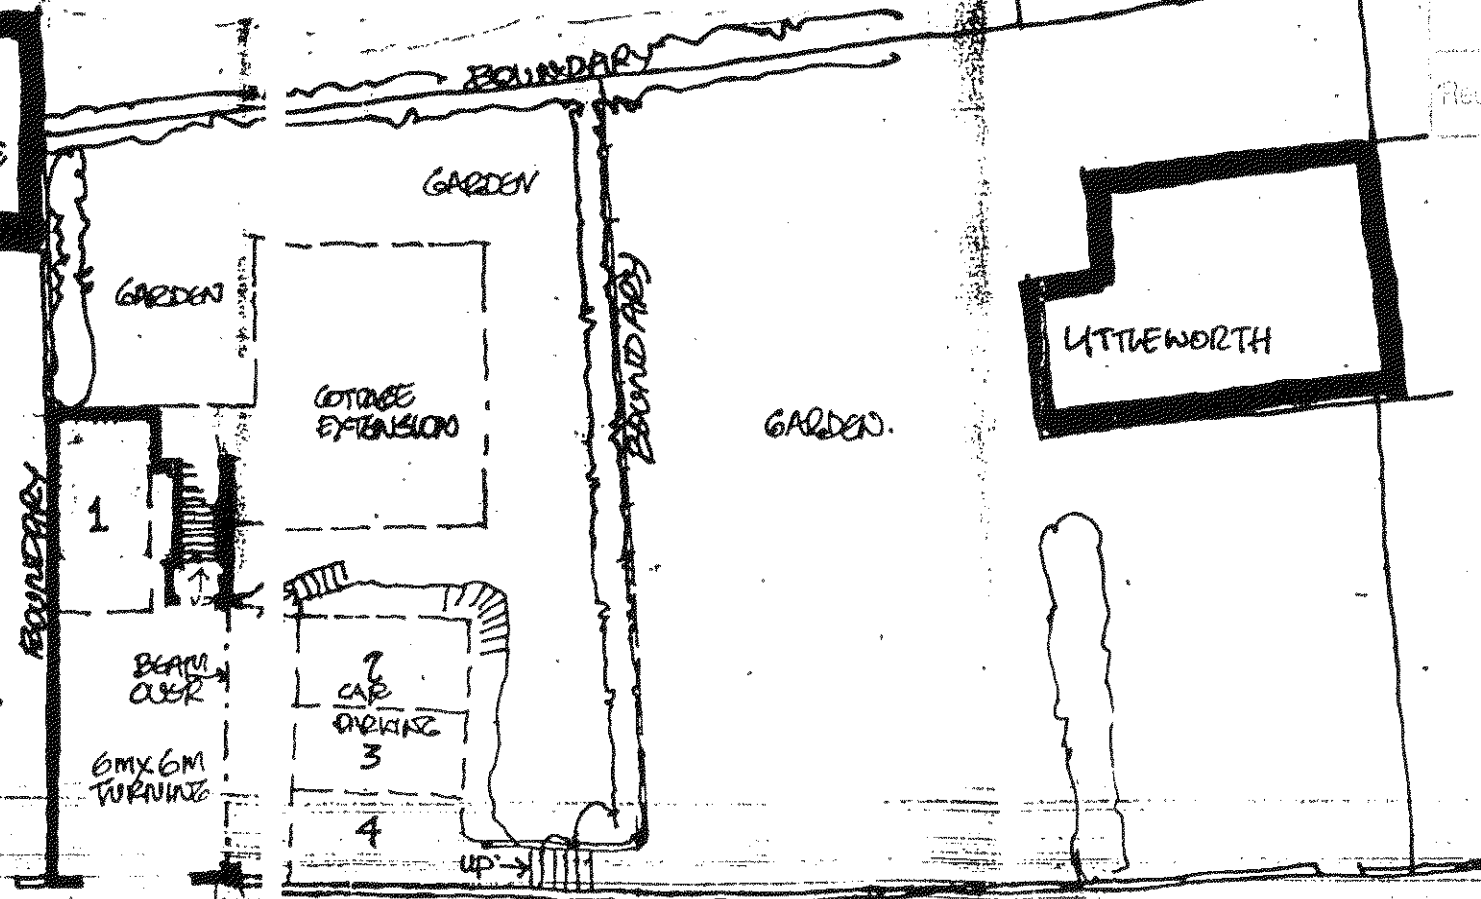

No. A 135 09

Received

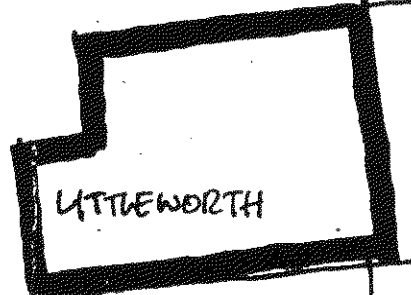

THE HIGH STREET

bill ahern. rba. architect.

DWG TITLE: **FLOOR PLANS**
 THE OLD POORHOUSE, ALANDALE ROAD, BROMHAM, OXFORDSHIRE, WEST SUSSEX

(ROAD + GARDEN)
 DATE: 09.12.99
 SCALES: 1:200

JOB No.	DWG No.	REVISION
592	03	AB