





FRONT ELEVATION [WEST]




REAR ELEVATION [EAST]

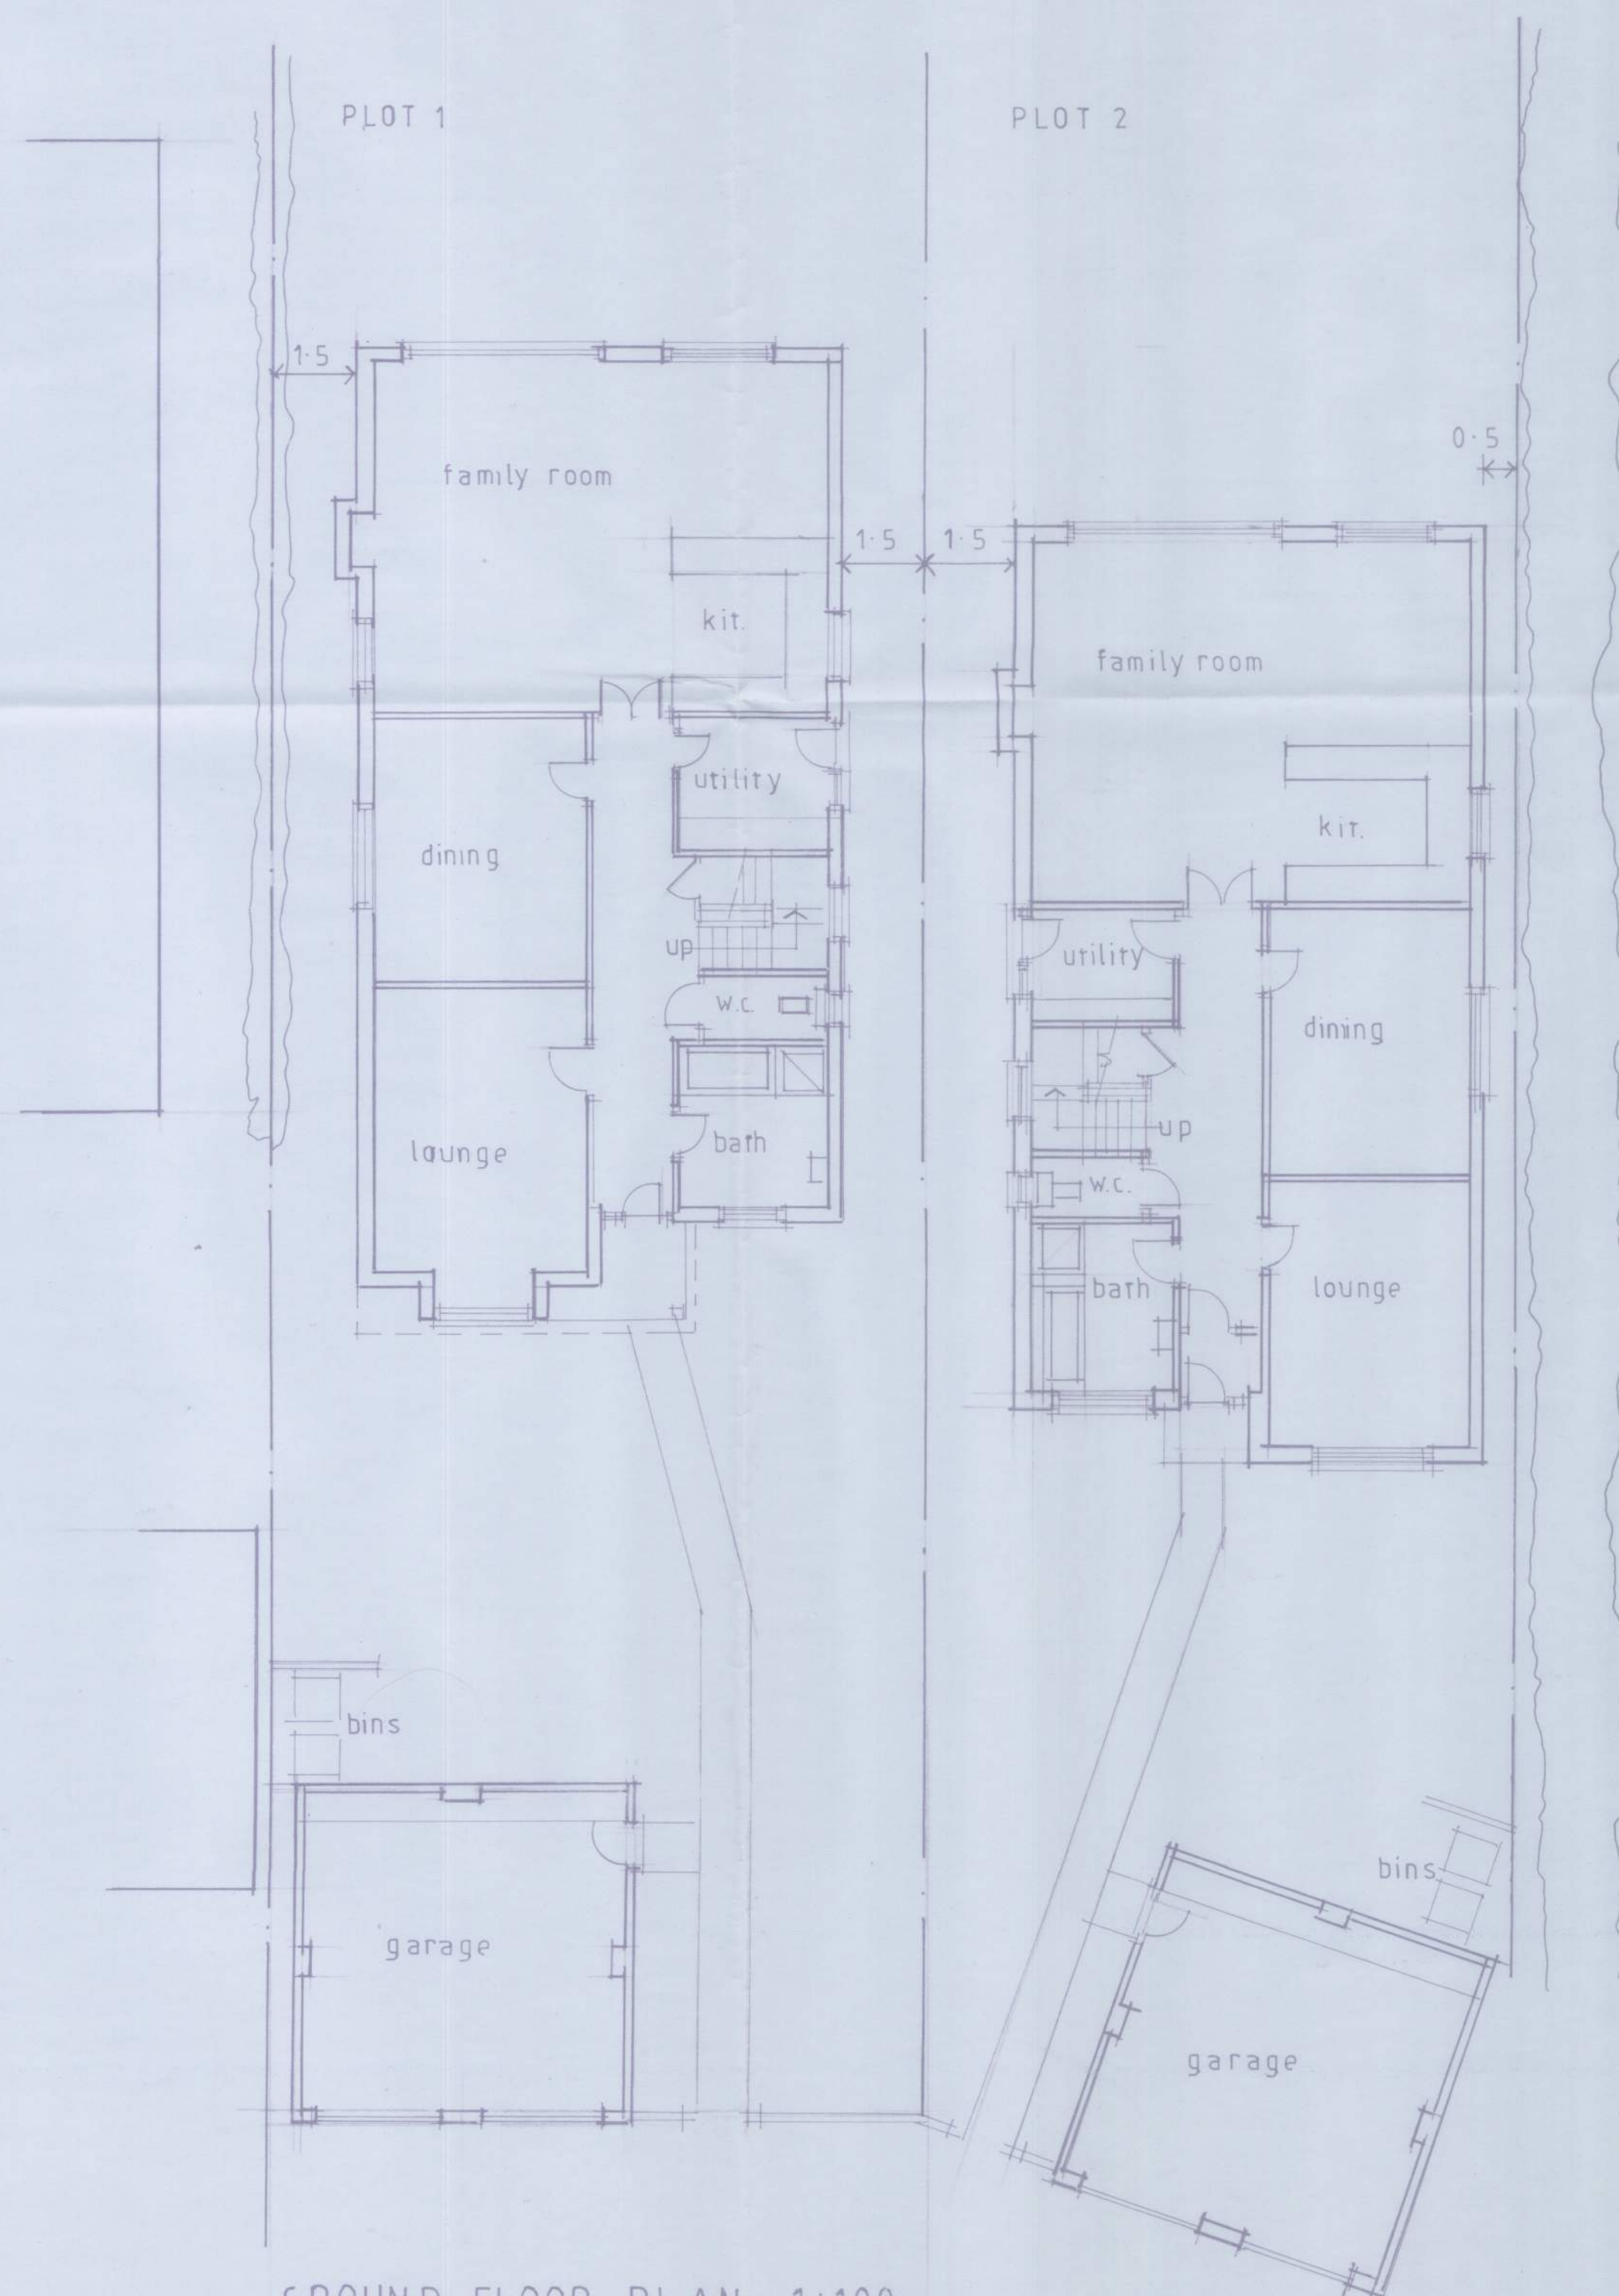

GROUND FLOOR PLAN 1:100

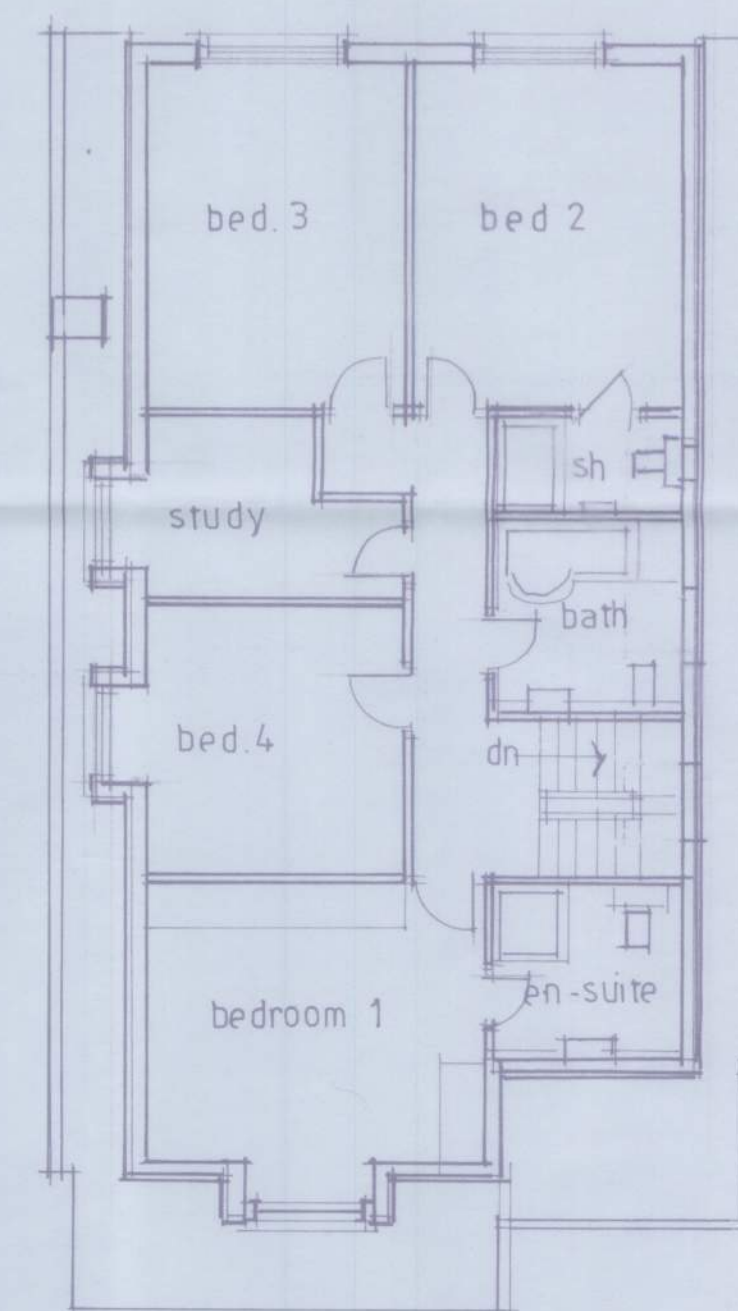

FIRST FLOOR PLAN

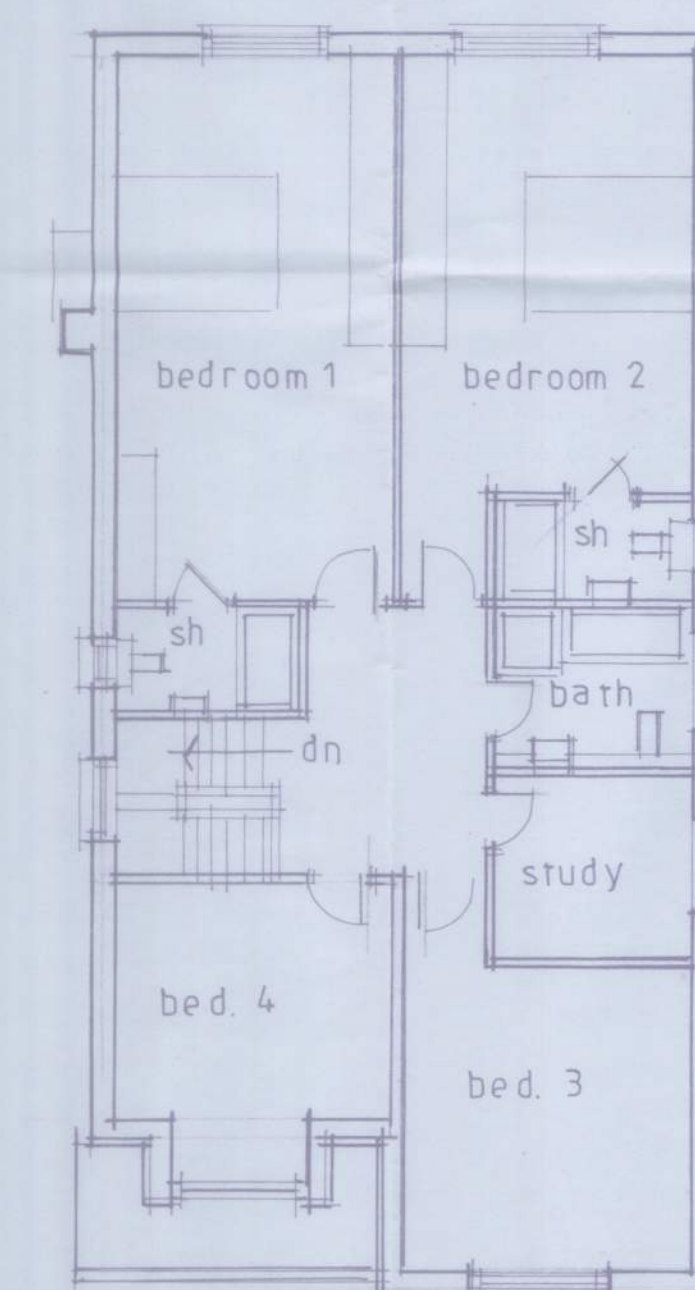

No	Revisions	Date
----	-----------	------

O'NEILL
ARCHITECTURAL SERVICES
16 Grosvenor Road, Donnington,
Chichester, West Sussex PO198RX.
Telephone: [01243] 531333

Client:
Messrs. S. N. & M. C. Des Baux.

Project:
PROPOSED DEVELOPMENT,
MERRIVALE,
STATION ROAD,
ANGMERING

Drawing:
DESIGN PROPOSALS 2

Drawn by: P. O'NEILL	Date: SEPTEMBER, 2017
Scale/s: 1:100	
Drg.no. 1417/21	Rev.