



FRONT
GARAGE ELEVATIONS 1:100


SIDE

REAR


SIDE




PLOT 1 NORTH ELEVATION

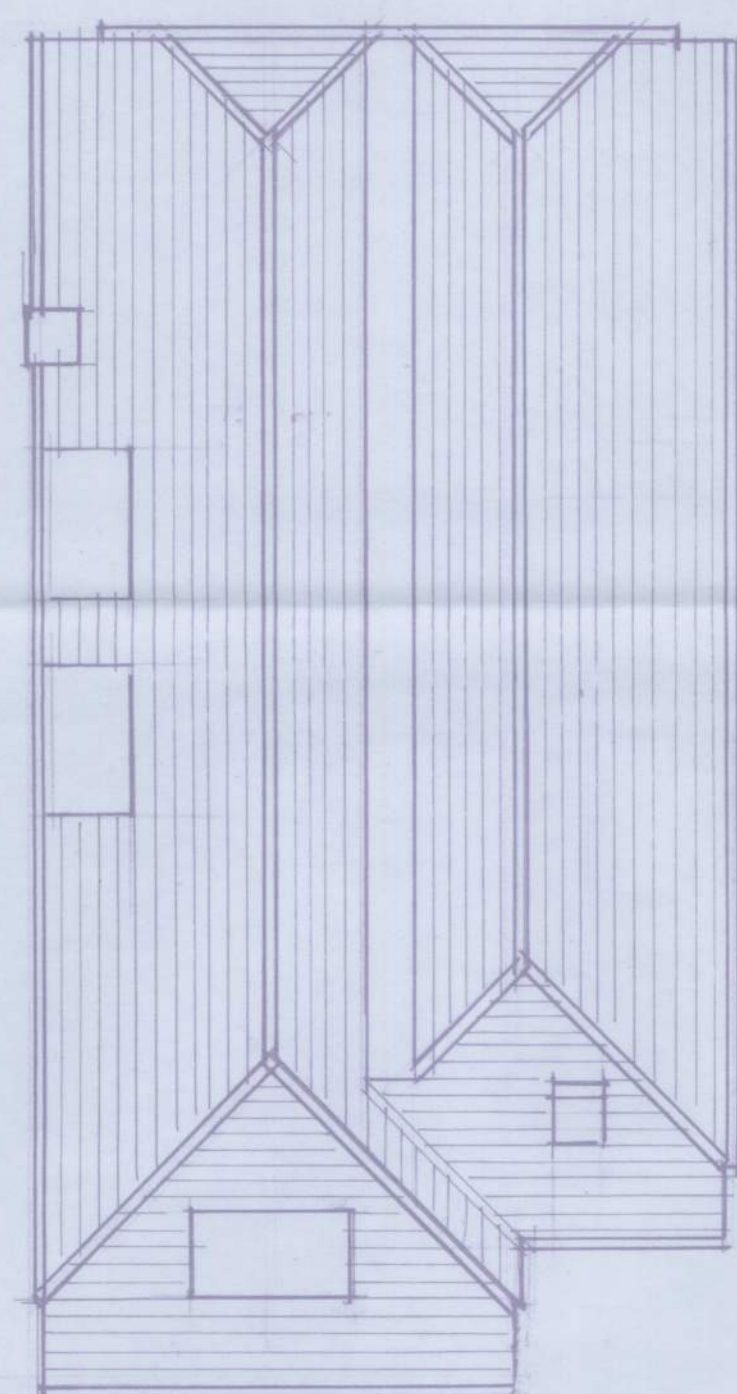


PLOT 1

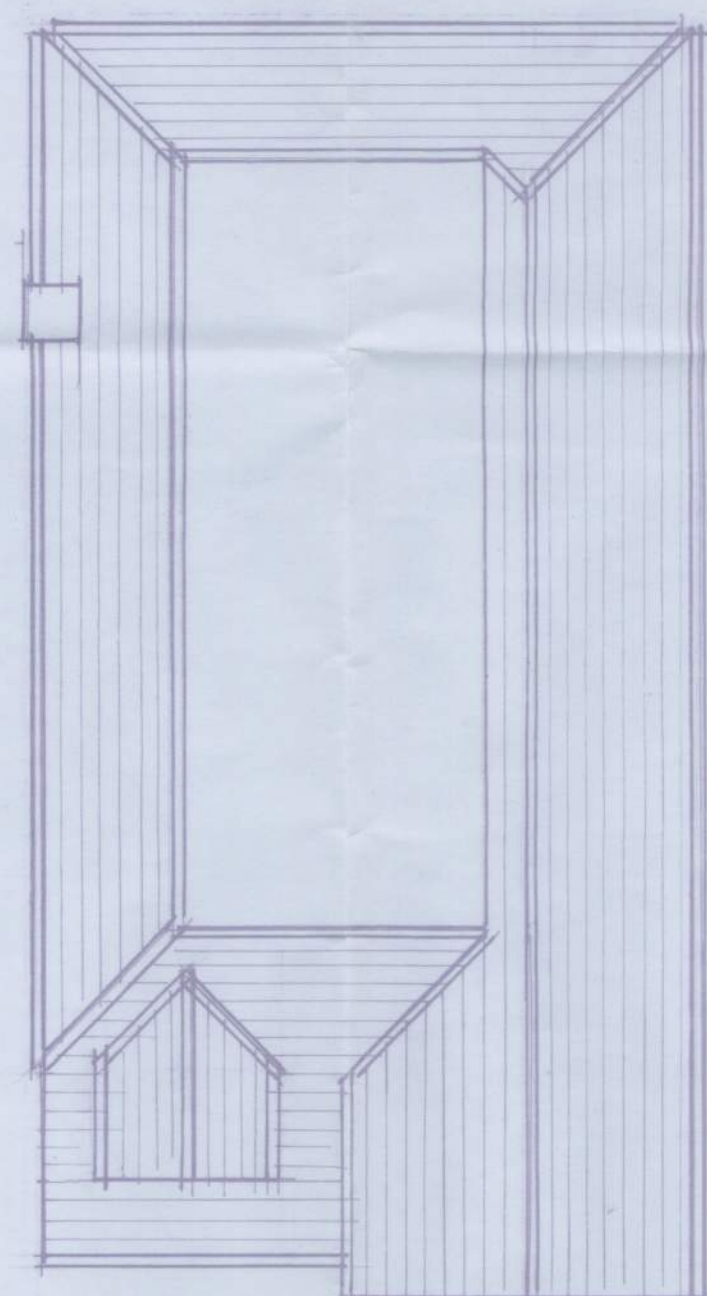


PLOT 2

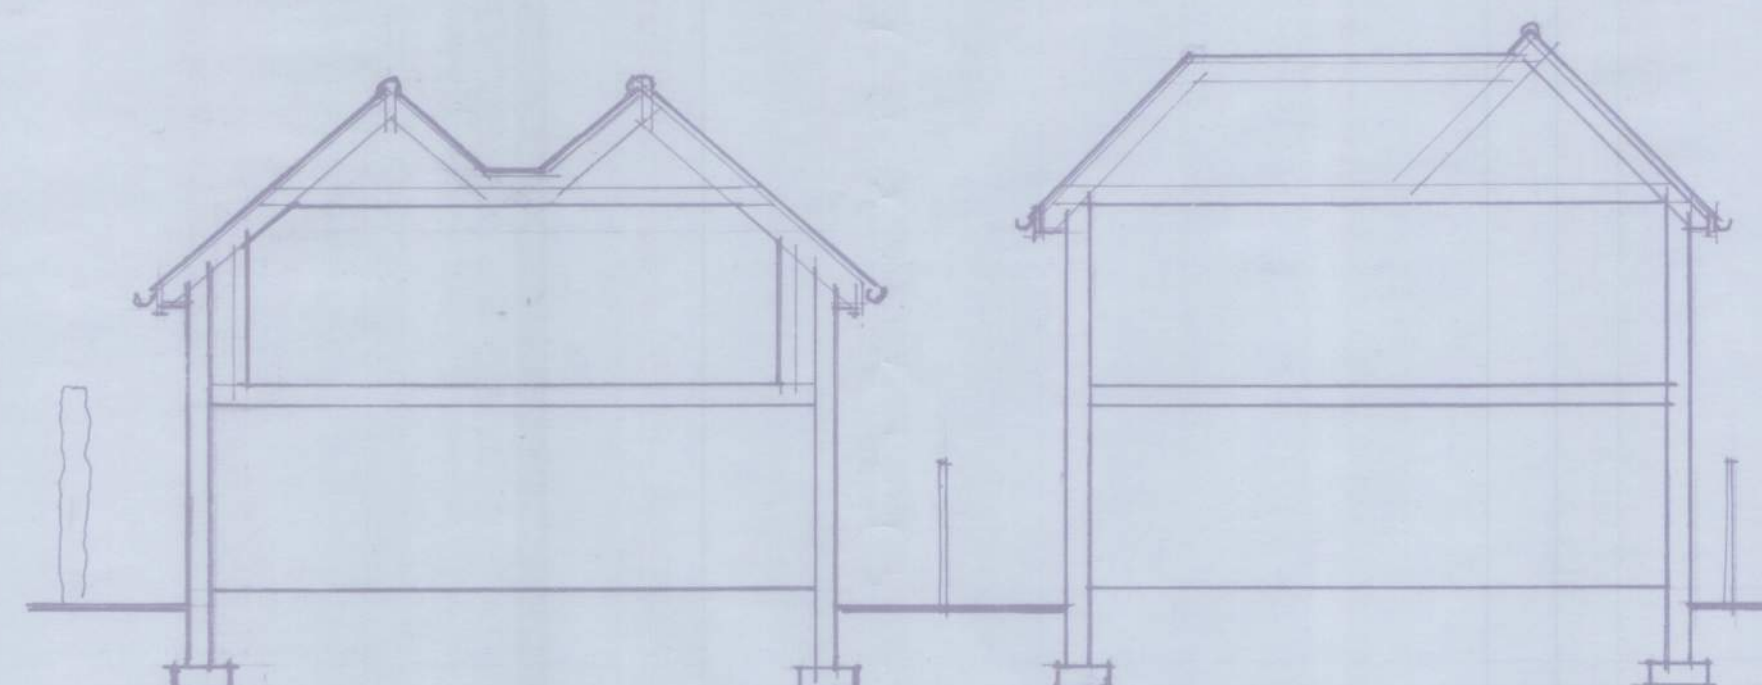


SECTION

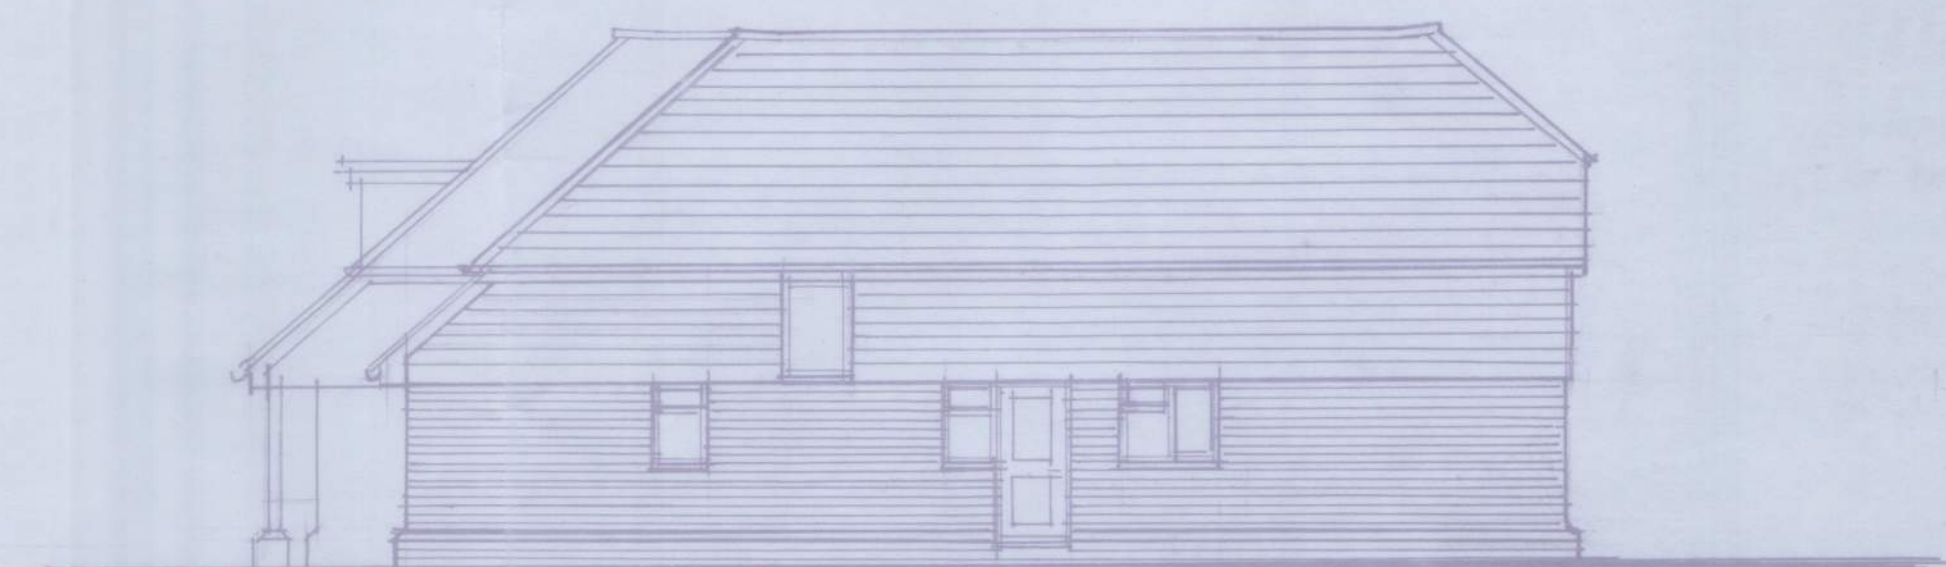


PLOT 1 SOUTH ELEVATION

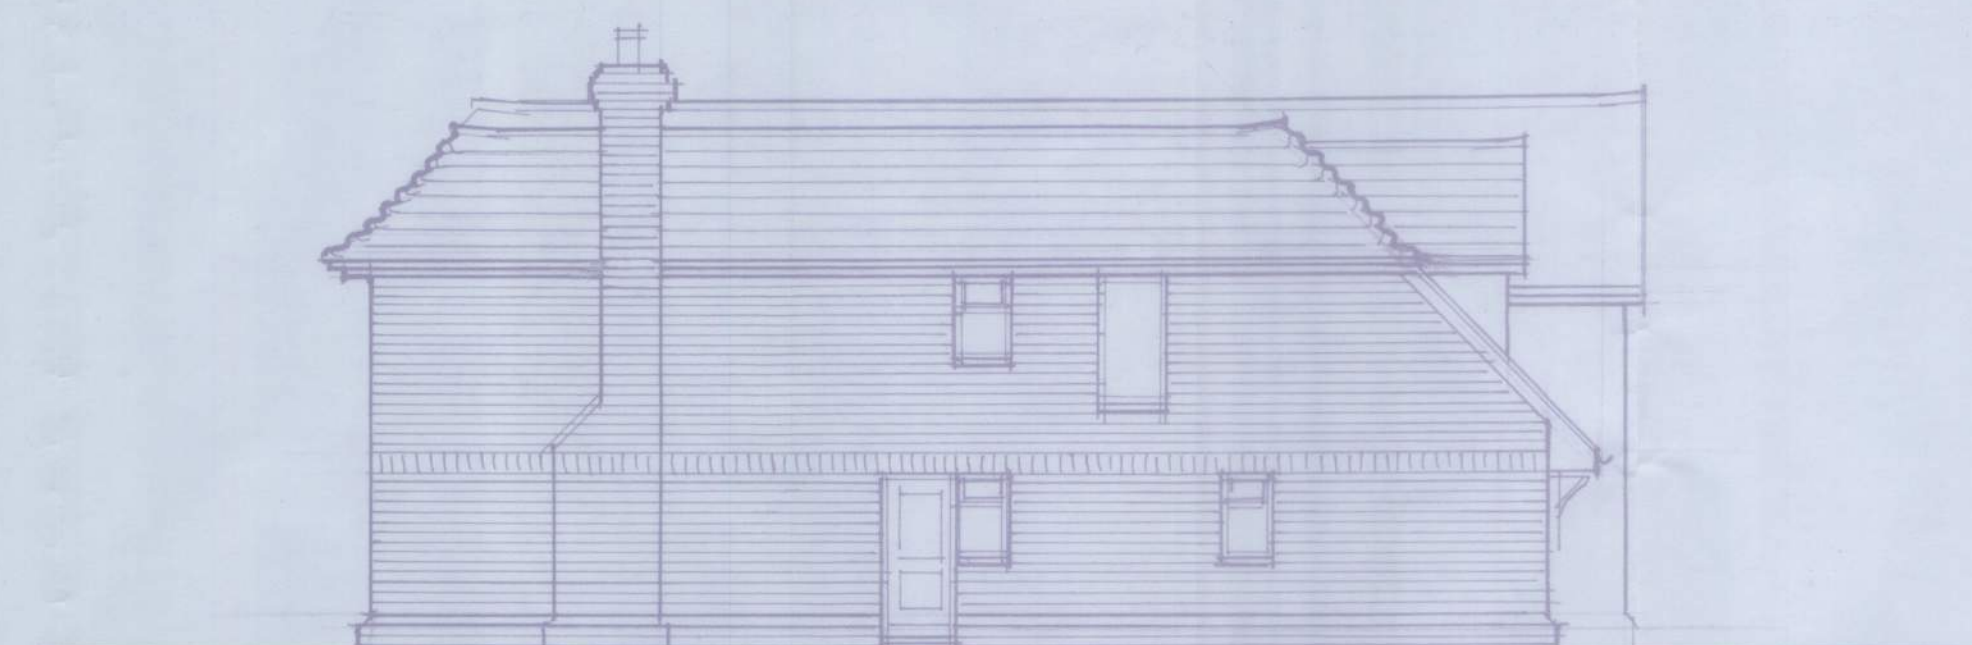


PLOT 2 NORTH ELEVATION

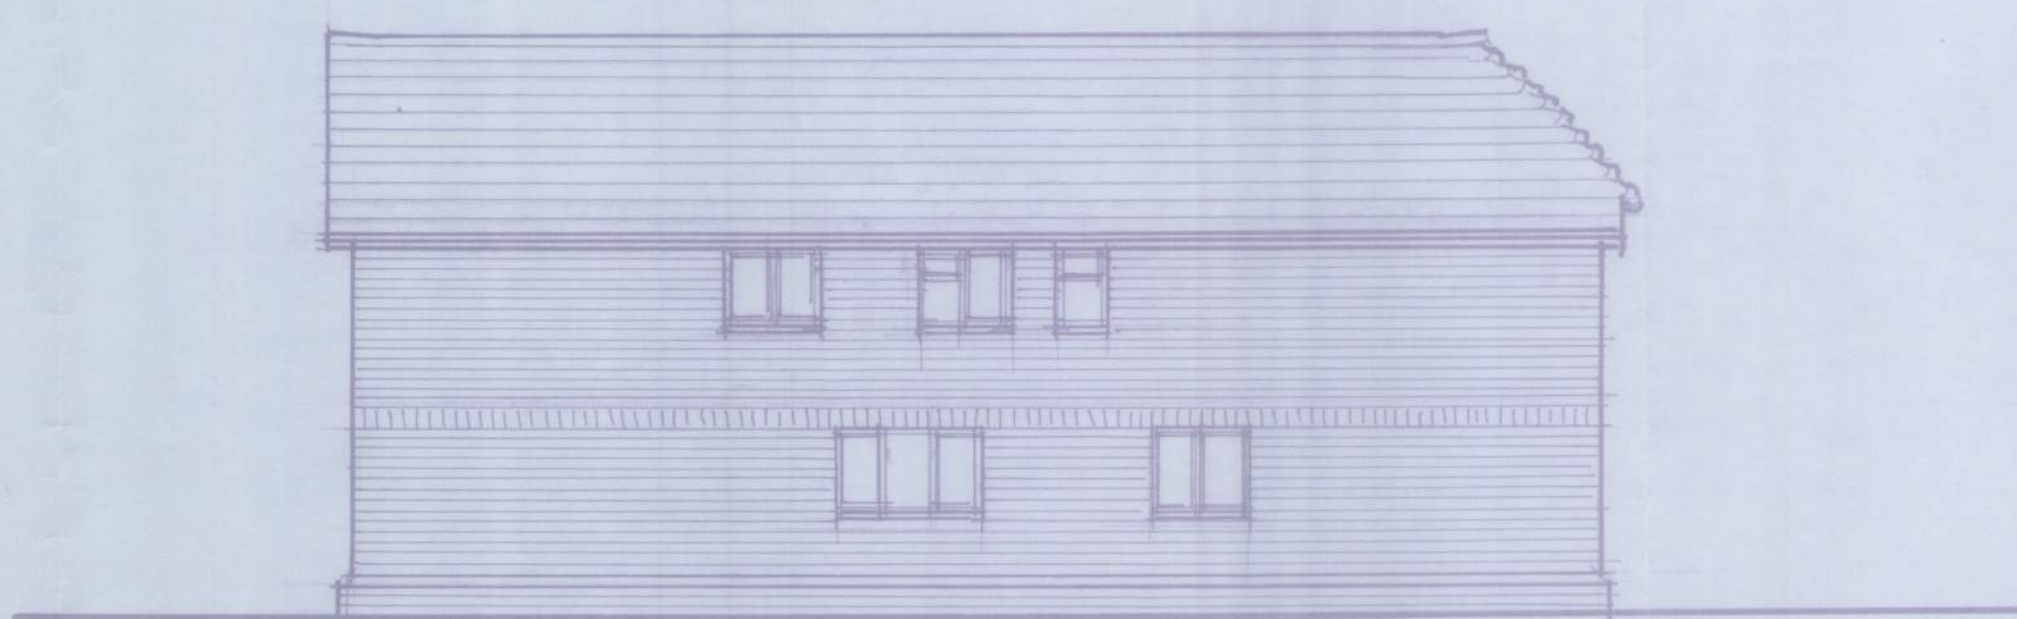

PLOT 2 SOUTH ELEVATION

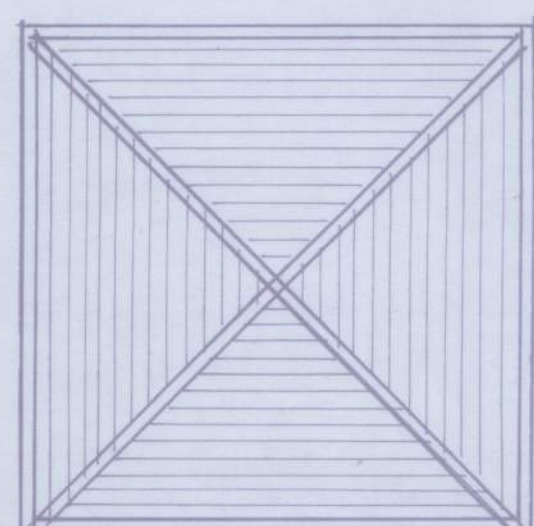

ROOF PLAN 1:100

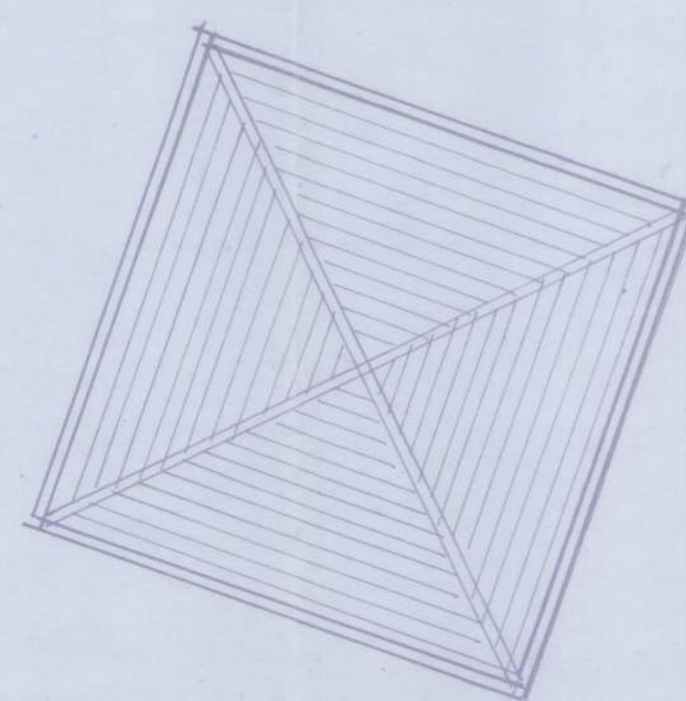

No.	Revisions	Date:
-----	-----------	-------

O' NEILL
ARCHITECTURAL SERVICES
16 Grosvenor Road, Donnington,
Chichester, West Sussex PO198RX.
Telephone: (01243) 531333

Client:
Messrs. S.N. & M.C. Des Baux.
Project:
PROPOSED DEVELOPMENT,
MERRIVALE,
STATION ROAD,
ANGMERING
Drawing:
DESIGN PROPOSALS 2

Drawn by: P.O. NEILL	Date: SEPTEMBER, 2014
Scale/s 1:100	
Dwg. no. 1417 / 22	Rev.