


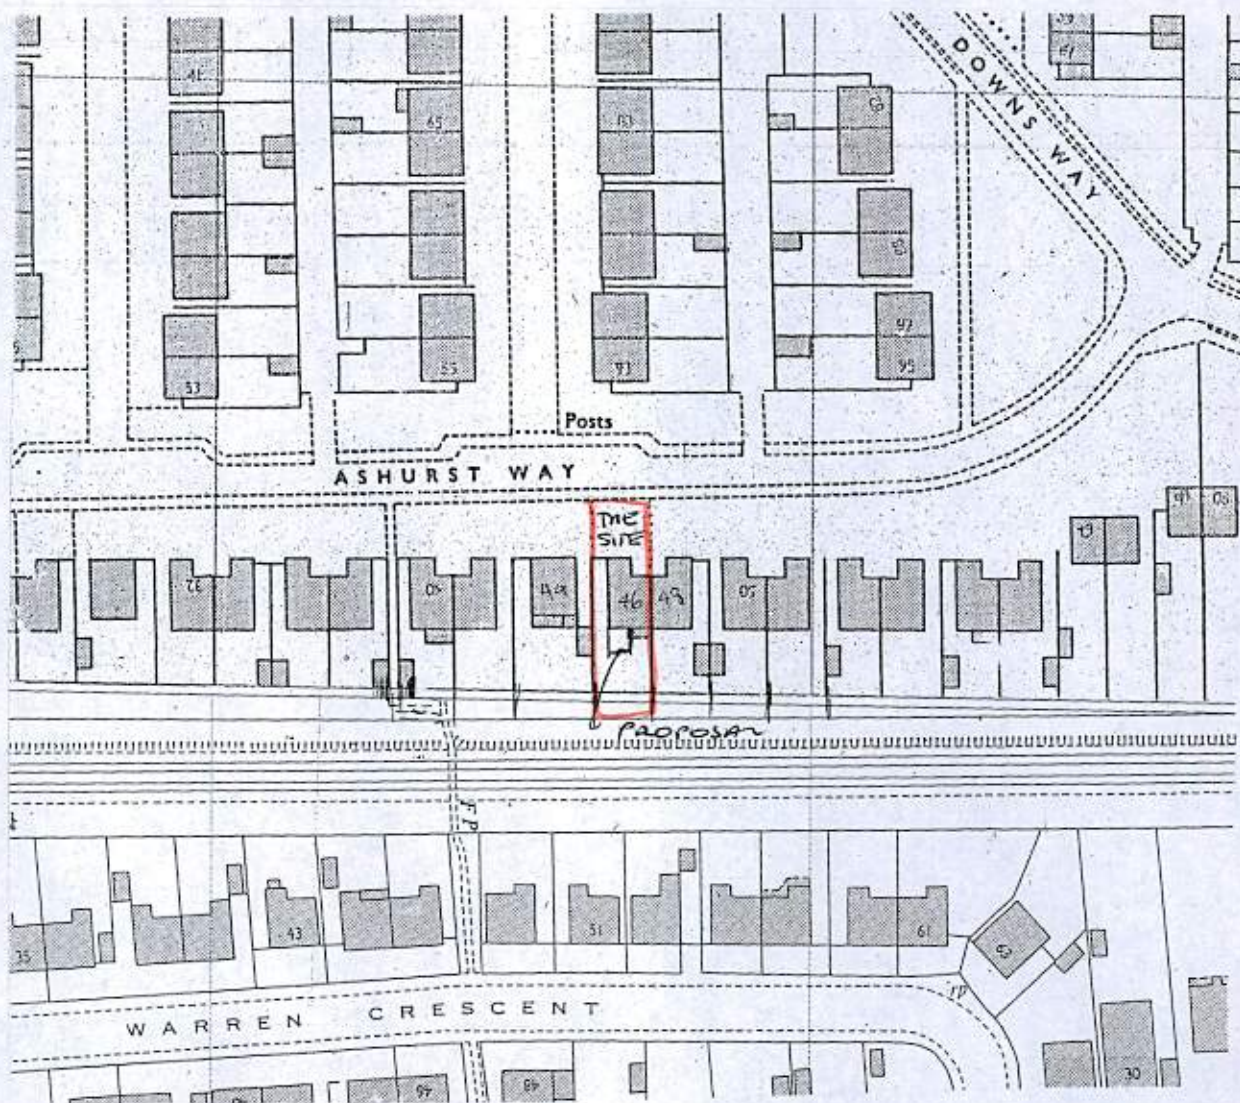

46 Ashurst Way, East Preston
Site plan **Scale 1:1250**
DRAWING NO 6315:2