



THIS DRAWING IS THE PROPERTY OF STEPHEN BROMLEY ASSOCIATES
AND MUST NOT BE REPRODUCED IN PART OR IN WHOLE OR USED FOR
THE EXECUTION OF WORKS WITHOUT THEIR PERMISSIONS NOT BEING
ALL DIMENSIONS TO BE CHECKED ON SITE PRIOR TO COMMENCEMENT
OF ANY CONSTRUCTION WORKS AND STEPHEN BROMLEY ASSOCIATES
NOTIFIED OF ANY DISCREPANCIES


EXISTING

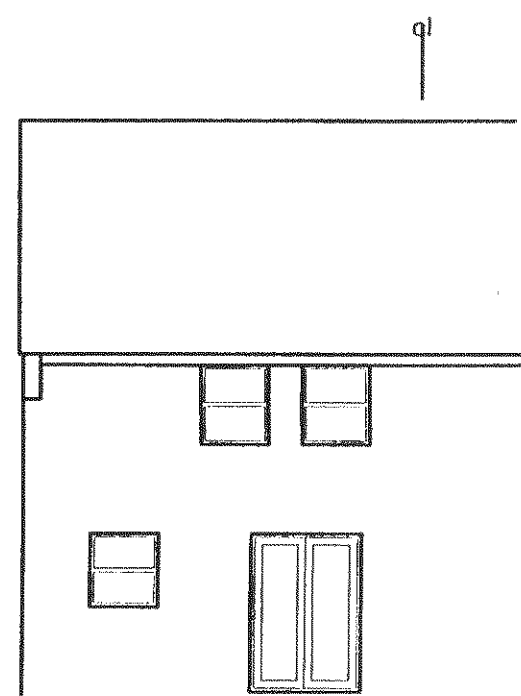

REAR ELEVATION
SOUTH ELEVATION




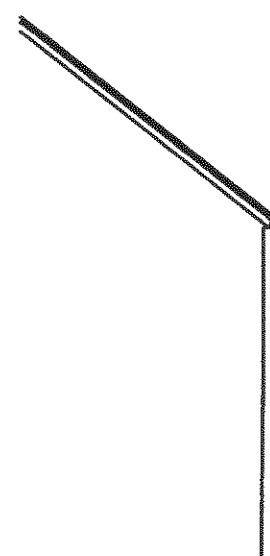


SIDE ELEVATION
WEST ELEVATION

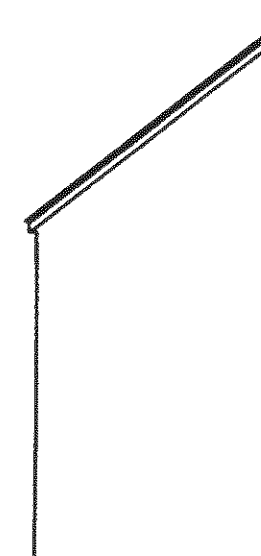


SIDE ELEVATION
EAST ELEVATION

PROPOSED

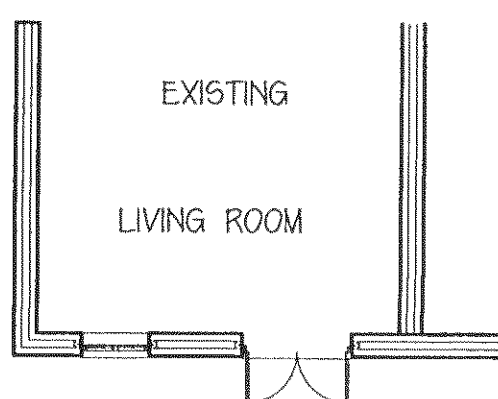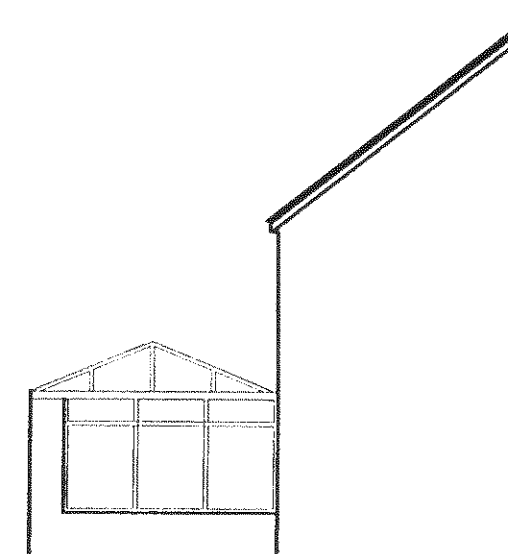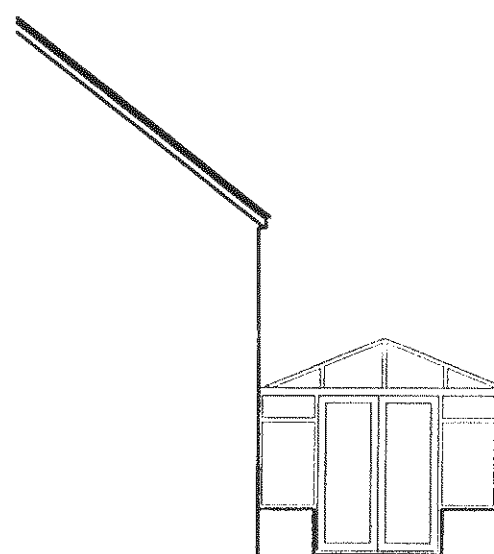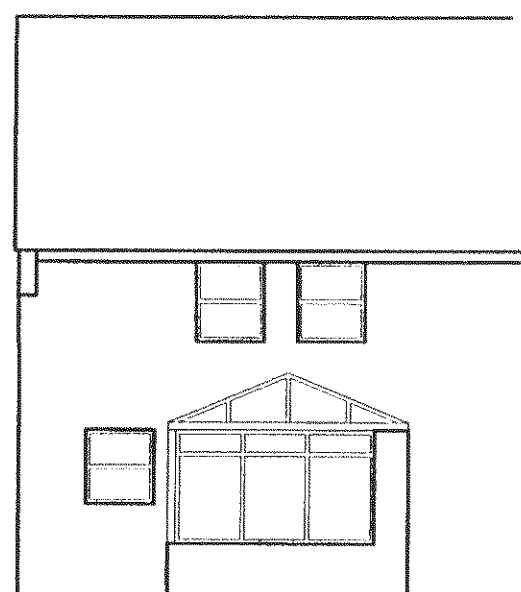

EXISTING
LIVING ROOM

GROUND FLOOR PLAN

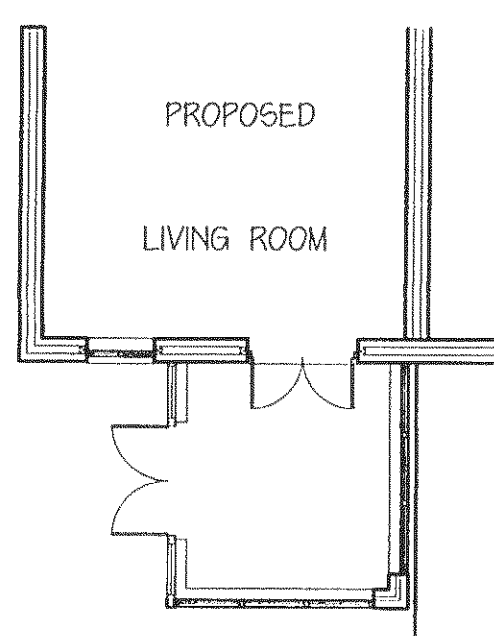

PROPOSED
LIVING ROOM

STEPHEN BROMLEY ASSOCIATES
5 WEST ST SHOREHAM BY SEA
WEST SUSSEX

PROPOSED CONSERVATORY

AT SCALE 1:100
4 WATSON GROVE
ANMERING

Drawing no 11120-1