




THIS DRAWING IS THE PROPERTY OF STEPHEN BROMLEY ASSOCIATES
AND MUST NOT BE REPRODUCED IN PART OR IN WHOLE OR USED FOR
THE EXECUTION OF WORKS WITHOUT THEIR PERMISSION AND SCALE.
ALL DIMENSIONS TO BE CHECKED ON SITE PRIOR TO COMMENCEMENT
OF ANY CONSTRUCTION WORKS AND STEPHEN BROMLEY ASSOCIATES
NOTIFIED OF ANY DISCREPANCIES.

EXISTING

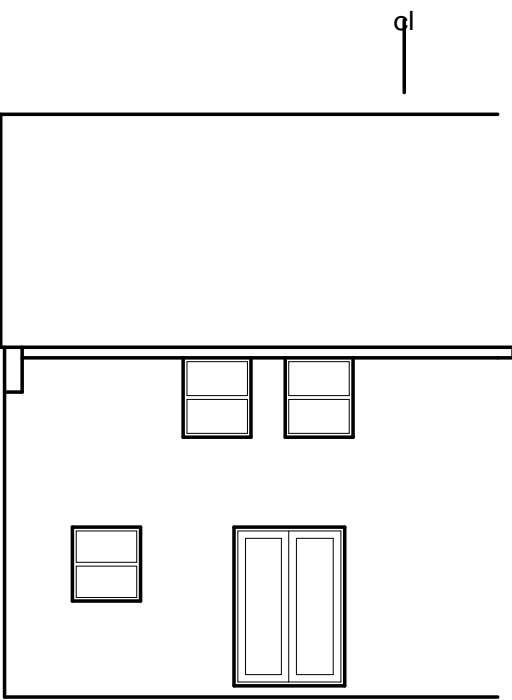


REAR ELEVATION
SOUTH ELEVATION

PROPOSED

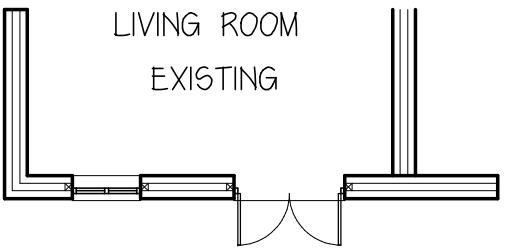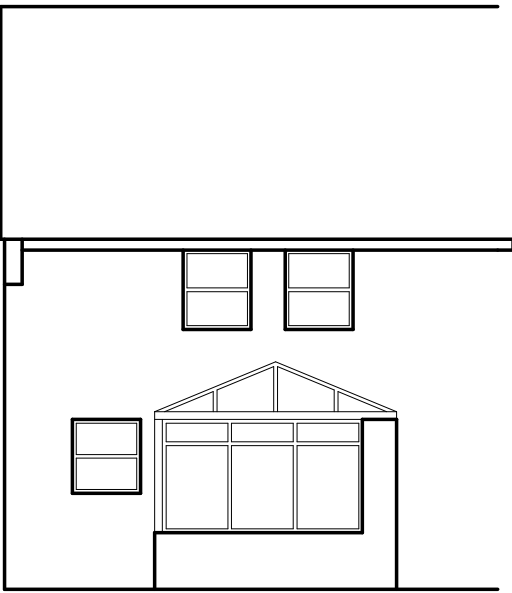

LIVING ROOM
EXISTING

GROUND FLOOR PLAN

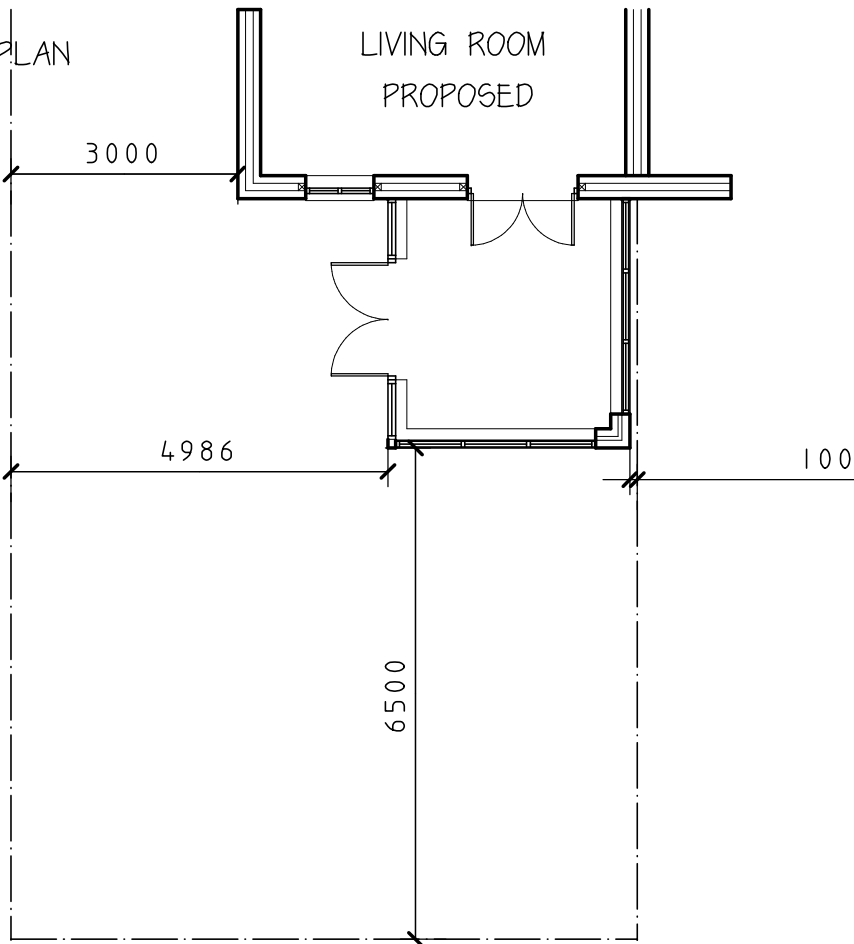

SIDE ELEVATION
WEST ELEVATION



SIDE ELEVATION
EAST ELEVATION



STEPHEN BROMLEY ASSOCIATES
5 WEST ST SHOREHAM BY SEA
WEST SUSSEX

PROPOSED CONSERVATORY

AT SCALE 1:100
4 WATSON GROVE
ANMERING

Drawing no 11120-1