


No dimensions to be scaled from drawing except for planning purposes.
The contractor should check all dimensions on site.
It is the contractor's responsibility to ensure compliance with Building Regulations.
C.D.M. Regs. 2007. The Client is advised of his responsibilities to appoint a Planning Supervisor under these Regs.
All works to comply with the C.D.M. Regs. 2007.
The Party Wall Act, 1996. The property owner is advised of the requirements of the Act, & the requirement to serve a Party Wall Notice on any adjoining owners as required under the act.

REVISIONS:
A. 16.10.13 Location, block plans & site cross section added.



FRONT
PROPOSED ELEVATIONS
Scale 1:100

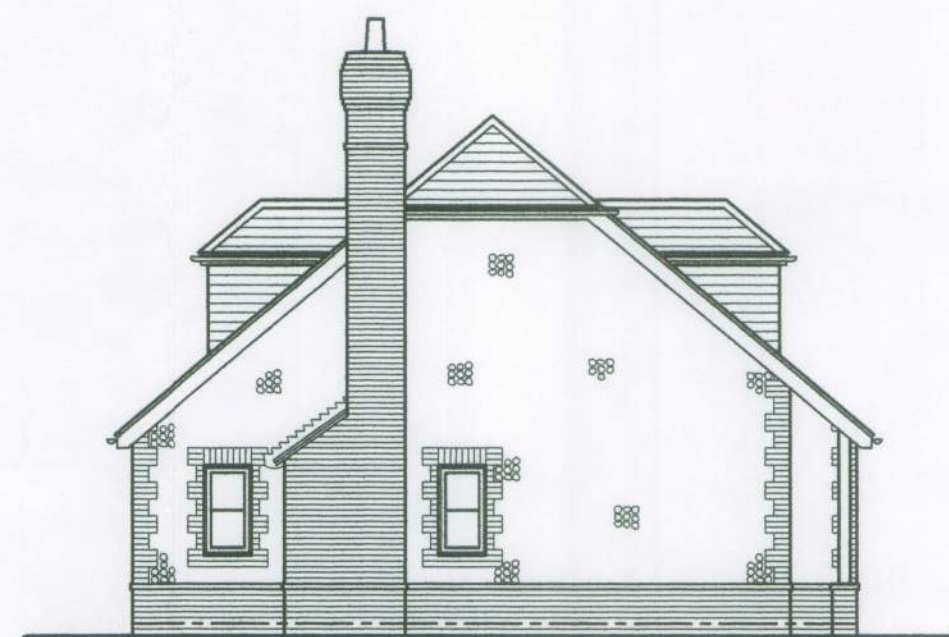

SIDE




REAR




SIDE





PROPOSED SITE CROSS SECTION
Scale 1:100

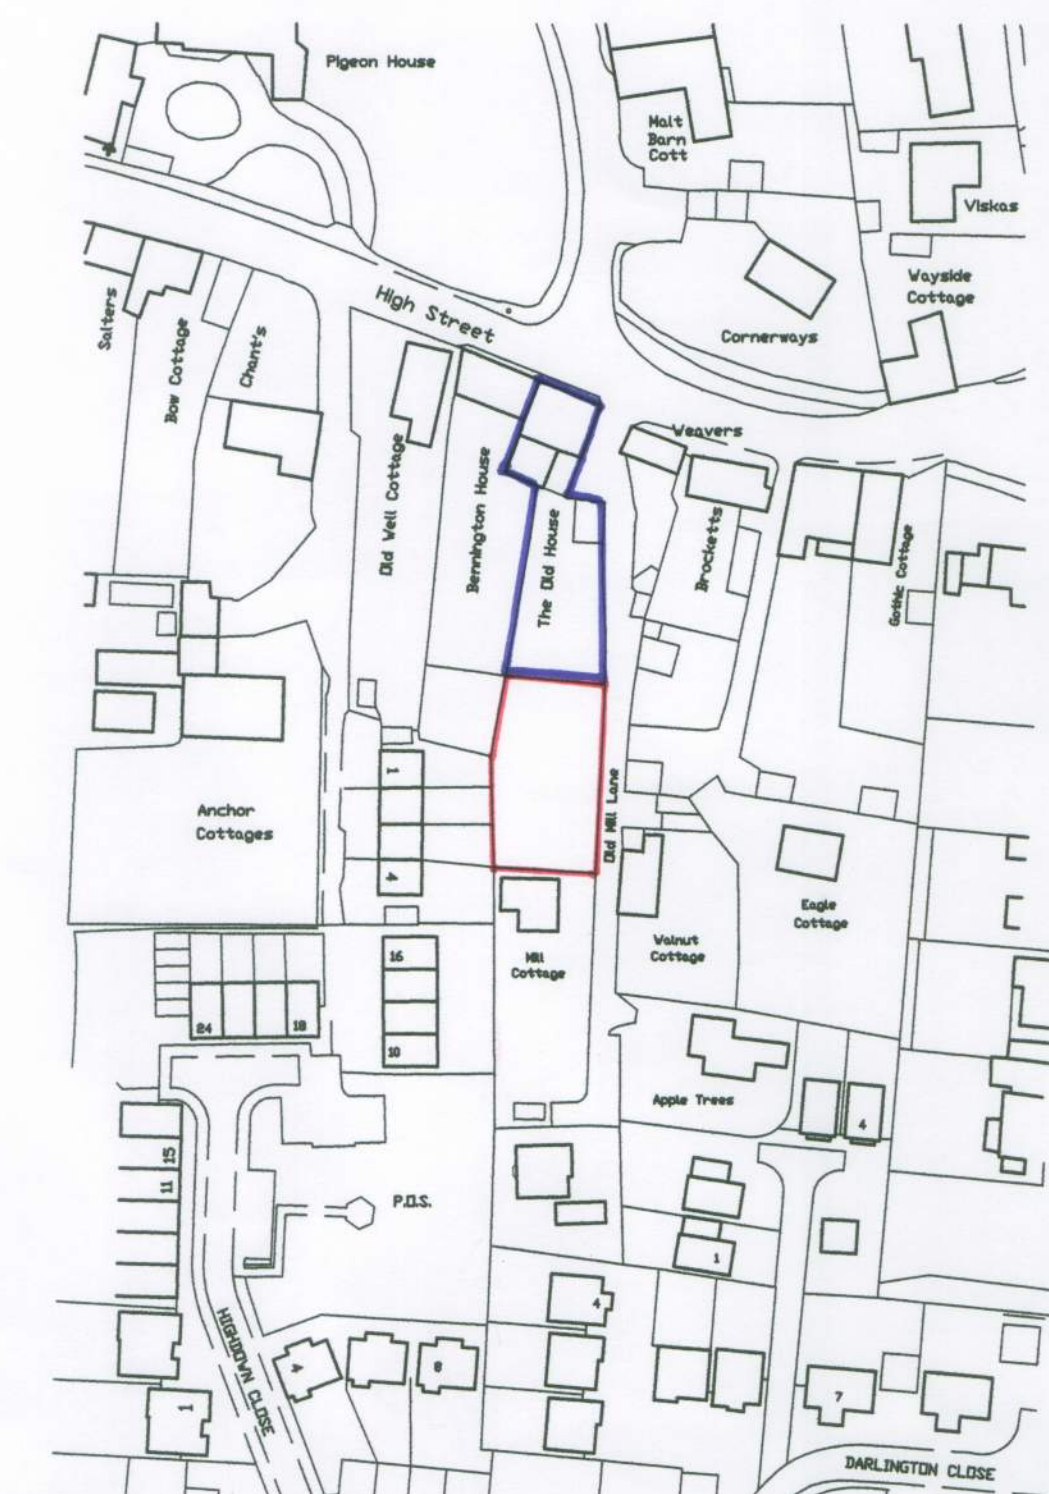


LOCATION PLAN
Scale 1:1250
0m 10m 20m 30m 40m 50m
Scale Bar - 1:1250

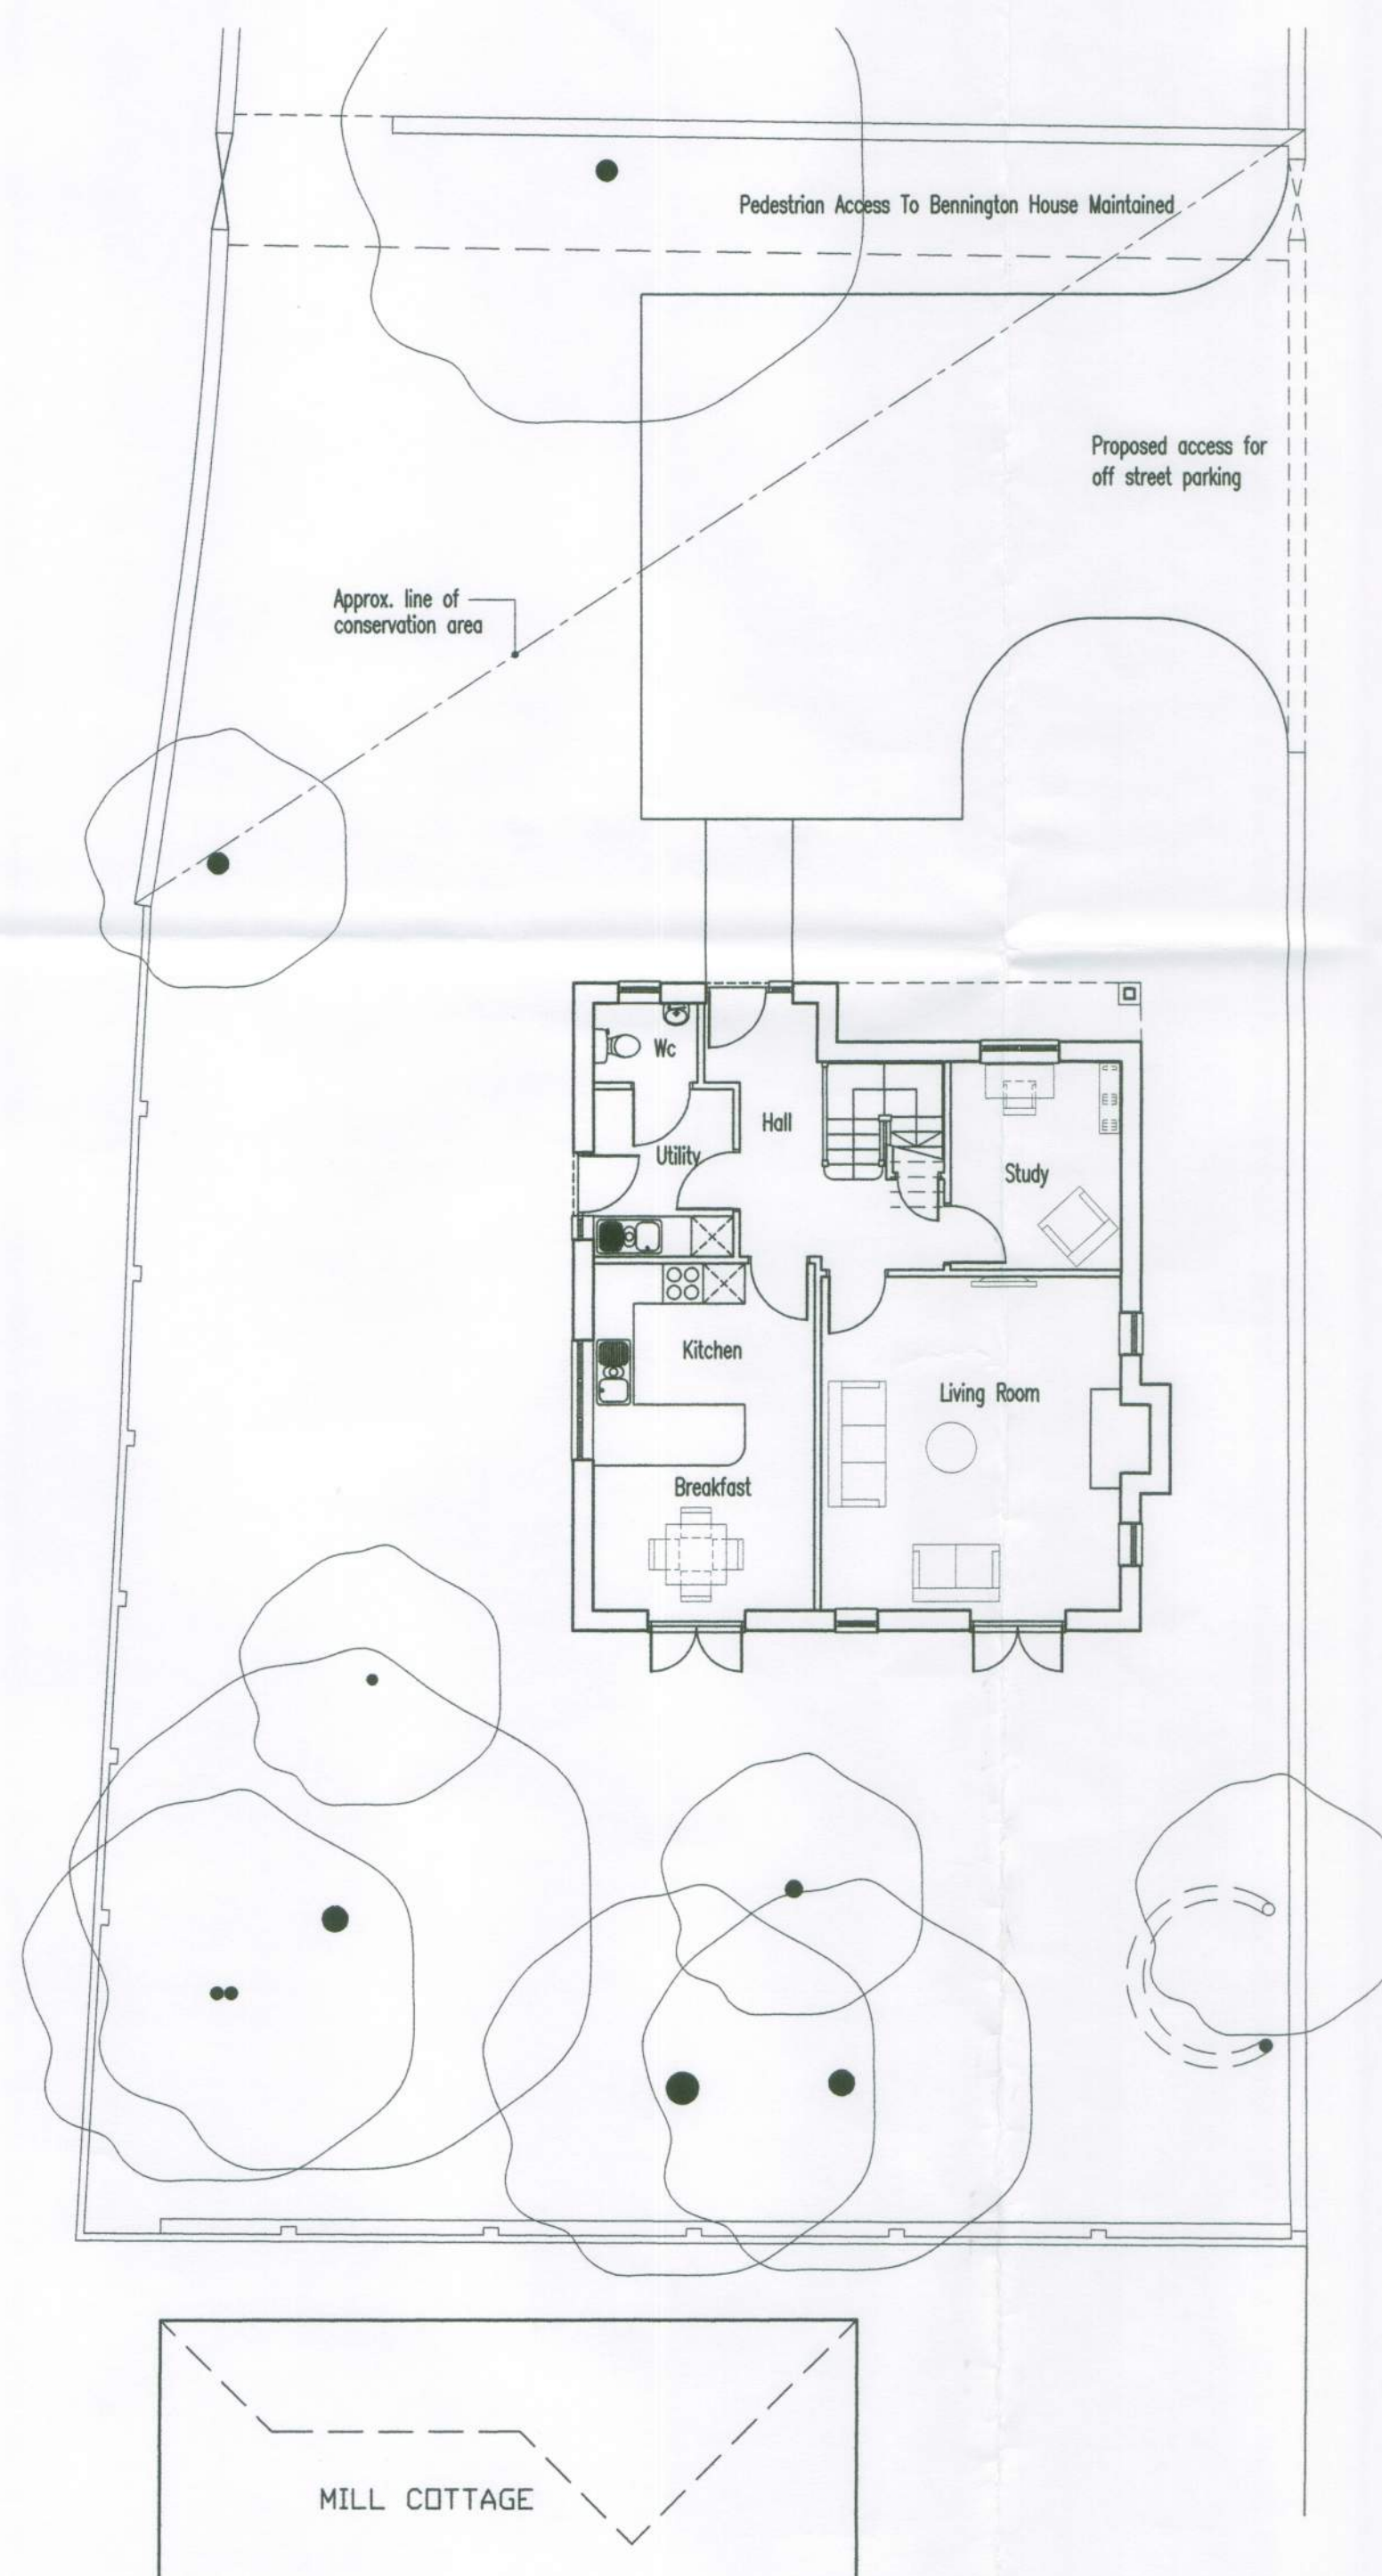


GROUND FLOOR PLAN
Scale 1:100

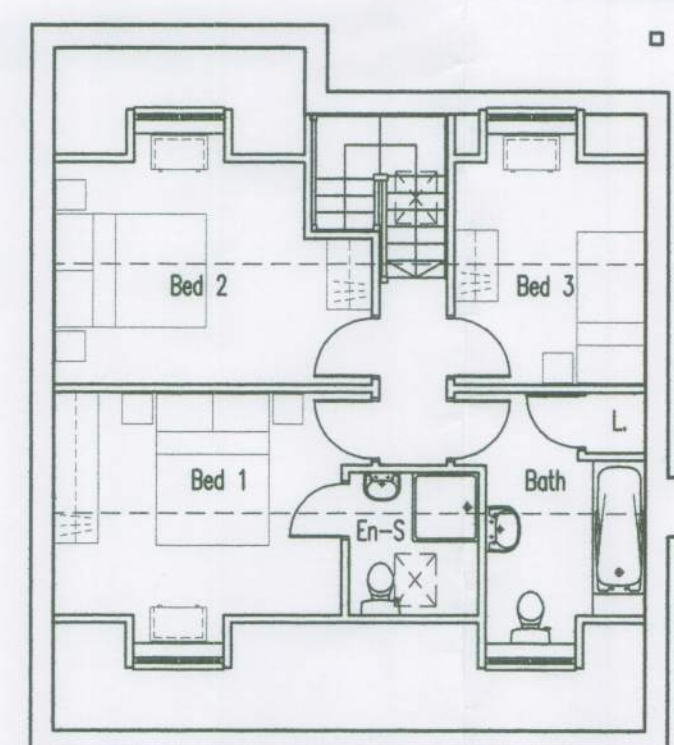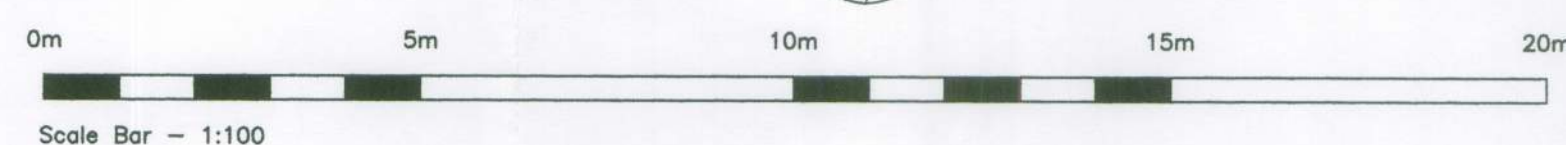

FIRST FLOOR PLAN

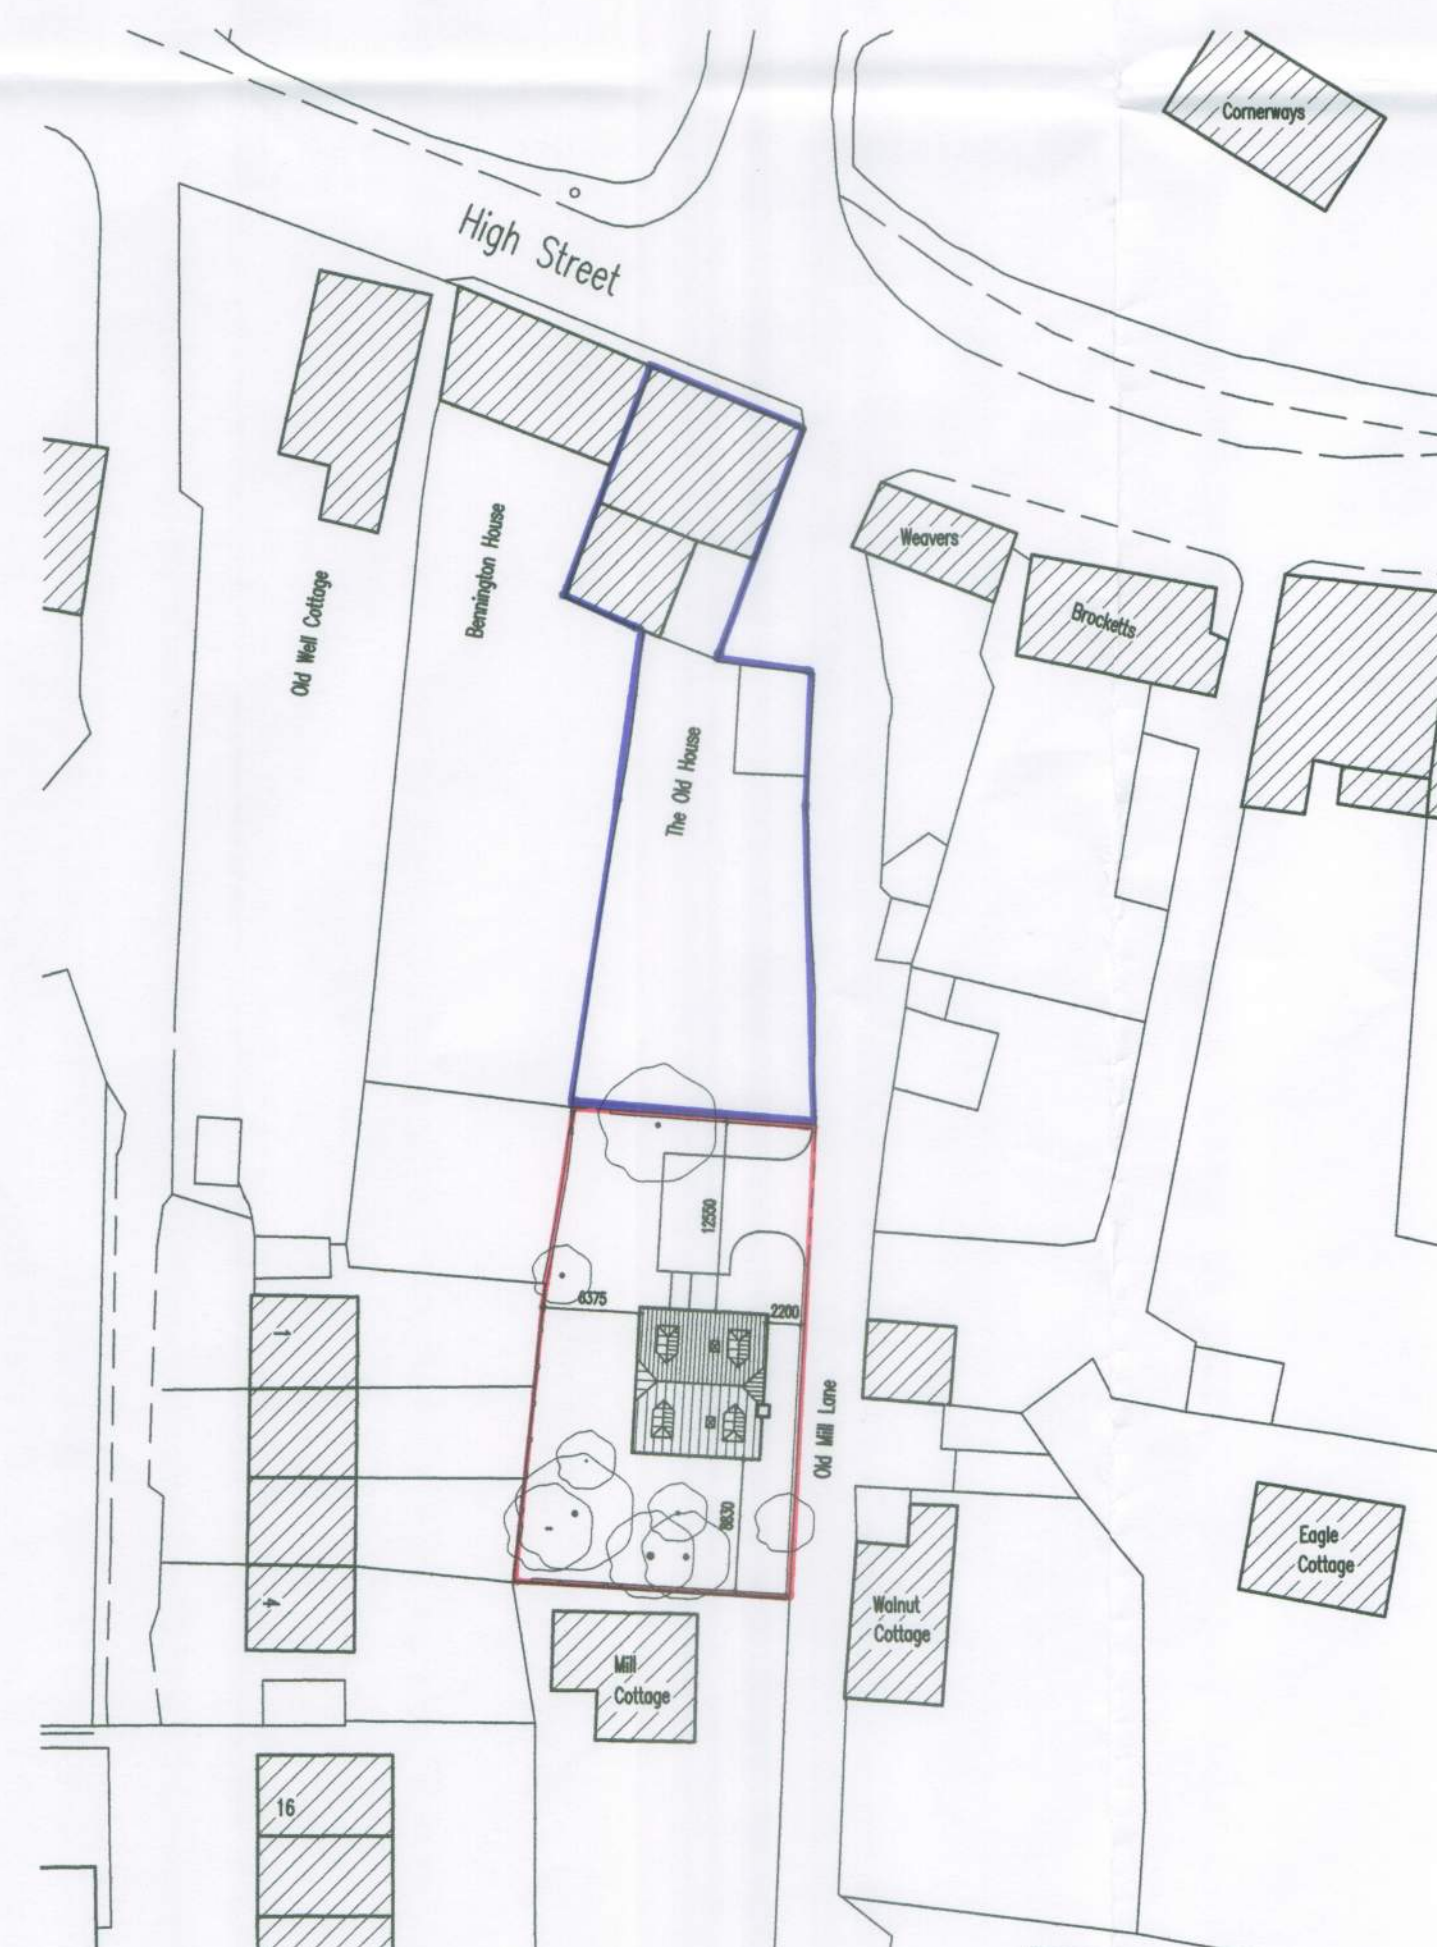

BLOCK PLAN
Scale 1:500

 

Information supplied based on Promap.
All dimensions and distances subject to
an accurate site survey being undertaken.

ADCS

Architectural Design
Computer Services

30 Foxley Lane
Worthing
West Sussex
BN13 3AD
Tel: 01903 250701
E-mail:
adcs@sky.com

Client
MRS E. J. FISHER

Project
PROPOSED COTTAGE
LAND AT THE REAR OF THE OLD HOUSE
OLD MILL LANE
ANGMERING BN16 4AQ

Drawing
PROPOSED FLOOR PLANS &
ELEVATIONS

Scale
1:100 @ A1
1:200 @ A3

Date
14.10.13

Drawn
TP

Drawing No.
1285/P01

Revision
A