

Do not scale from drawing

To be read in conjunction with all relevant drawing and specifications

All measurements in millimetres unless otherwise stated

Dimensions are taken to either masonry or plasterboard, not plaster.

All dimensions to be confirmed on-site. Any discrepancies to be notified to the designer for clarification




New proposed Bar Area / exposed & restored period fireplace



Wooden trophy cabinet / new stud partition wall as indicated



New restored snooker room / removed modern 2017 stud partition

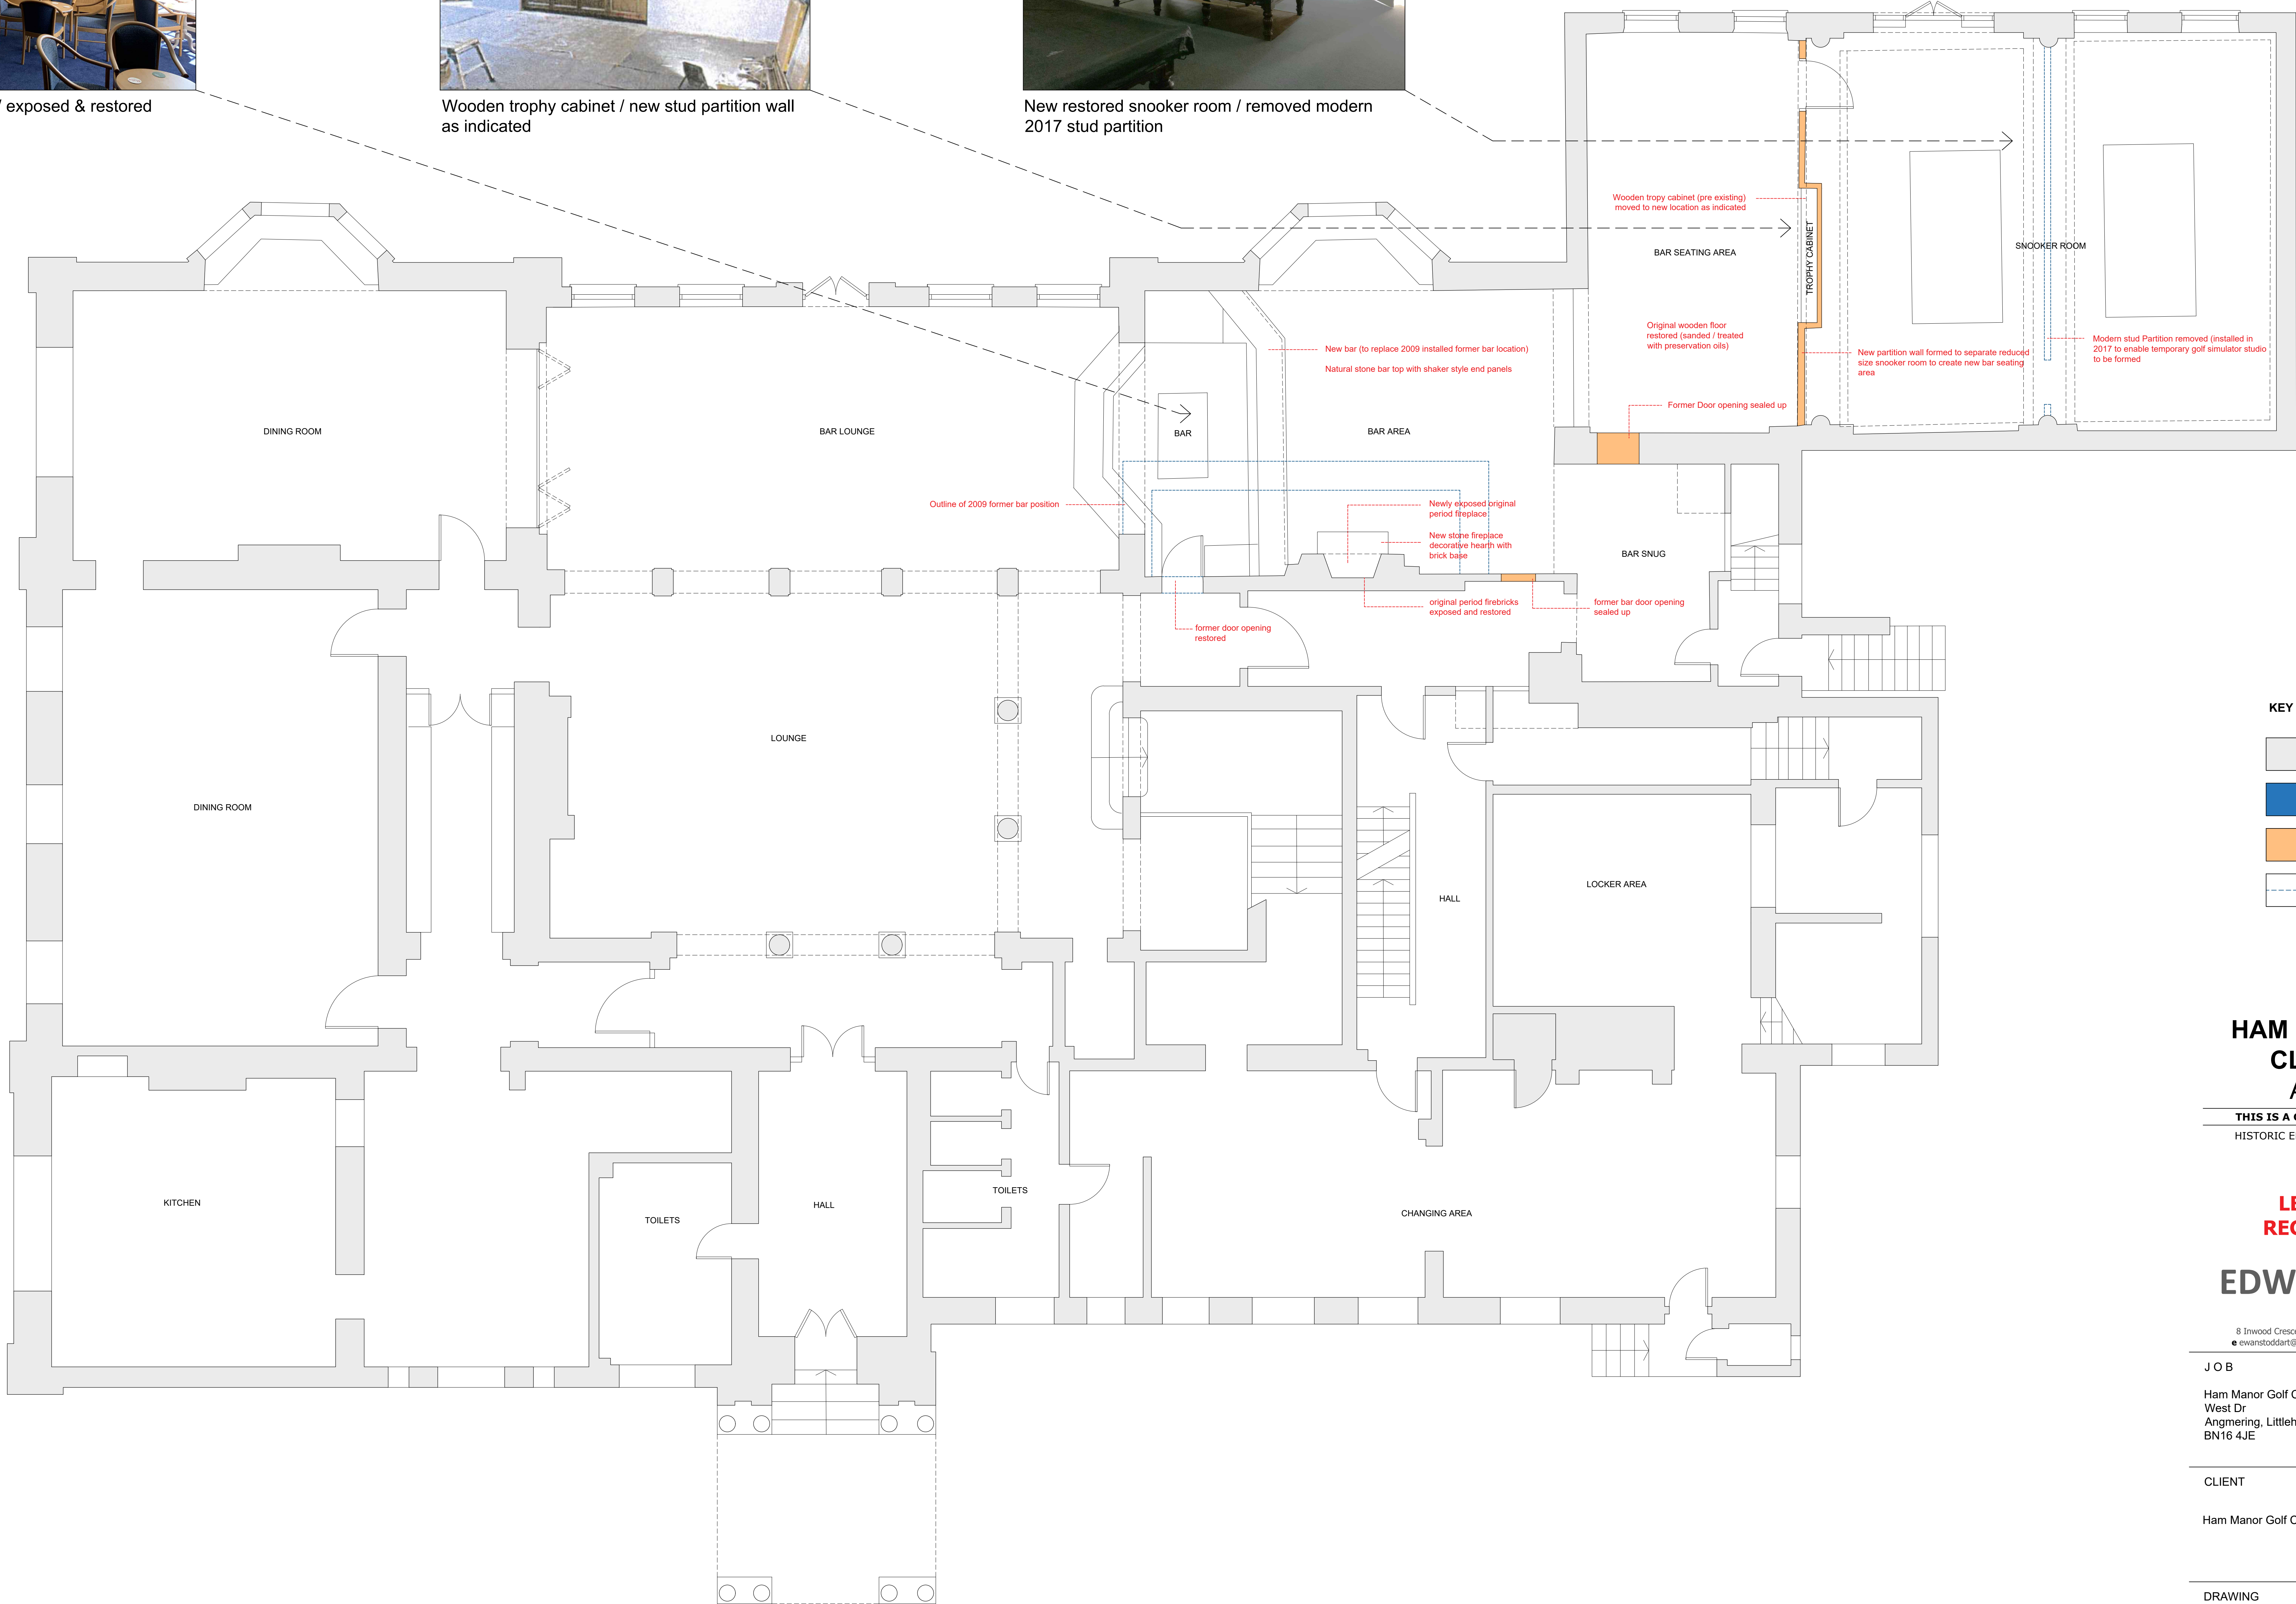

KEY

- Historic Building Fabric
- late 20th Century Alterations
- Proposed newbuild
- Proposed demolitions

HAM MANOR GOLF CLUBHOUSE
Angmering

THIS IS A GRADE II LISTED BUILDING
HISTORIC ENGLAND LIST ENTRY: 1027689

LBC PLANNING
REGULARISATION

EDWS Architects

8 Inwood Crescent Brighton BN1 5AQ M 07979532275
e ewan.todd@outlook.com w www.edwsarchitects.co.uk

J O B Ham Manor Golf Club West Dr Angmering, Littlehampton BN16 4JE	CHECKED LRA
	DRAWN ES
CLIENT Ham Manor Golf Club	DATE 21.06.16
	SCALE 1:50 @ A0
DRAWING Floor Plans Existing	REVISION .
	NUMBER 7133/020

Ground Floor Plan - Existing - 1:50@A1

