

Do not scale from drawing
To be read in conjunction with all relevant drawing and specifications
All measurements in millimetres unless otherwise stated
Dimensions are taken to either masonry or plasterboard, not plaster.
All dimensions to be confirmed on-site. Any discrepancies to be notified to the designer for clarification

Former bar location (installed 2009)




Former Bar Area



Former bar seating area / golf simulation room

Modern partition wall (installed 2017)

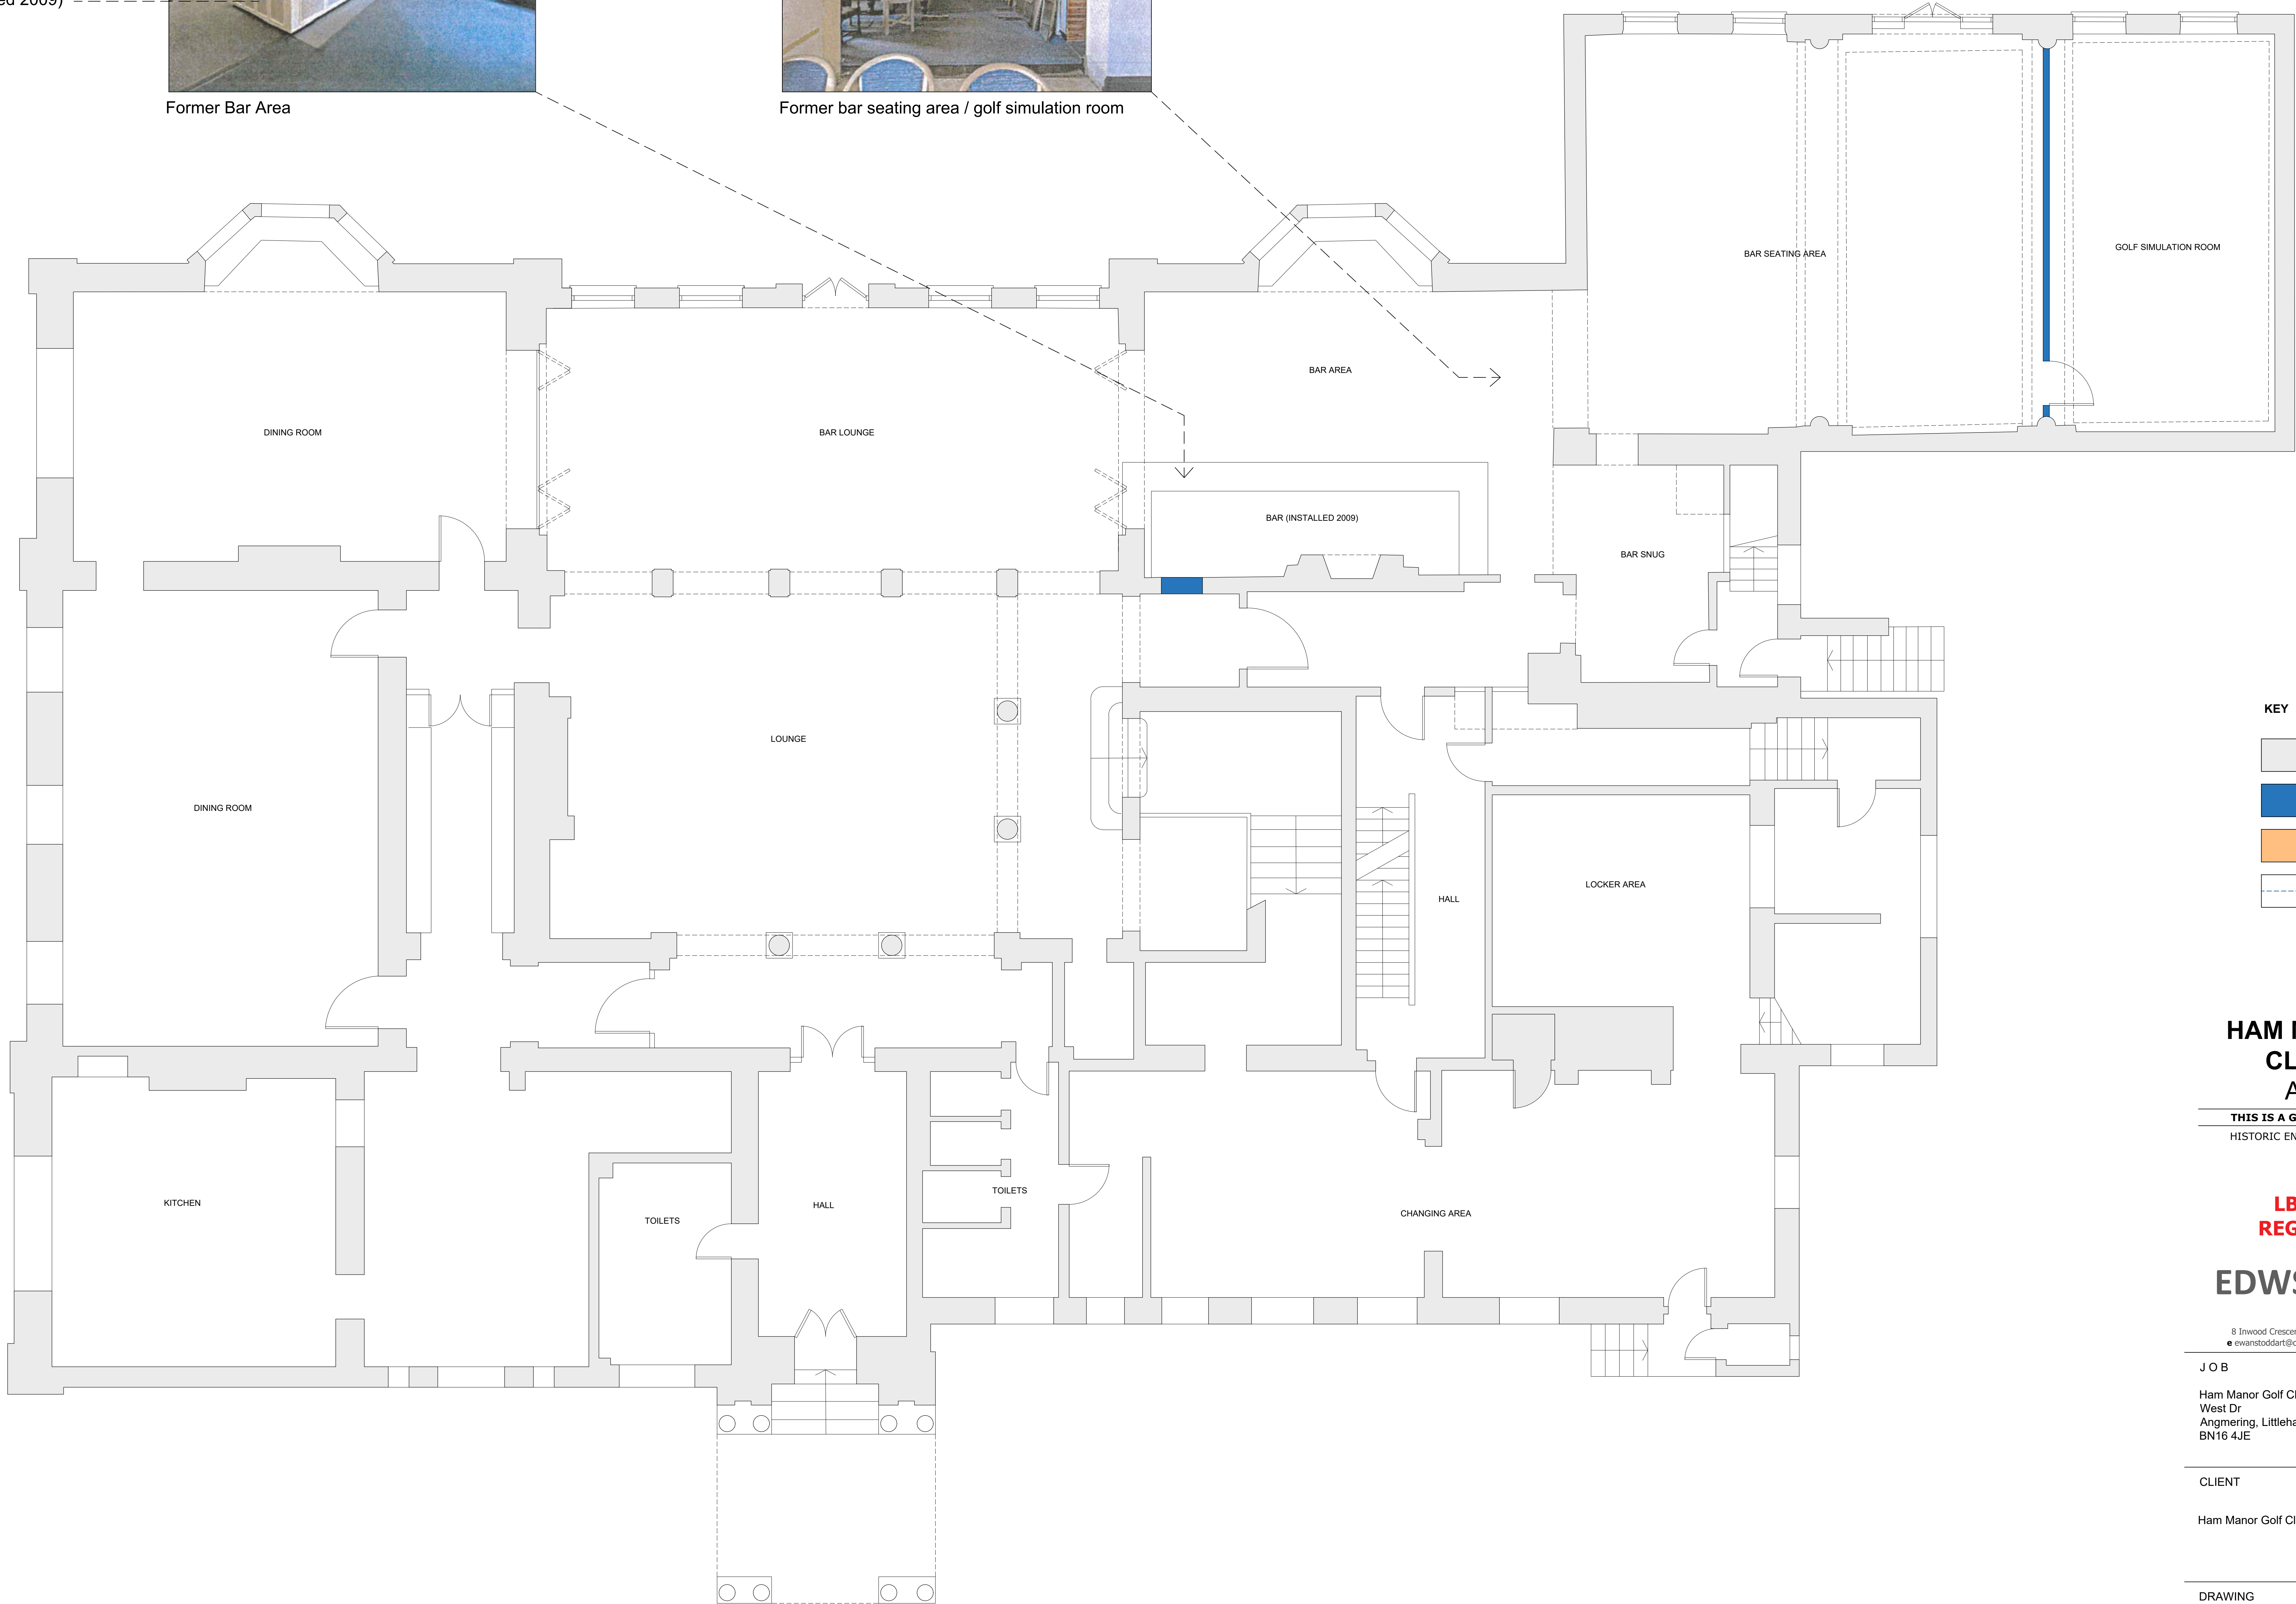

KEY

- Historic Building Fabric
- late 20th Century Alterations
- Proposed newbuild
- Proposed demolitions

HAM MANOR GOLF CLUBHOUSE
Angmering

THIS IS A GRADE II LISTED BUILDING
HISTORIC ENGLAND LIST ENTRY: 1027689

LBC PLANNING
REGULARISATION

EDWS Architects

8 Inwood Crescent Brighton BN1 5AQ M 07979532275
e ewan.stoddart@outlook.com w www.edwsarchitects.co.uk

J O B Ham Manor Golf Club West Dr. Angmering, Littlehampton BN16 4JE	CHECKED LRA
	DRAWN ES
CLIENT Ham Manor Golf Club	DATE 21.06.16
	SCALE 1:50 @ A0
DRAWING Floor Plans Pre - Existing	REVISION .
	NUMBER 7133/020

THIS DRAWING IS COPYRIGHT ©

Ground Floor Plan - Pre Existing - 1:50@A1

