


Only figured dimensions are to be used. All dimensions to be checked on site.


Please note: Refer to 'type' of drawing below: planning drawings should only be treated as such.

Notes

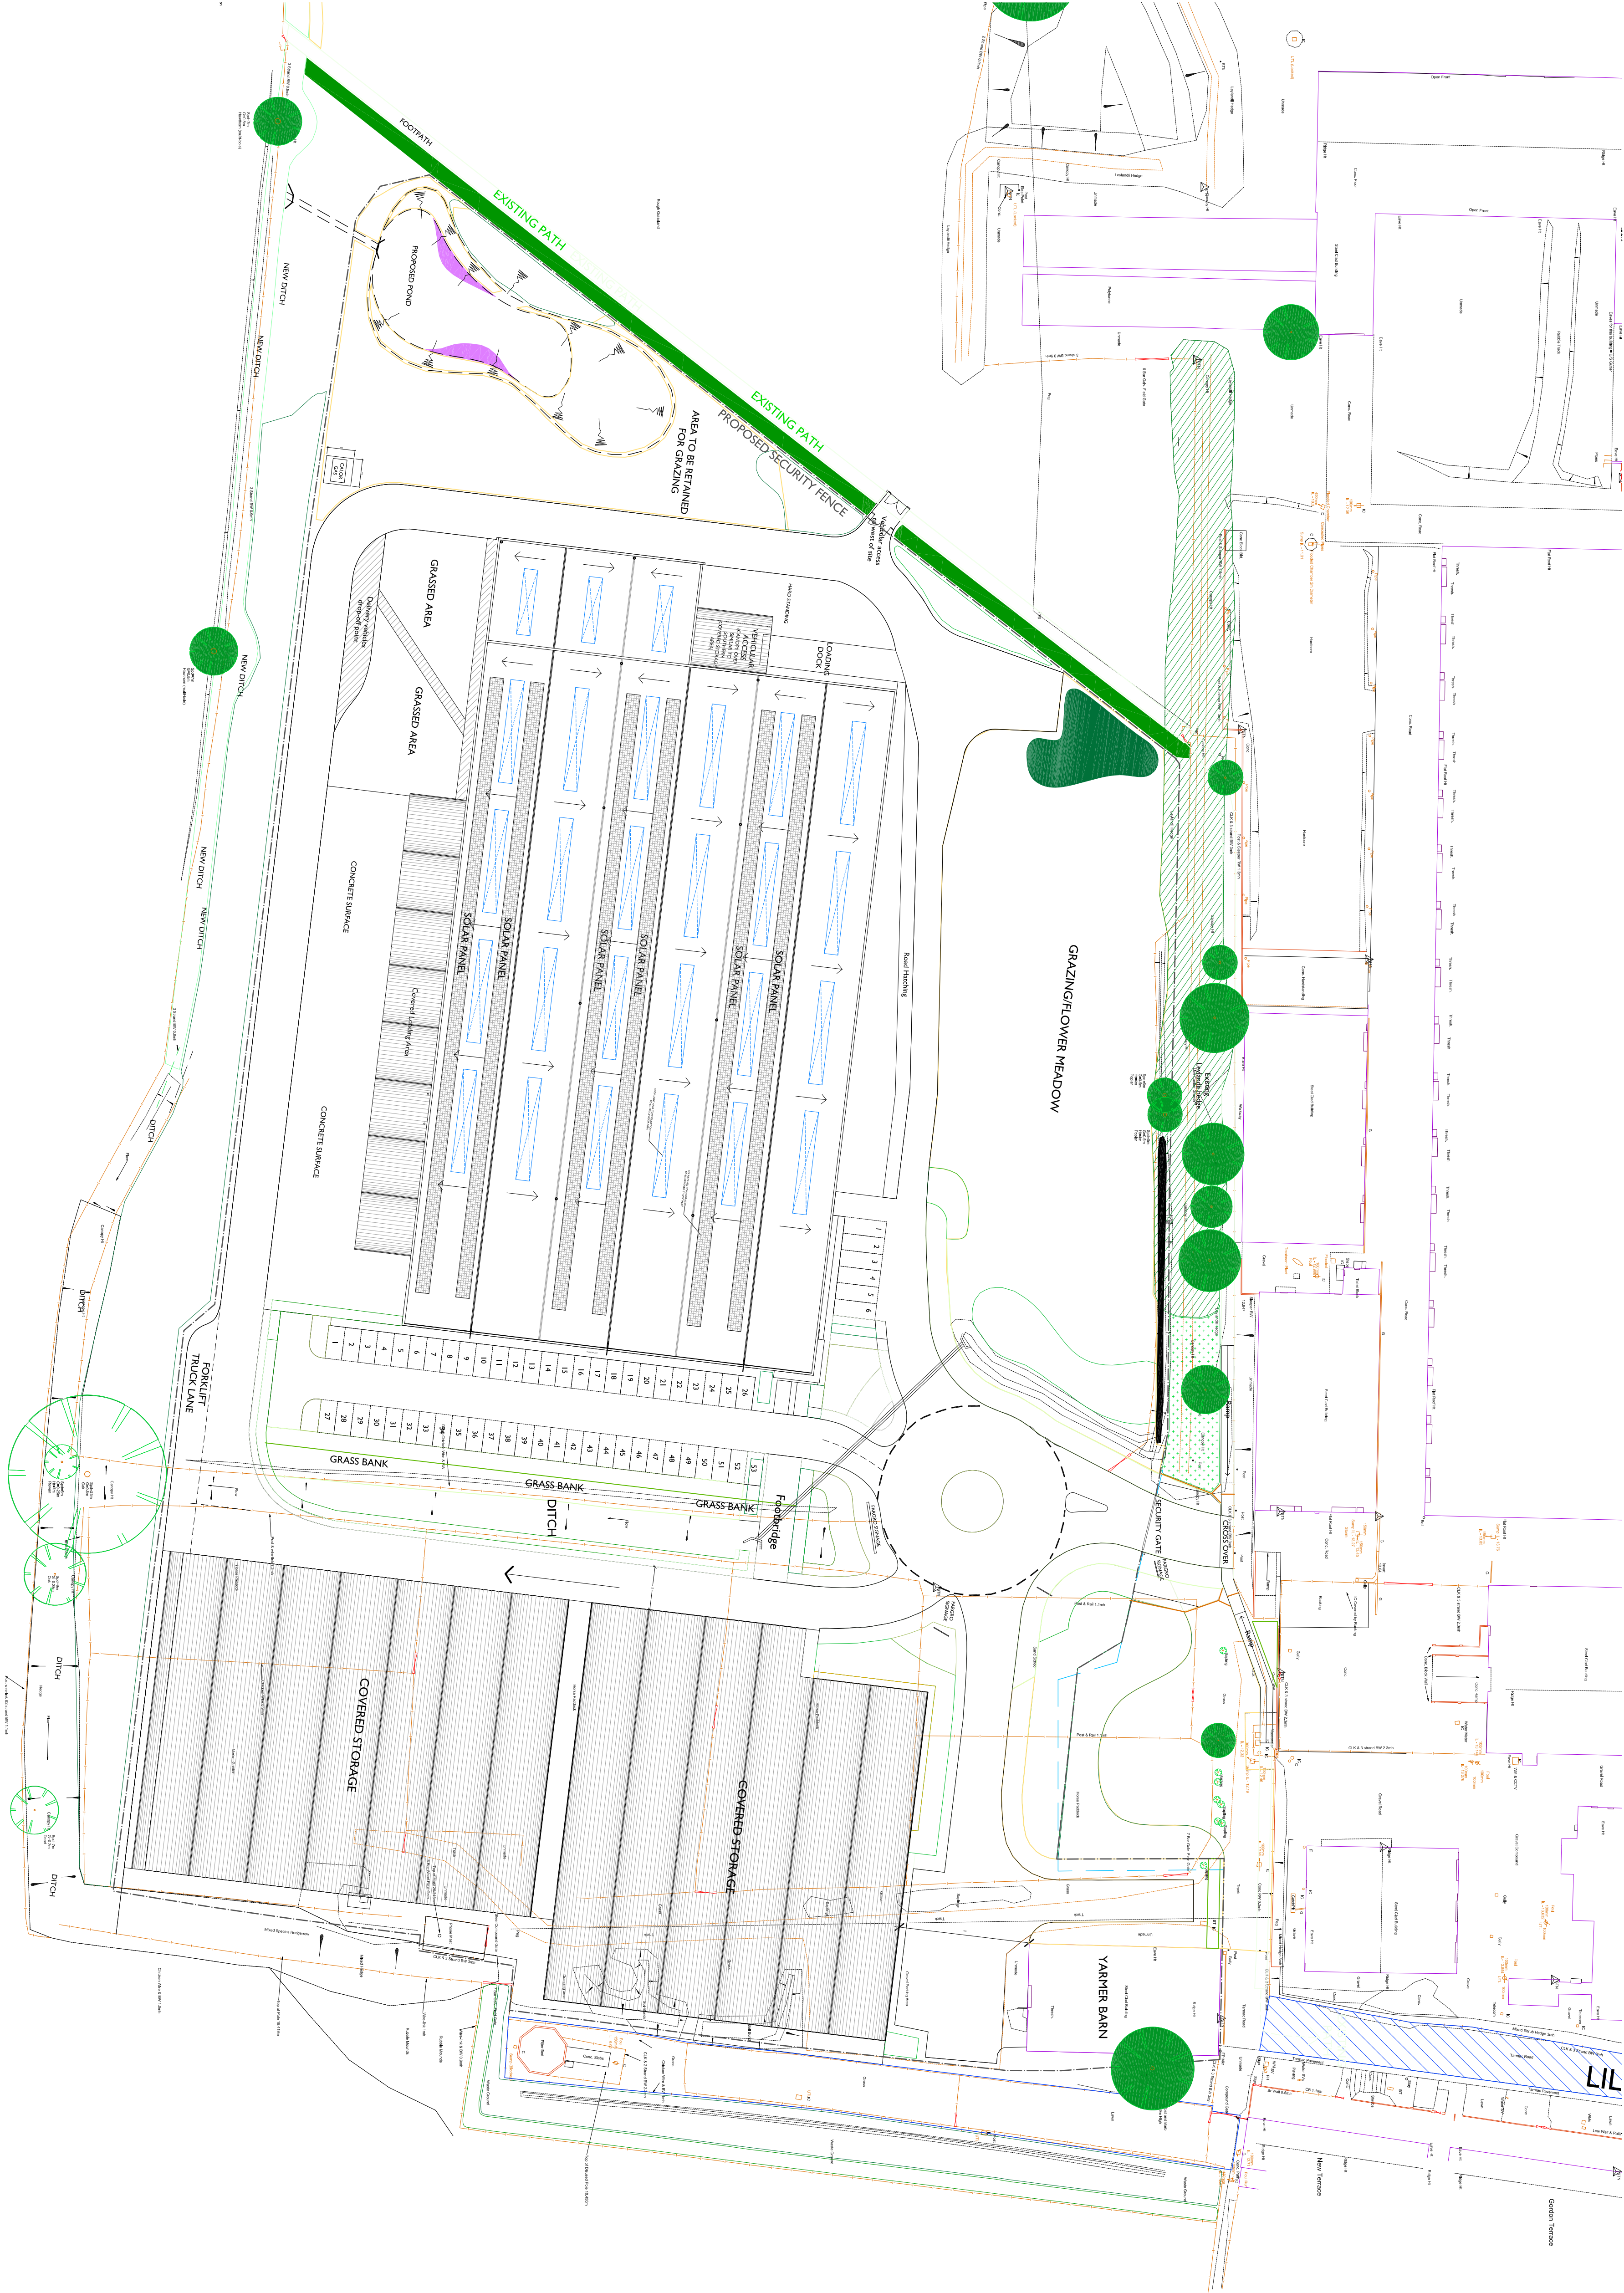

APPLICATION FOR DETAILED
PLANNING
CONDITIONS SIGN-OFF

REVISION

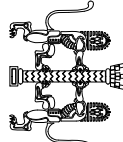

Liam Russell Architects
architecture and development

The studio, 2 Royal Leamington Spa, Leamington Spa, Warwick, CV32 3JY, UK
+44 (0)1927 541111
Liam Russell Architects Ltd registered in England and Wales 07388315


JOB	CHECKED
	LRA
FARGRO AT THE VINERT	
	DRAWN
	BH

CLIENT	DATE
FARGRO	08.14

SCALE	1:500 @ A1
REVISION	1:1000 @ A3

DRAWING	NUMBER
PROPOSED SITE PLAN	07/44-C-010

DO NOT SCALE FROM THIS DRAWING. THIS DRAWING IS COPYRIGHT ©

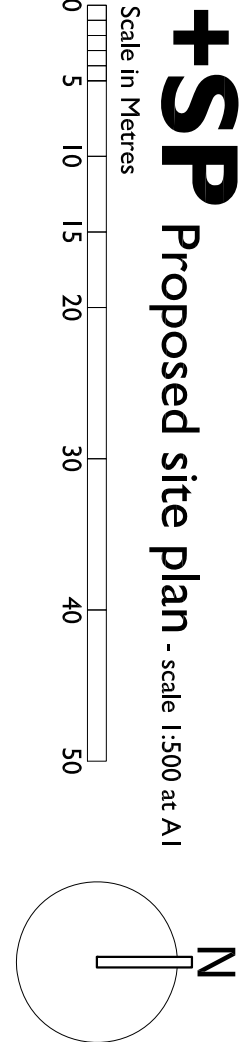

+SP Proposed site plan - scale 1:500 at A1