


Only figured dimensions are to be used. All dimensions to be checked on site.

Please note: Refer to 'type' of drawing below; planning drawings should only be treated as such.


Notes

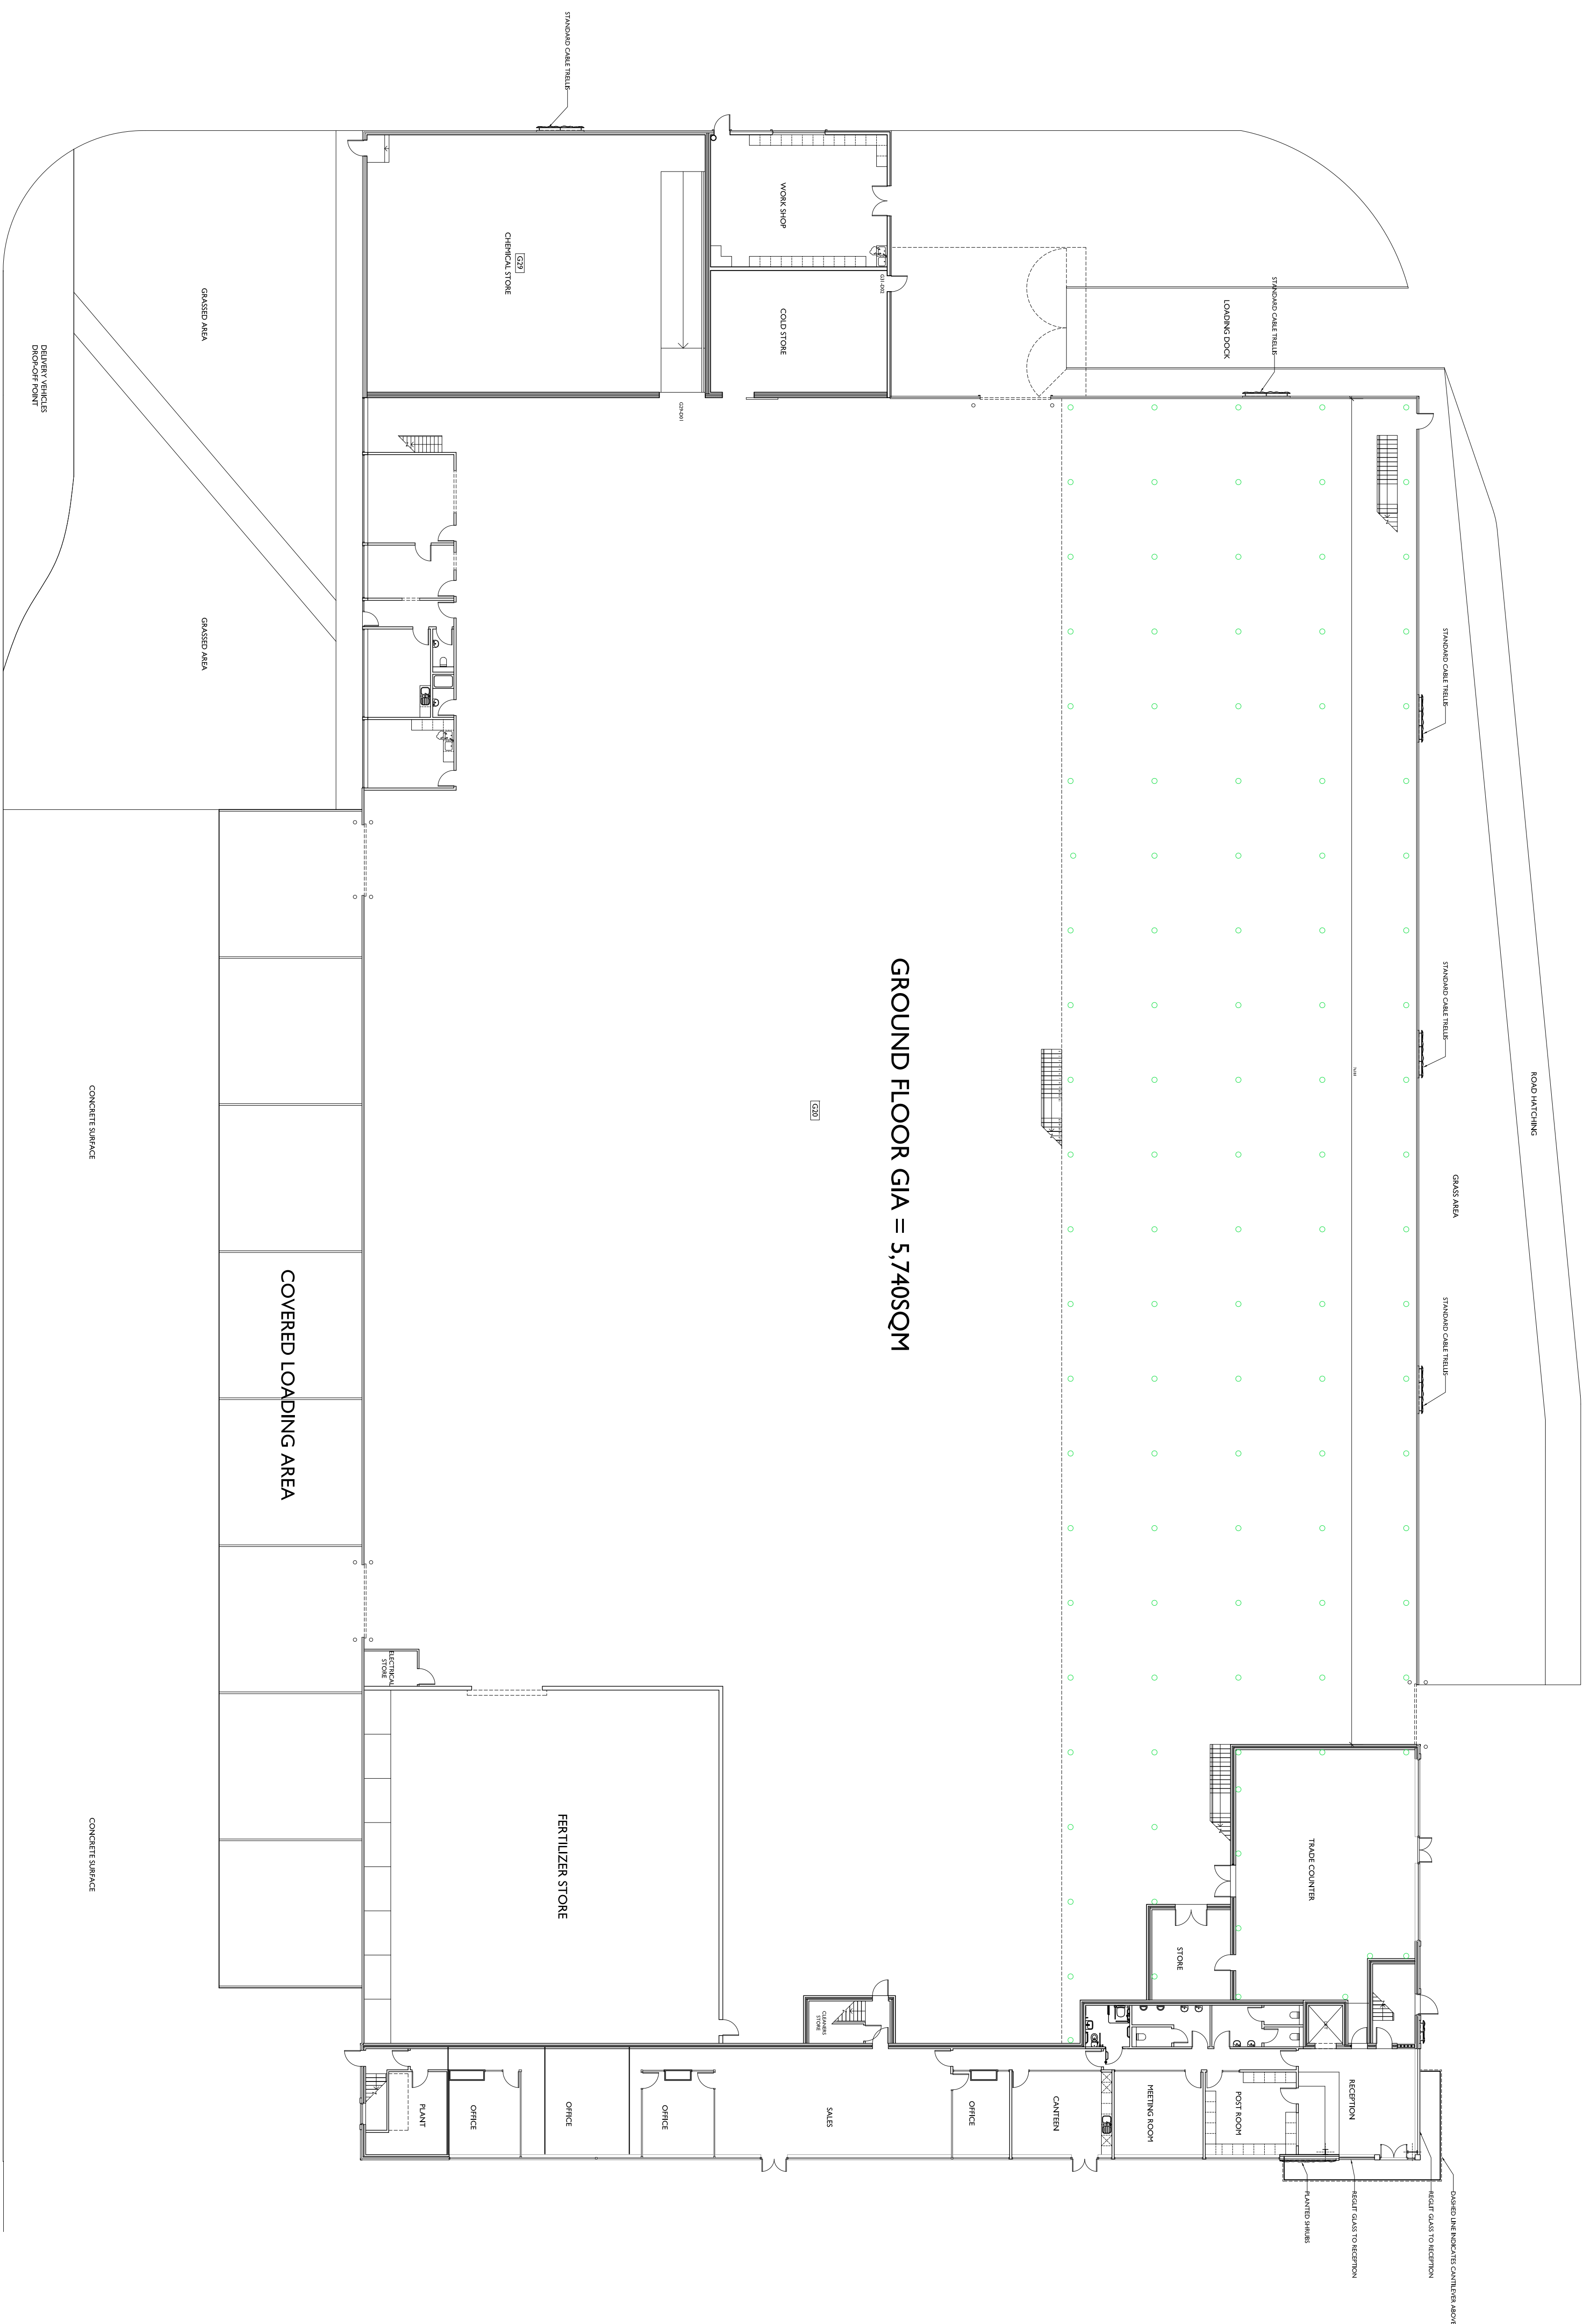

GROUND FLOOR GIA = 5,740SQM


00+

Proposed ground floor plan - scale 1:200 at A1

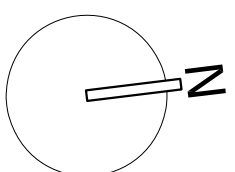

APPLICATION FOR DETAILED PLANNING CONDITIONS SIGN-OFF

REVISION

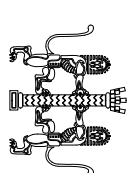

Liam Russell Architects

architecture and development

The Studios, 3 Broad Reach Mews, Roperscliffe, Shoreham by Sea, West Sussex, BN4 3EY, UK
- t +44 (0)845 180 3676 f +44(0)845 180 3675 www.liamrussellarchitects.com -
Liam Russell Architects Ltd registered in England and Wales 04758656

JOB	CHECKED
FARGRO AT THE VINERY	LRA

CLIENT	DATE
FARGRO	08.14

DRAWING PROPOSED GROUND FLOOR PLAN CONDITION 2	REVISION
	NUMBER
	0764-PC-011