


Only figured dimensions are to be used. All dimensions to be checked on site.

Please note: Refer to 'type' of drawing below: planning drawings should only be treated as such.


Notes

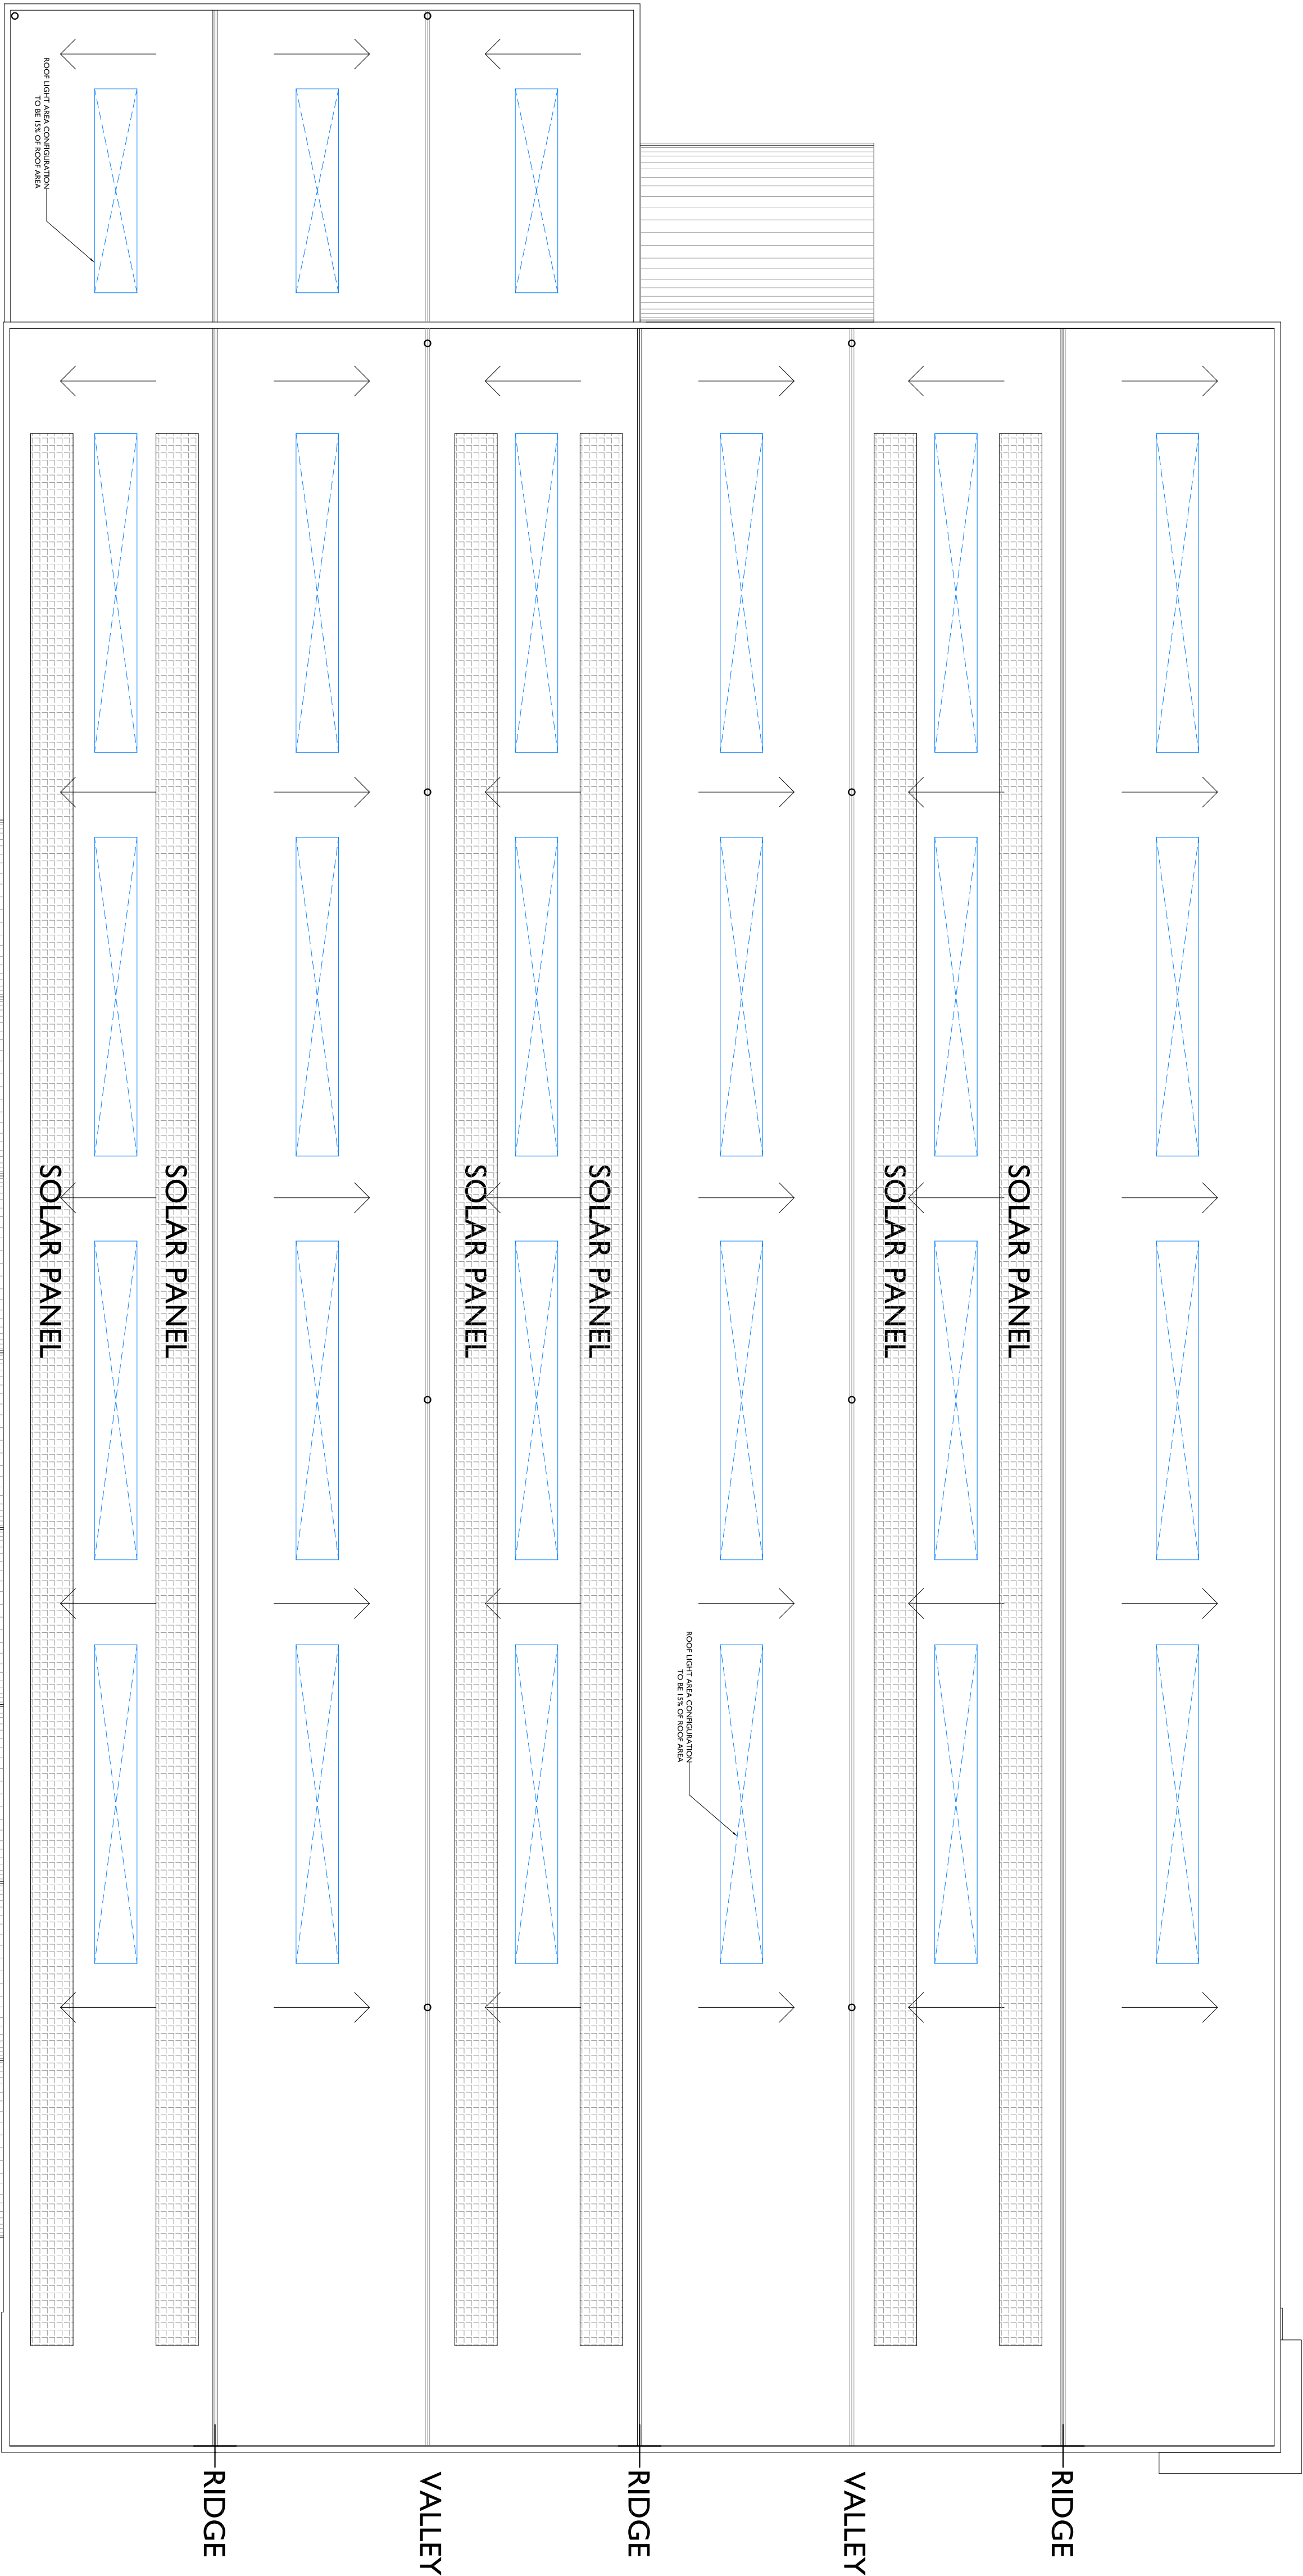

+RP Proposed roof plan - scale 1:200 at A1


Scale in Metres

0 1 2 3 4 5 10 15 20

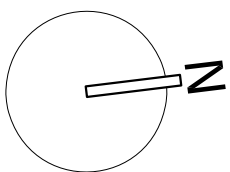

APPLICATION FOR DETAILED
PLANNING
CONDITIONS SIGN-OFF

REVISION

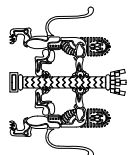

Liam Russell Architects

architecture and development

The studio, 2 Royal Leamington Spa, Leamington Spa, Warwick, CV32 3JY, UK
+44 (0)1927 551111
Liam Russell Architects Ltd registered in England and Wales 07388316

JOB	CHECKED
	LIA
FARGRO AT THE VINERY	DRAWN
	BH
CLIENT	DATE
FARGRO	08.14
DRAWING	SCALE
	1:200 @ A1 1:400 @ A3
PROPOSED ROOF PLAN	REVISION
	NUMBER
CONDITION 2	07/44-C013