




Only figured dimensions are to be used. All dimensions to be checked on site.

Please note: Refer to 'type' of drawing below: planning drawings should only be treated as such.



Notes

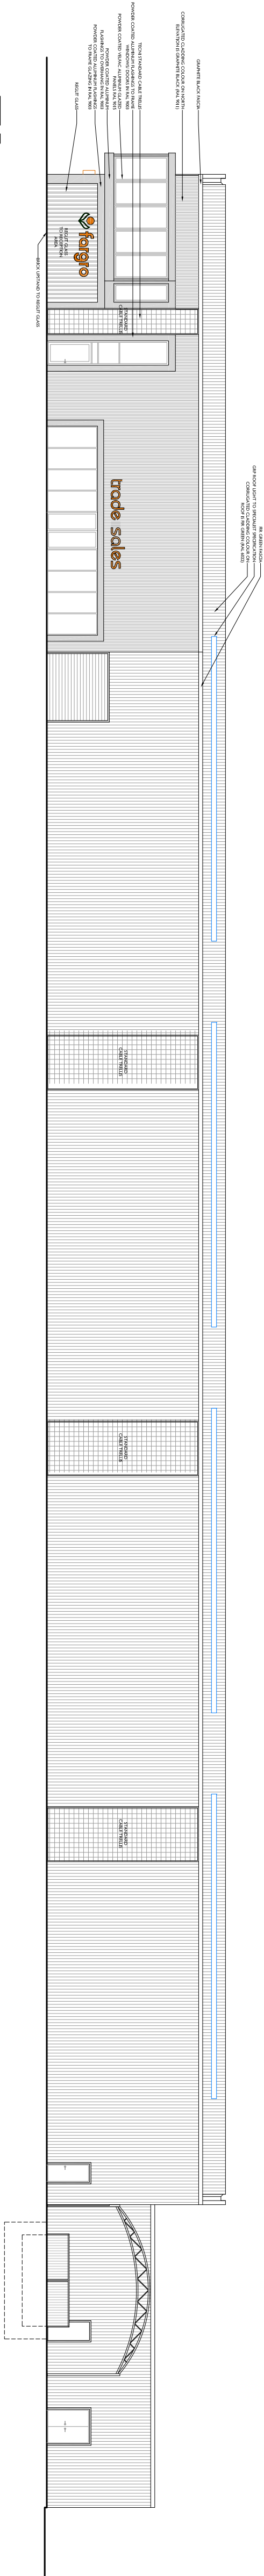



+EL Proposed north elevation - scale 1:200 at A1

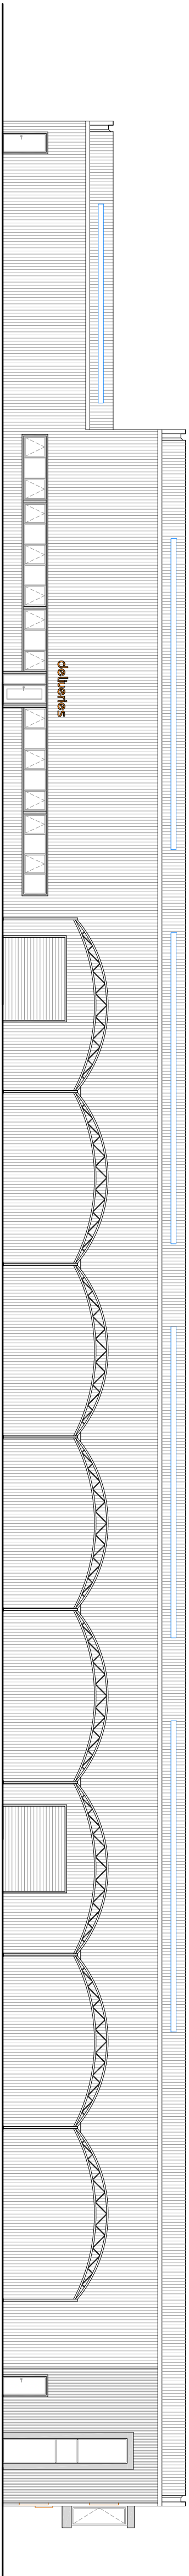 


+EL Proposed south elevation - scale 1:200 at A1

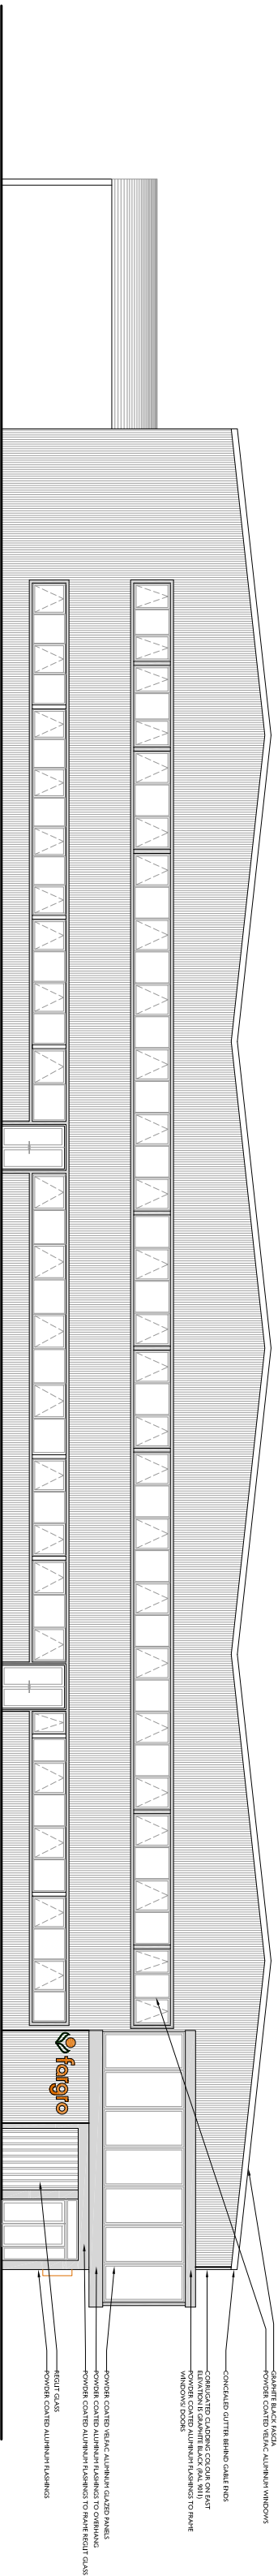 

+EL Proposed east elevation - scale 1:200 at A1

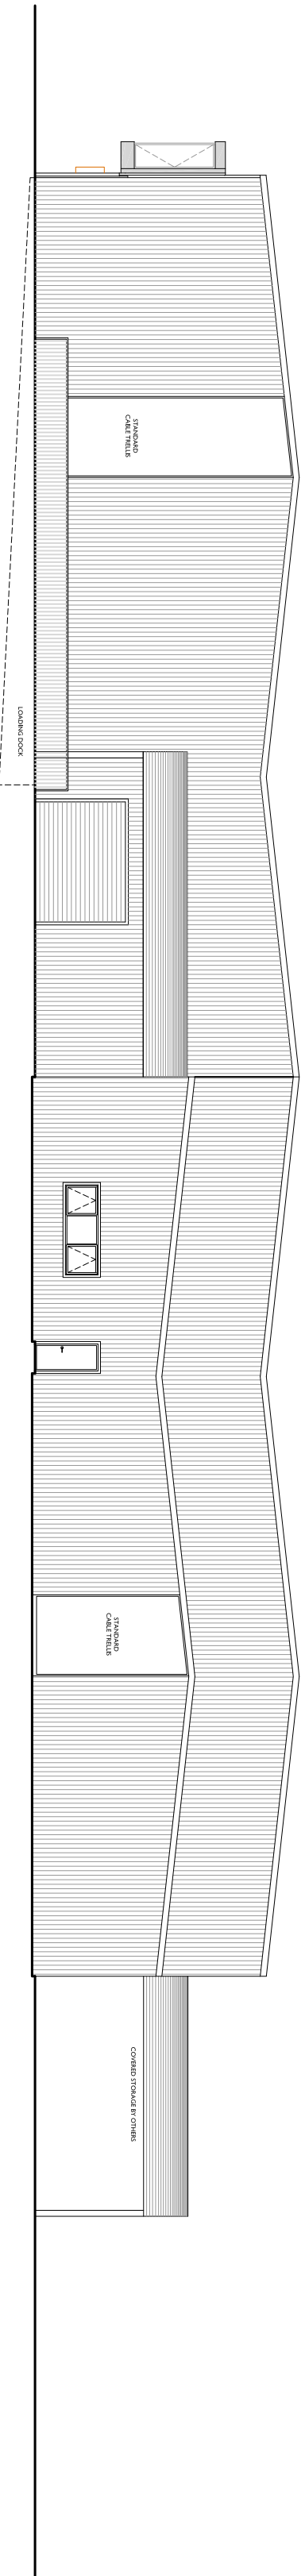 


+EL Proposed west elevation - scale 1:200 at A1

 

APPLICATION FOR DETAILED PLANNING CONDITIONS SIGN-OFF

REVISION

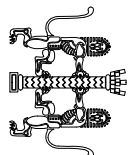

Liam Russell Architects

architecture and development

The studio, 2 Royal Leamington Spa, Leamington Spa, Warwick, CV32 3JY, UK
+44 (0)1922 400000
Liam Russell Architects Ltd registered in England and Wales 07388316

JOB FARGO AT THE VINERY	CHECKED LEA		
	DRAWN BH		
CLIENT FARGO	DATE 08.14		
DRAWING PROPOSED WAREHOUSE ELEVATIONS CONDITION 2	SCALE 1:200 @ A1 1:400 @ A3	NUMBER 07/44-C014	
	REVISION		