



Only figured dimensions are to be used. All dimensions to be checked on site.

Please note: Refer to 'type' of drawing below; planning drawings should only be treated as such.


Notes

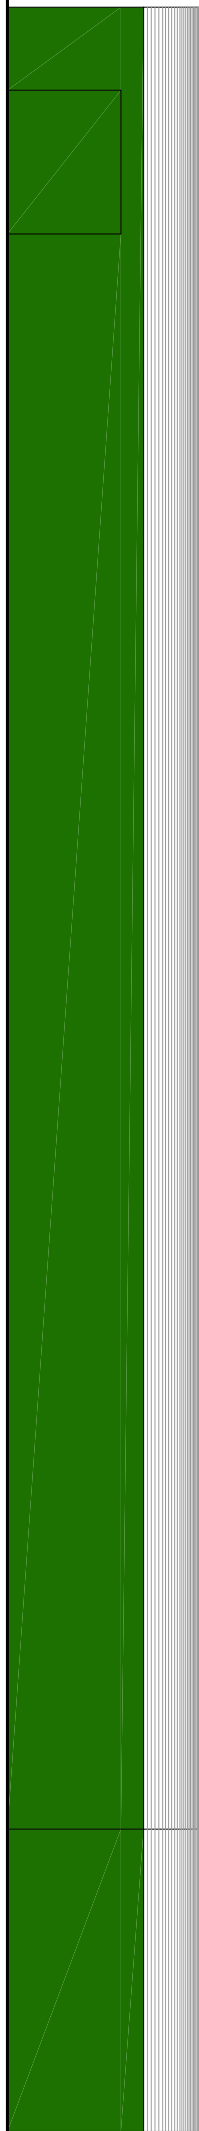


NORTH ELEVATION

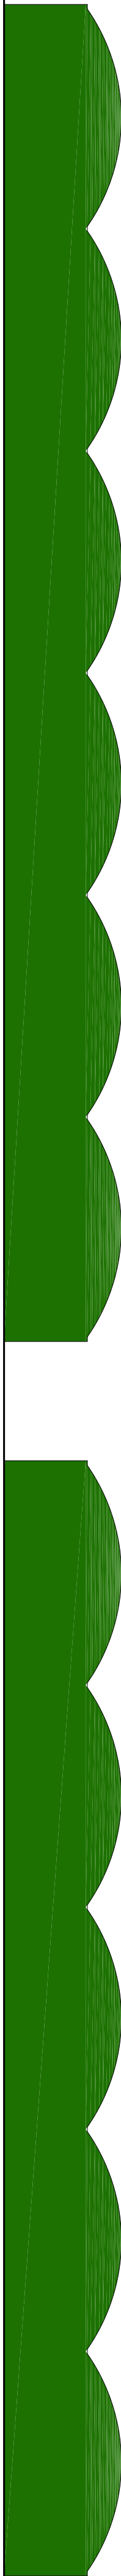

EAST ELEVATION

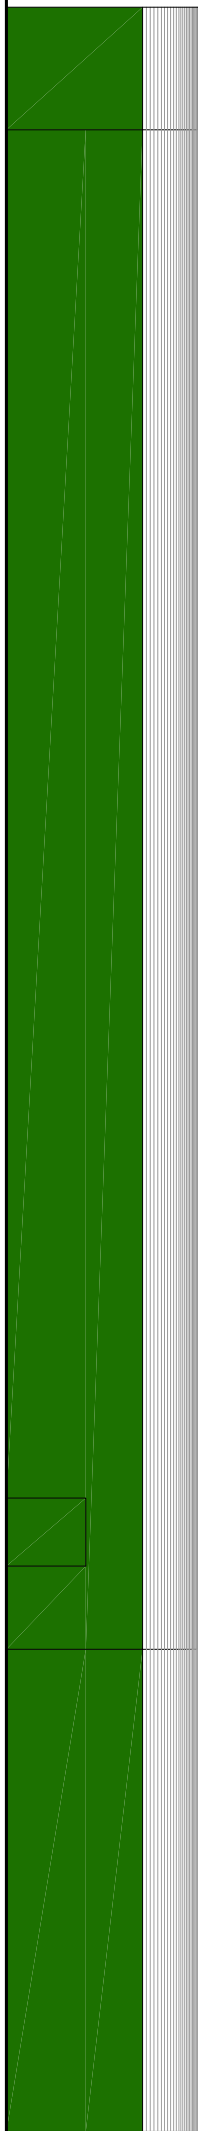

SOUTH ELEVATION

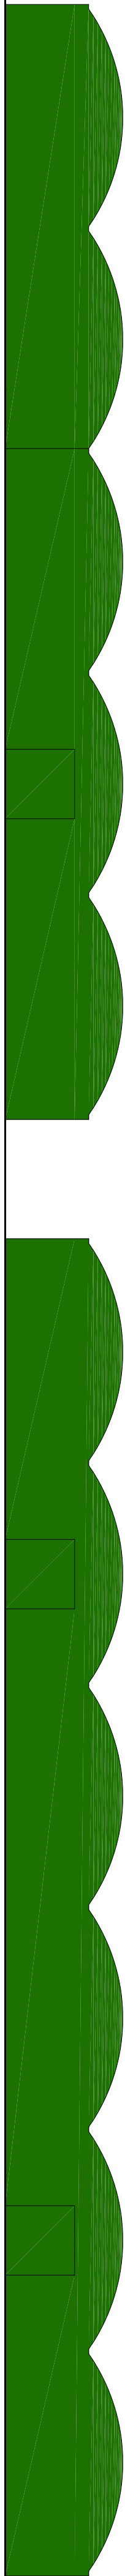

WEST ELEVATION


+EL Proposed covered storage elevations - scale 1:200 at A1

Scale in Metres

0 1 2 3 4 5 10 15 20

APPLICATION FOR DETAILED PLANNING CONDITIONS SIGN-OFF

REVISION

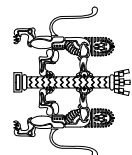

Liam Russell Architects
architecture and development

The Studios, 3 Broad Reach Mews, Roperchle, Shoreham by Sea, West Sussex, BN43 5EY UK
t +44 (0)845 180 3676 f +44(0)845 180 3675 www.liamrussellarchitects.com -
Liam Russell Architects Ltd registered in England and Wales 04758636

FARGRO AT THE VINERY	LMA
-------------------------	-----

CLIENT	DATE
FARGRO	08.14

DRAWING

PROPOSED COVERED STORAGE AREA ELEVATIONS	NUMBER
	0764-PC-015