


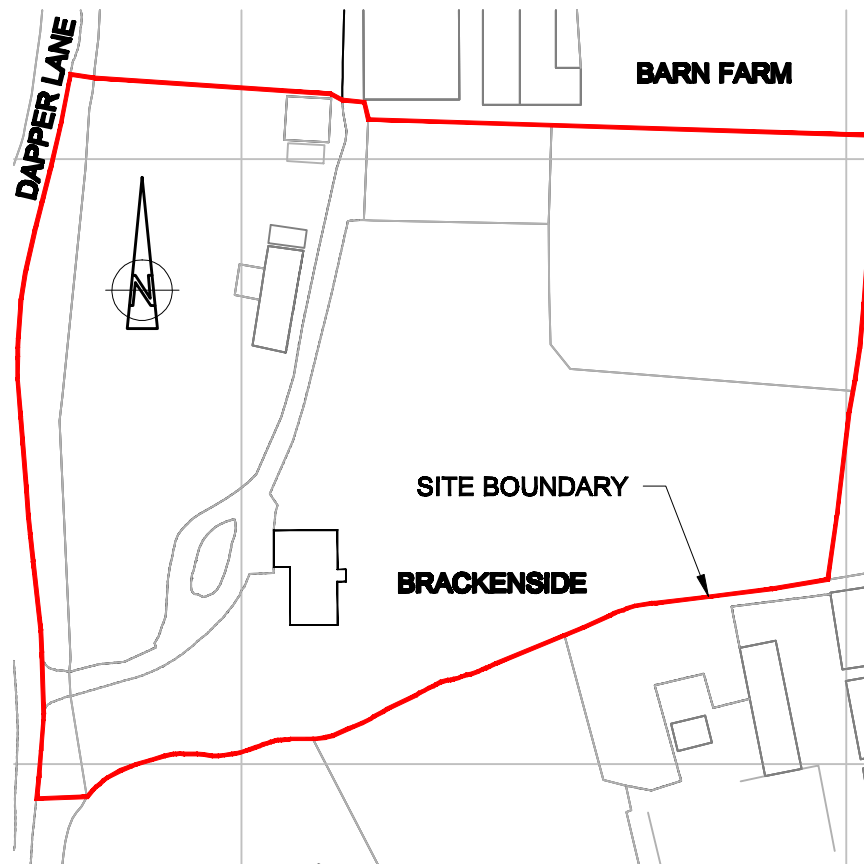

LOCATION PLAN


SCALE 1:1250



SCALE 1:200



SCALE 1:1250

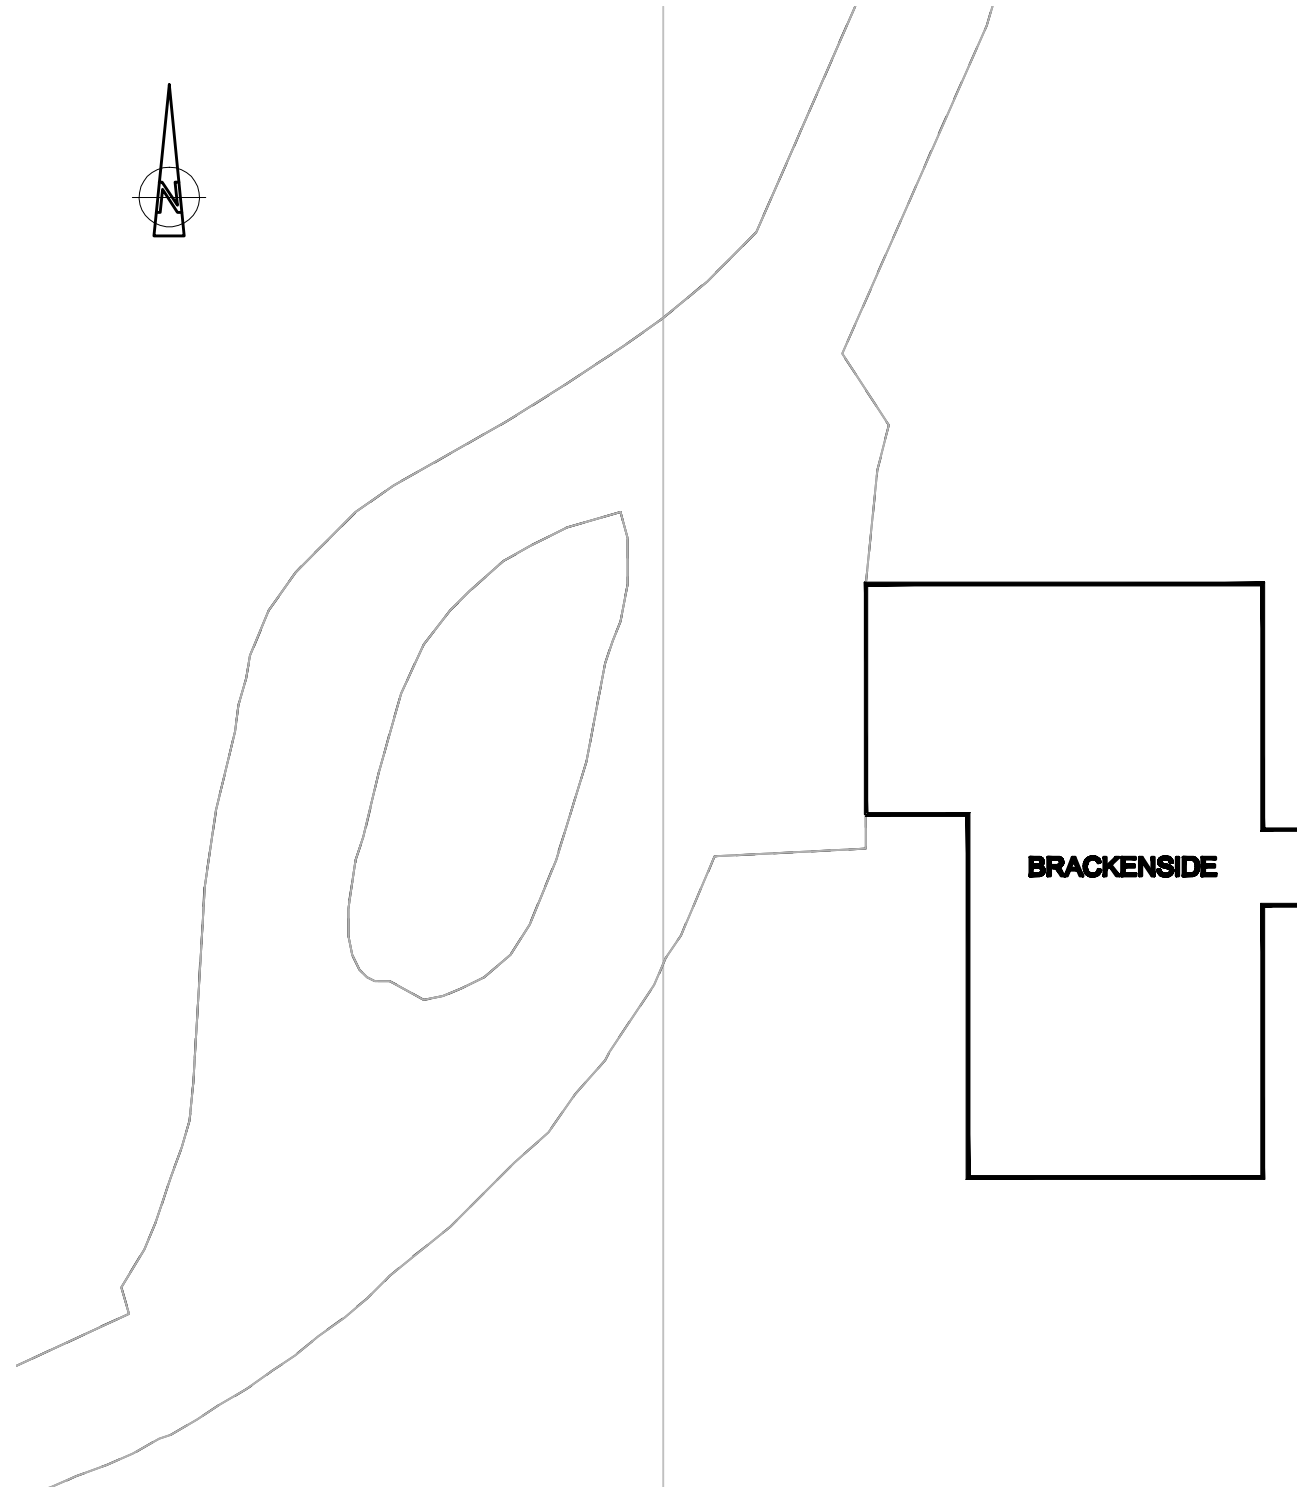

SITE PLAN

SCALE 1:200

Construction Investment Management
265 High Street
Dorking
Surrey
RH4 1LR

m: +44(0)7977 071456
f: +44(0)8701 992898
e: bparkinson@btconnect.com

ON BEHALF OF

**MRS S
ASHWORTH-LEACH**

**BRACKENSIDE, DAPPERS LANE
ANGMERING, WEST SUSSEX
EXISTING SITE & LOCATION
PLAN**

ORIGINAL SIZE : A3

SCALE : 1:1250

REV.	A				
BY	JPC				
CHKD	BP				
APPD	BP				
DATE	26.11.13				
DRG. No. 10075-009					REV. A