


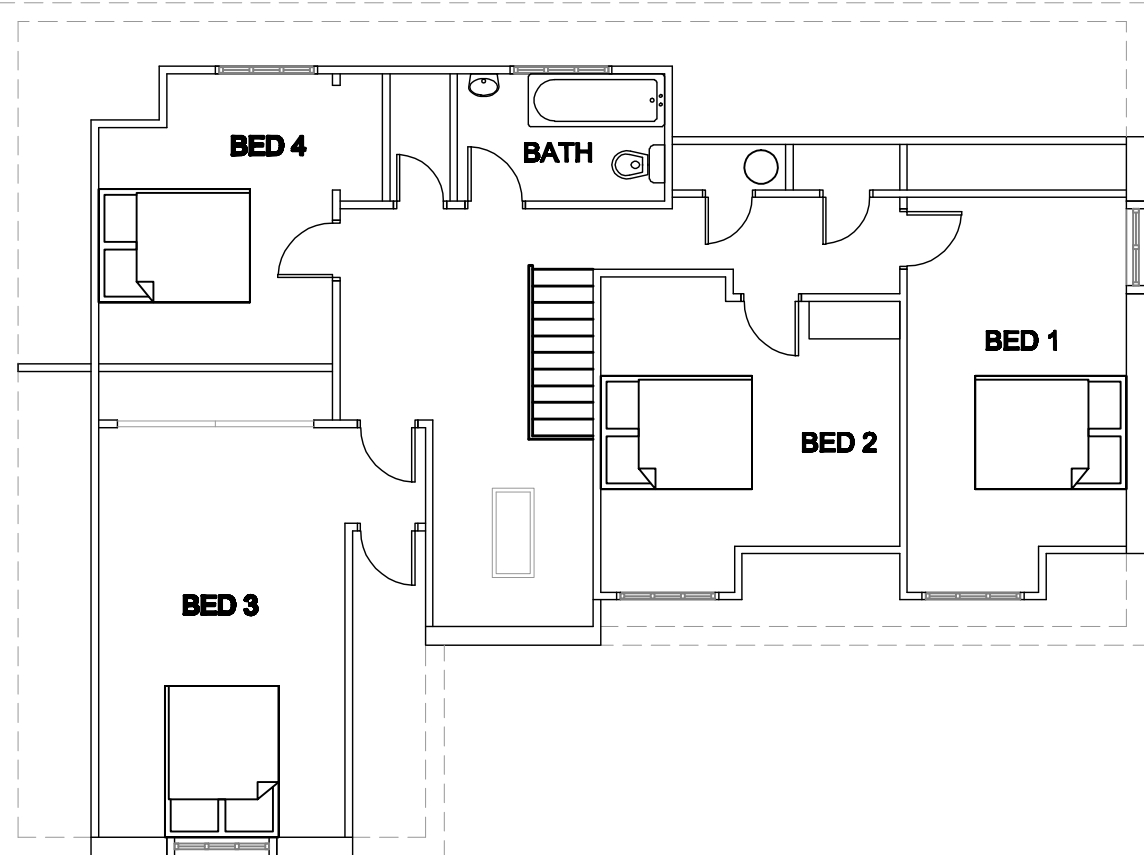
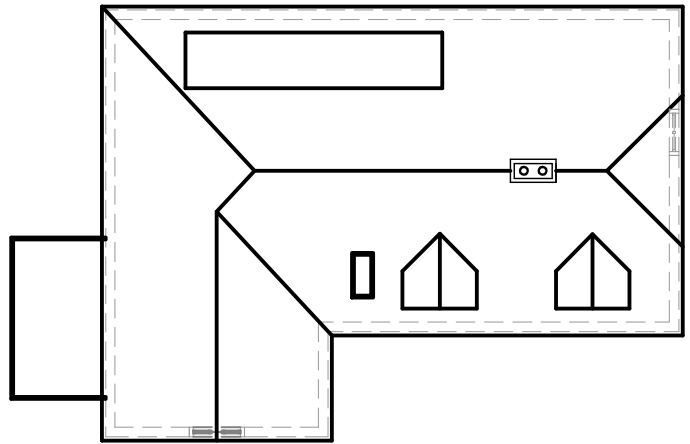


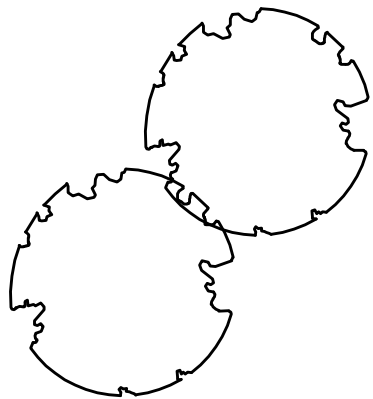

EXISTING FIRST FLOOR PLAN
SCALE 1:100

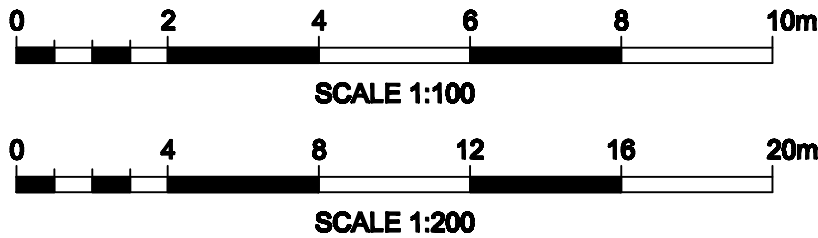

EXISTING ROOF PLAN
SCALE 1:200

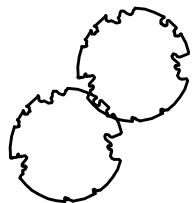

Construction Investment Management 265 High Street Dorking Surrey RH4 1LR m: +44(0)7977 071456 f: +44(0)8701 992898 e: bparkinson@btconnect.com	ON BEHALF OF MRS S ASHWORTH-LEACH	BRACKENSIDE, DAPPERS LANE ANGMERING, WEST SUSSEX EXISTING FIRST FLOOR & ROOF PLAN ORIGINAL SIZE : A3 SCALE : 1:100	REV.	A				
			BY	JPC				
			CHKD	BP				
			APPD	BP				
			DATE	28.11.13				
			DRG. No. 10075-002					
REV. A								