



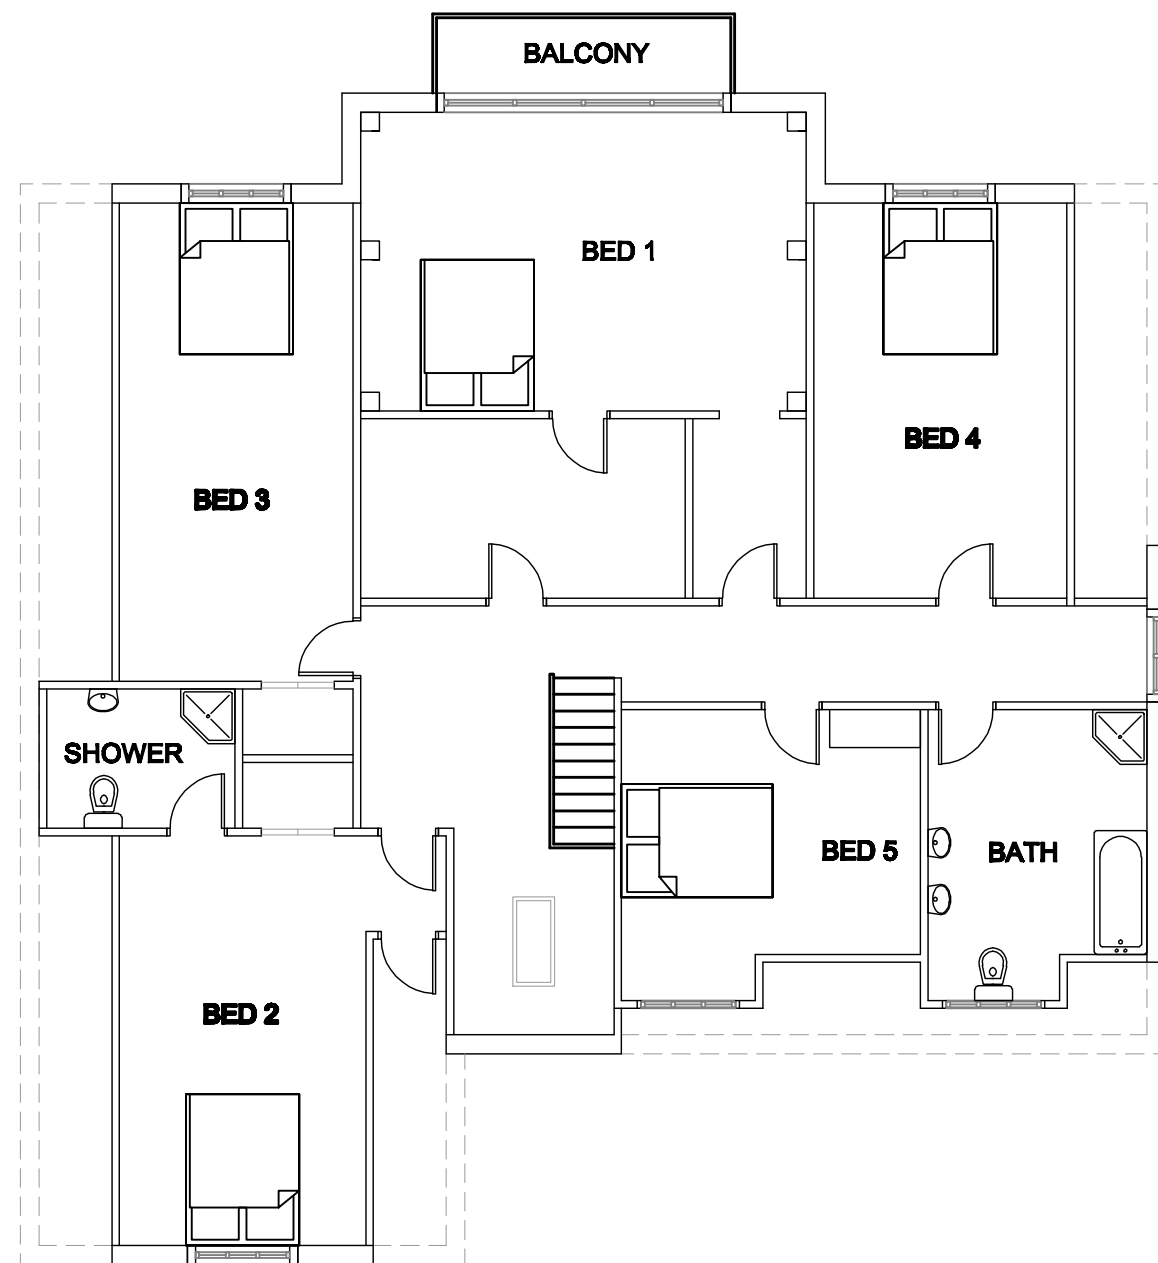


PROPOSED FIRST FLOOR PLAN



SCALE 1:100

 

SCALE 1:100

 


SCALE 1:200

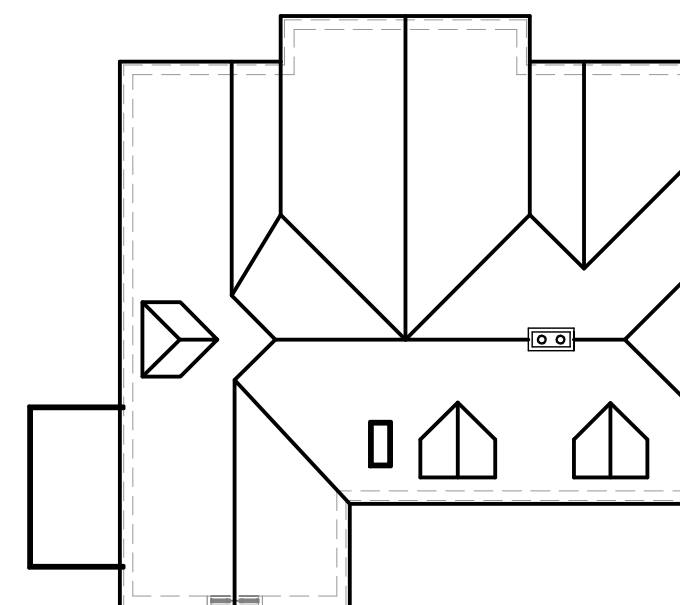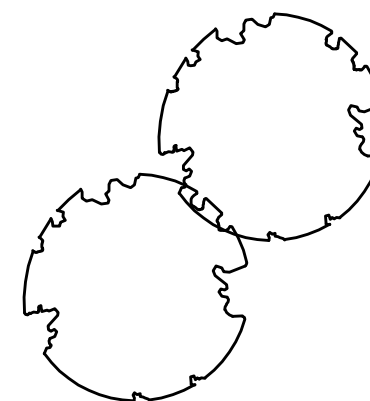

PROPOSED ROOF PLAN

SCALE 1:200

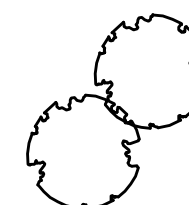

Construction Investment Management
265 High Street
Dorking
Surrey
RH4 1LR

m: +44(0)7977 071456
f: +44(0)8701 982898
e: bparkinson@btconnect.com

ON BEHALF OF

**MRS S
ASHWORTH-LEACH**

**BRACKENSIDE, DAPPERS LANE
ANGMERING, WEST SUSSEX
PROPOSED FIRST FLOOR
& ROOF PLAN**

ORIGINAL SIZE : A3

SCALE : 1:100

REV.	A				
BY	JPC				
CHKD	BP				
APPD	BP				
DATE	28.11.13				

DRG. No. 10075-004

REV.
A