



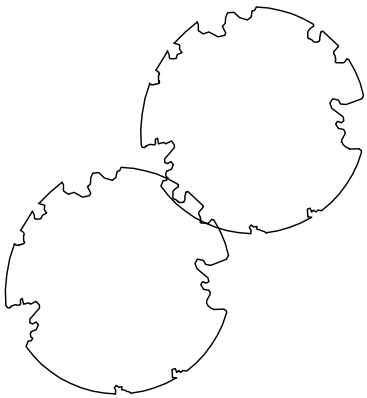

PROPOSED GROUND FLOOR PLAN

SCALE 1:100

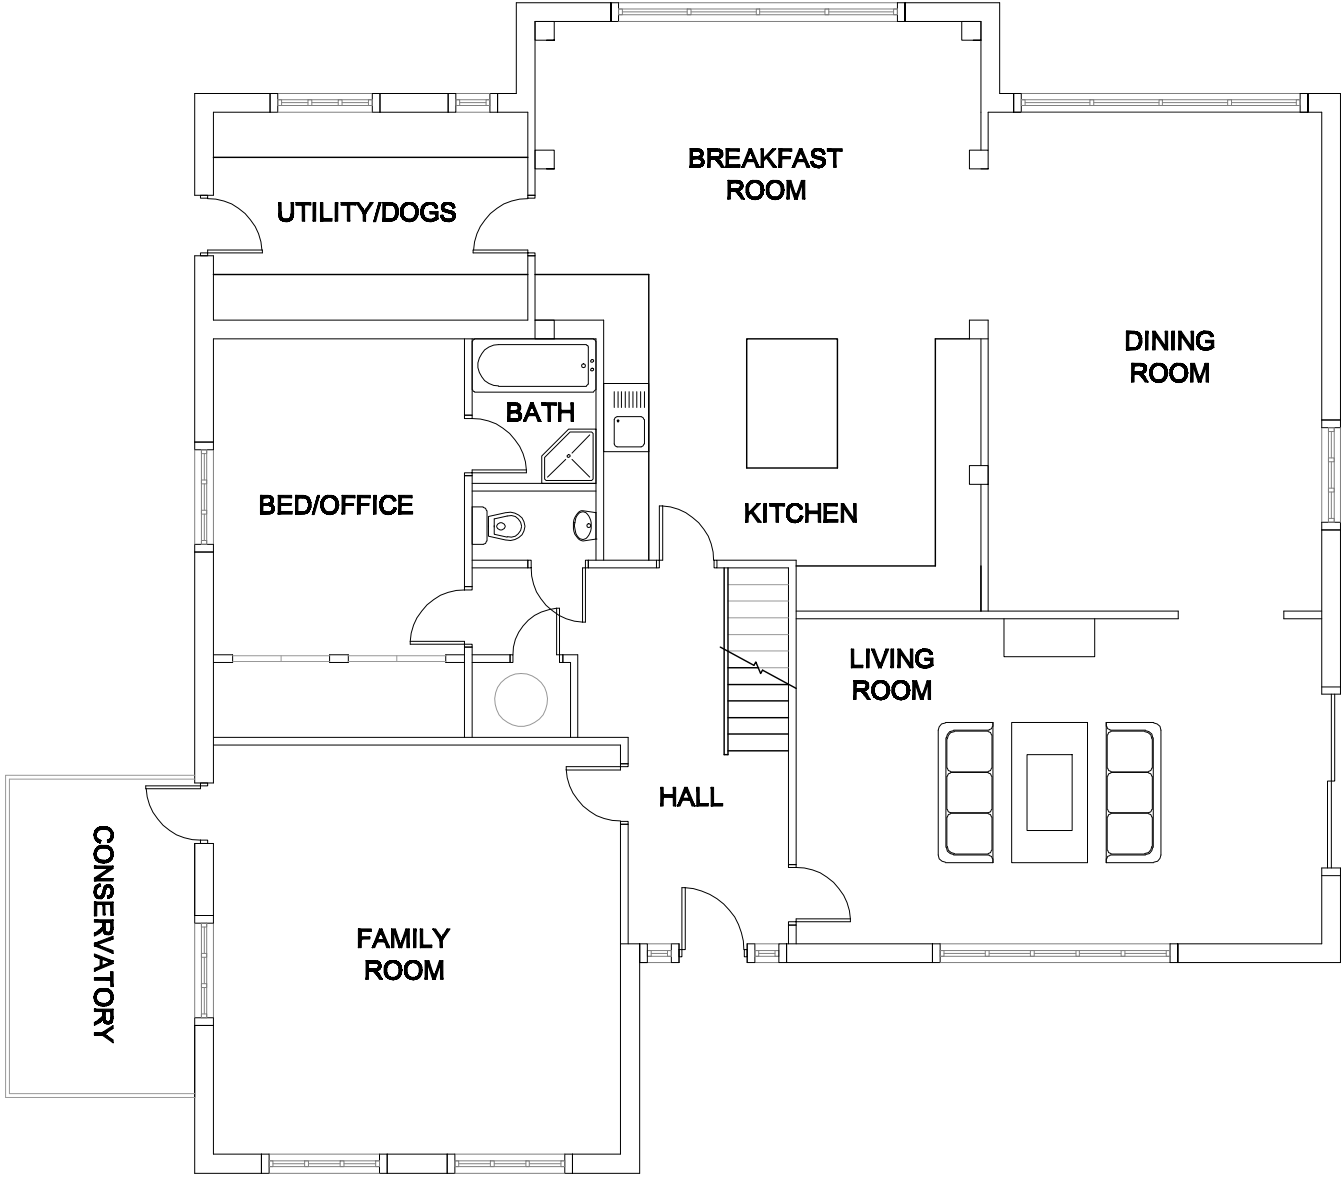

SCALE 1:100

Construction Investment Management 265 High Street Dorking Surrey RH4 1LR m: +44(0)7977 071456 f: +44(0)8701 992898 e: bparkinson@btconnect.com	ON BEHALF OF MRS S ASHWORTH-LEACH	BRACKENSIDE, DAPPERS LANE ANGMERING, WEST SUSSEX PROPOSED GROUND FLOOR PLAN ORIGINAL SIZE : A3 SCALE : 1:100	REV.	A					
			BY	JPC					
			CHKD	BP					
			APPD	BP					
			DATE	26.11.13					
			DRG. No. 10075-003						REV.
									A