




Existing Front Elevation







Existing Rear Elevation





Existing Side Elevation

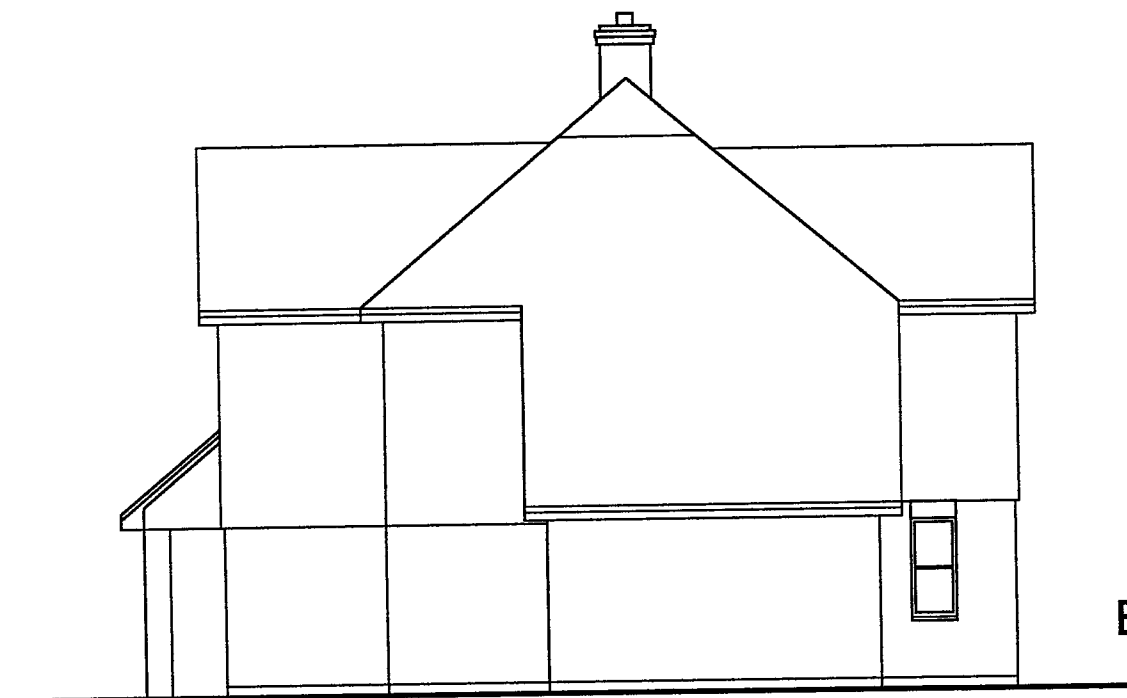


Existing Side Elevation

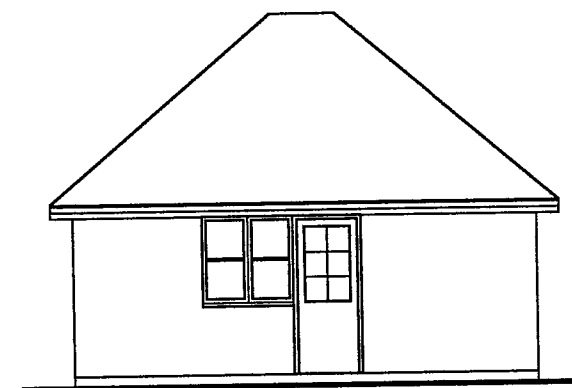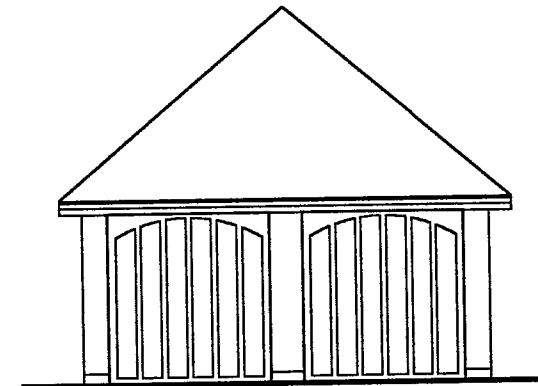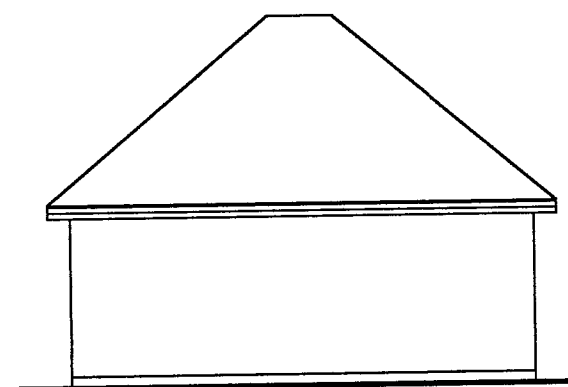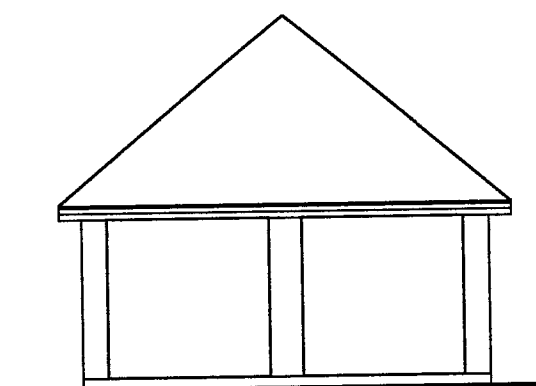

Garage Elevations

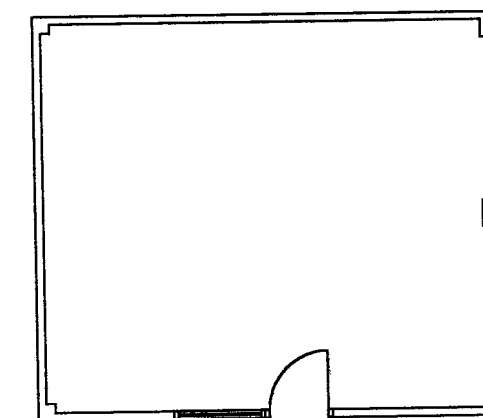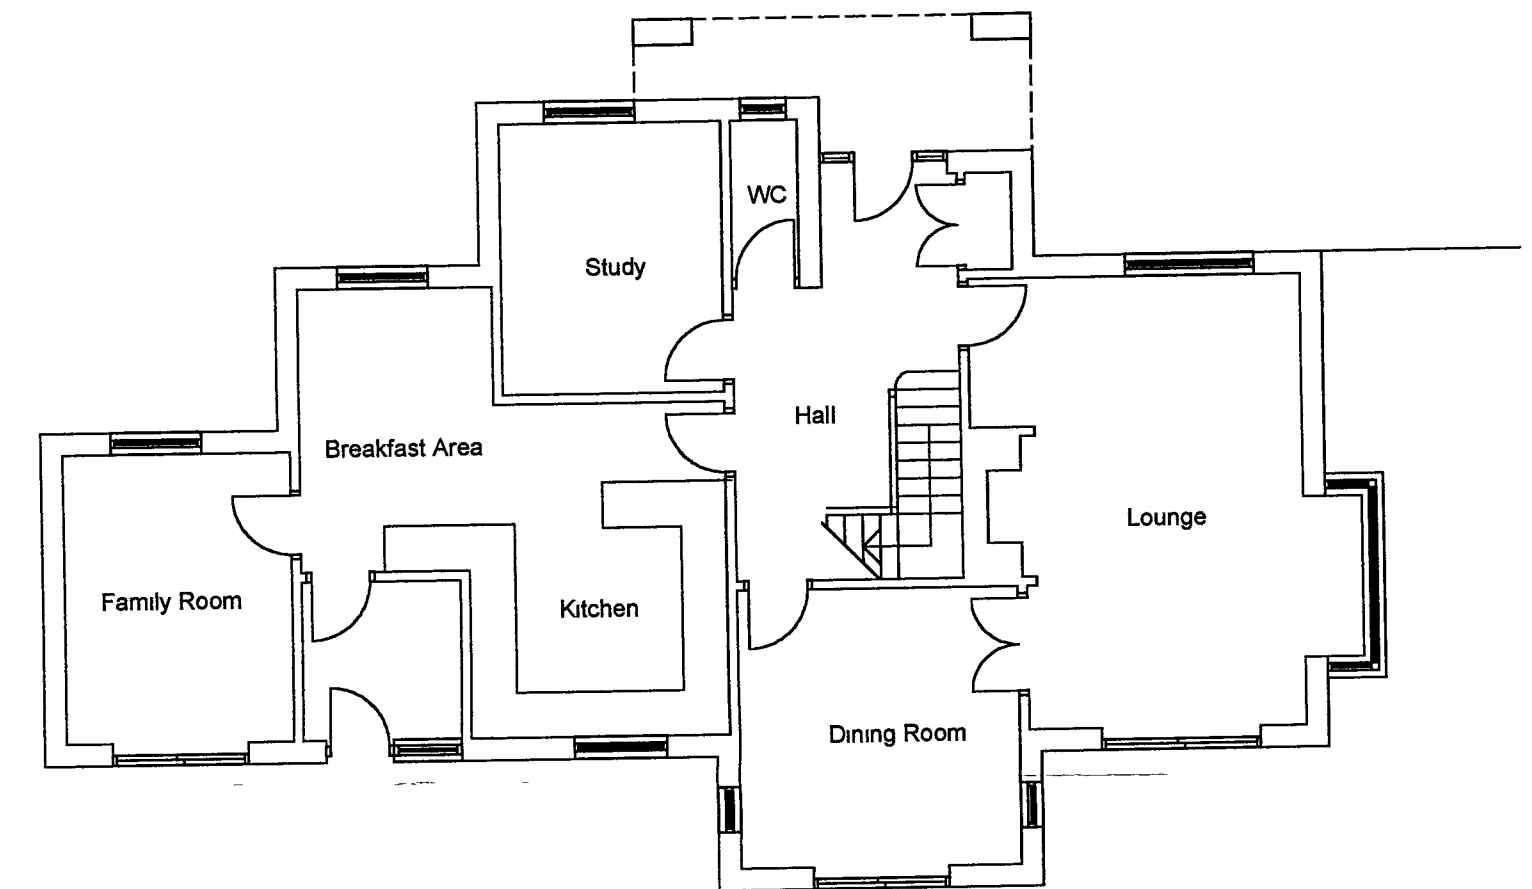

Existing Ground Floor Plan

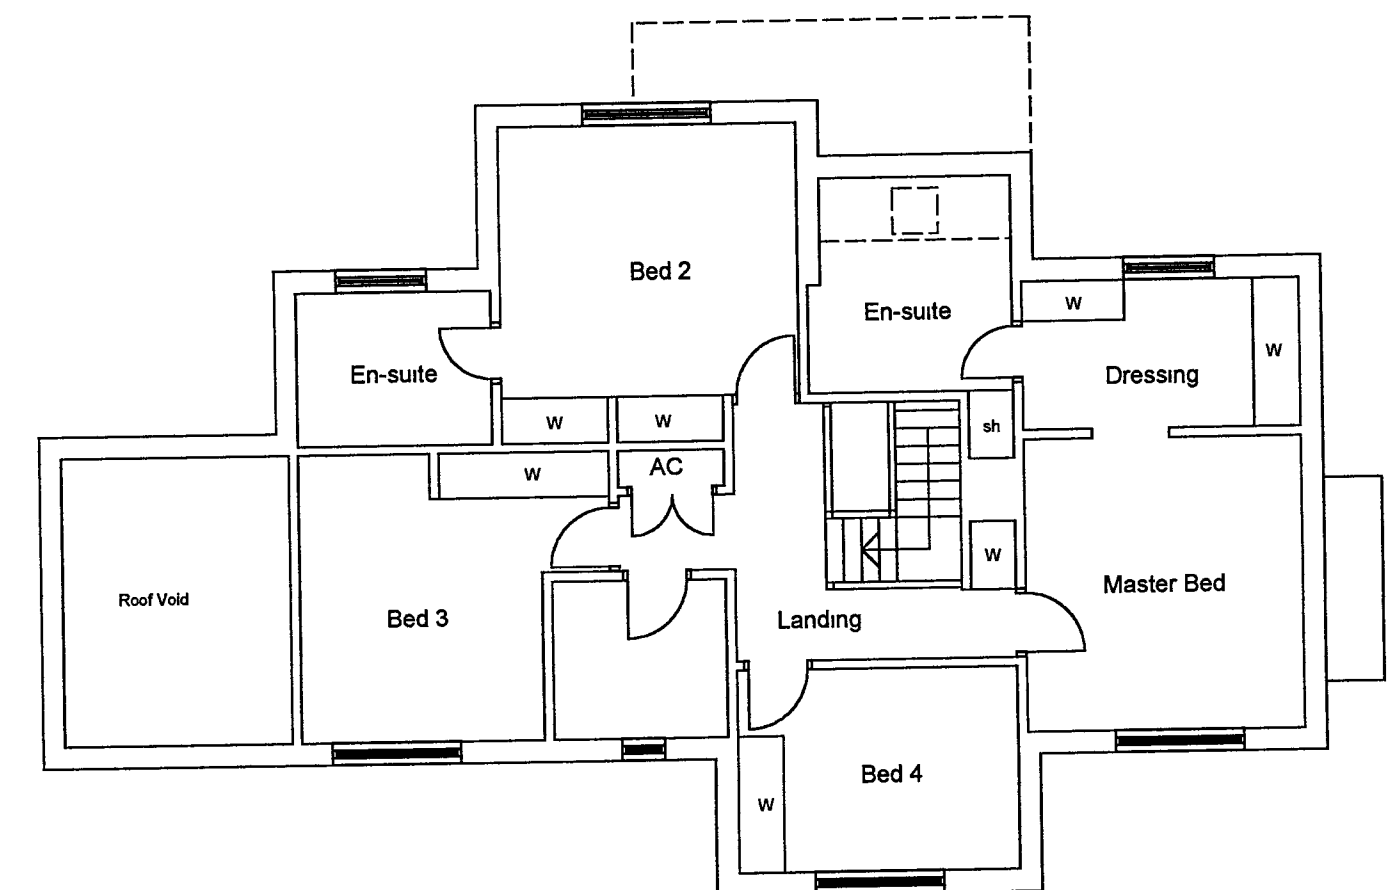

Existing First Floor Plan

ARUN DISTRICT COUNCIL				
No.	A	141	05	
RECEIVED 24/11/05				

IVON BLUMER ARCHITECTS LTD

PROJECT 47 East Drive DATE 28/10/05
TITLE Existing Floor Plans & Elevations DRG NO IBA/94/101
SCALE 1 : 100 REVISIONS -

IBA
Orchard House Studio
41 West Drive
Aldwick Bay
West Sussex
PO21 4JZ
Tel 01243 263241
www.ivonblumerarchitects.com
ivon@ivonblumerarchitects.com