



Revisions

Rev A Minor amendments 23/01/06

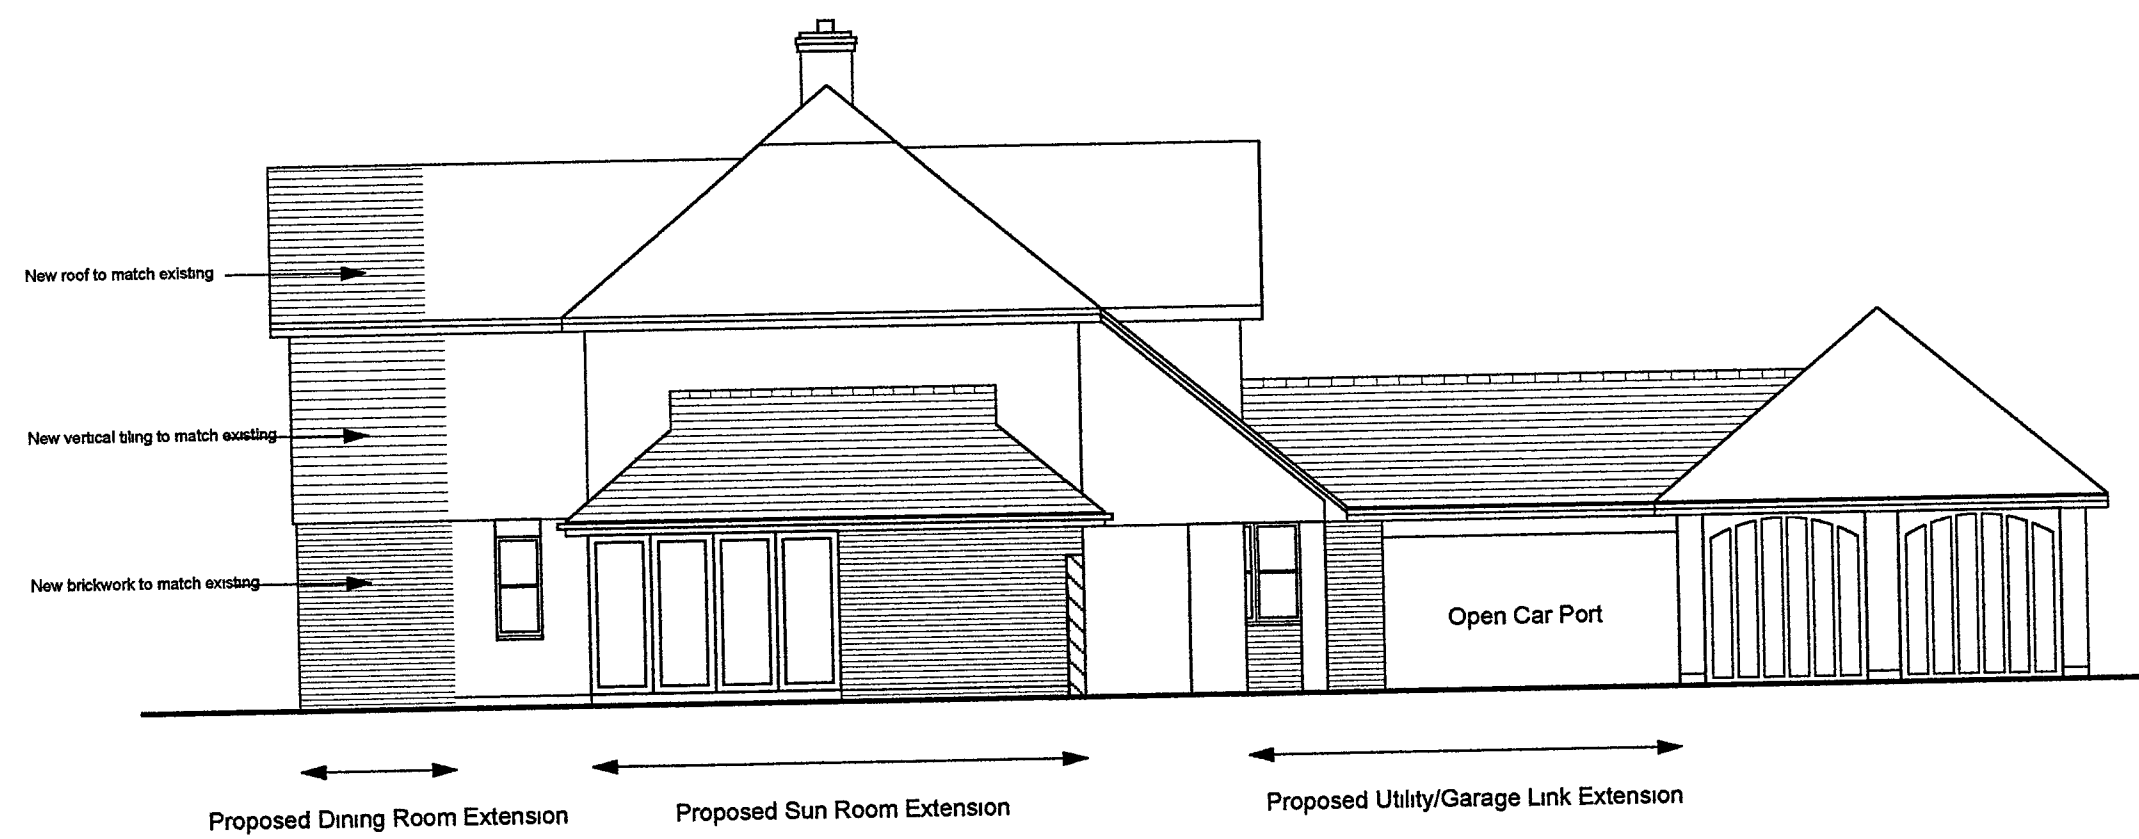

Proposed East/Side Elevation

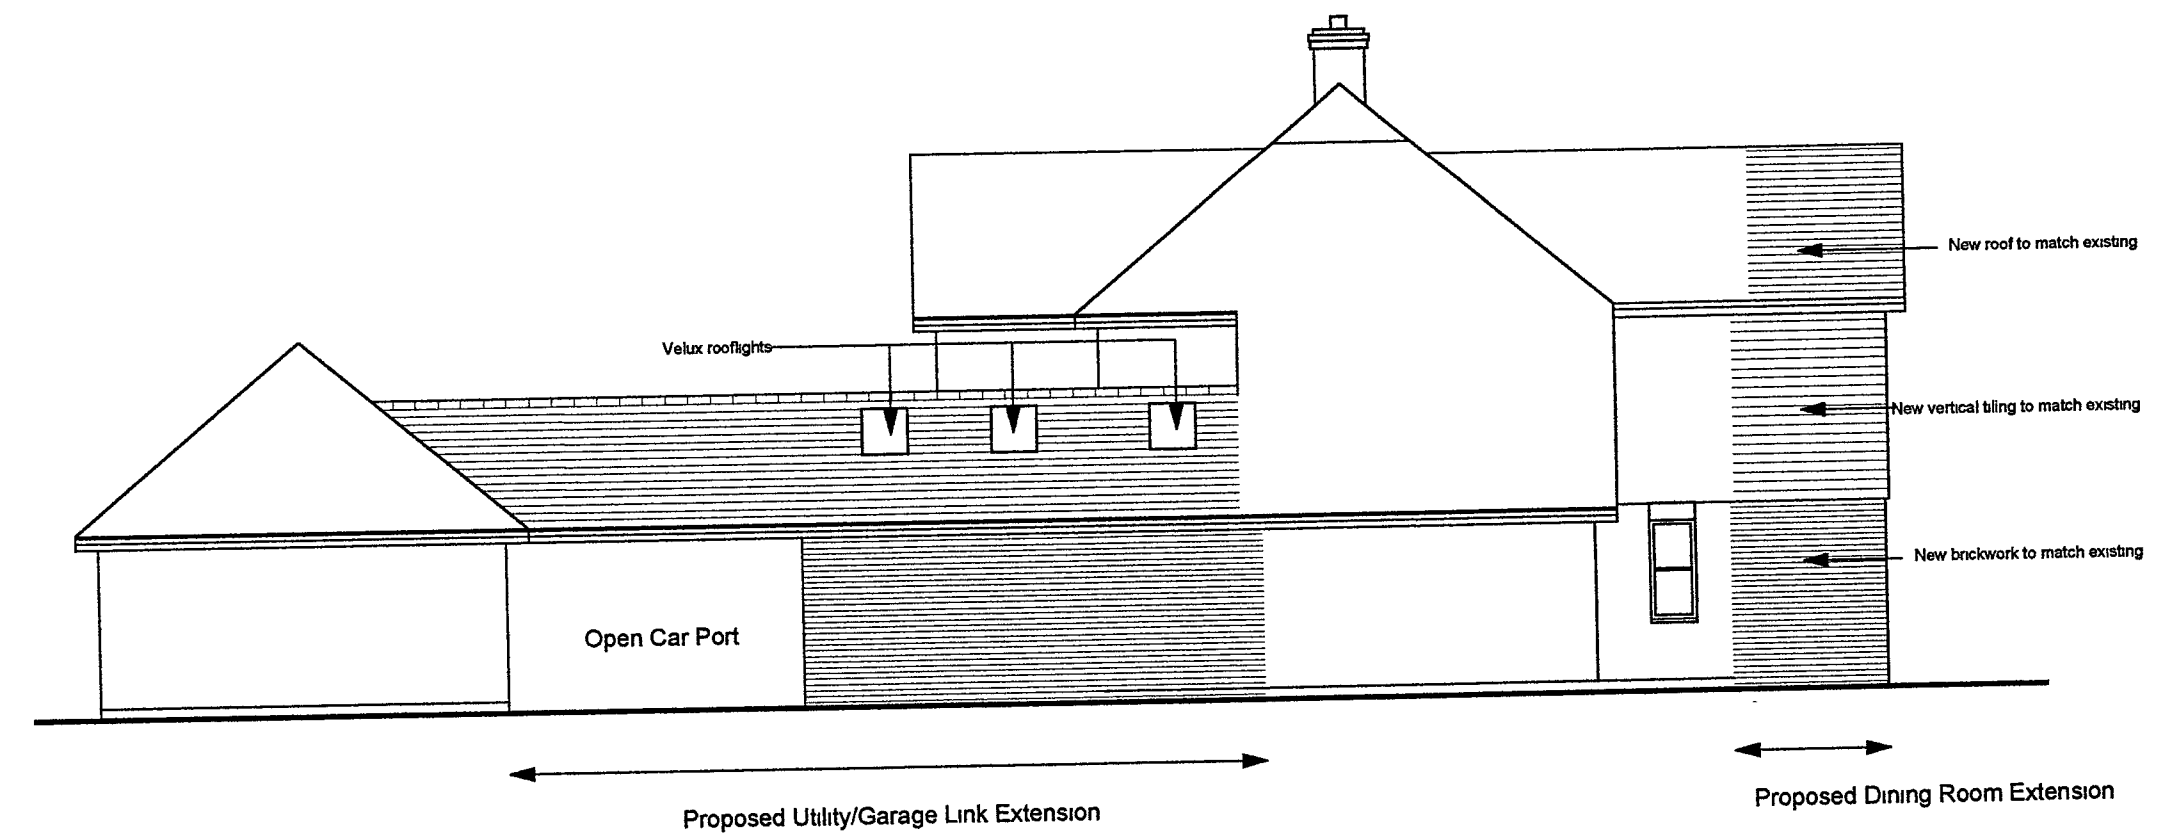


Proposed West/Side Elevation



Proposed Rear Elevation



Proposed Front Elevation

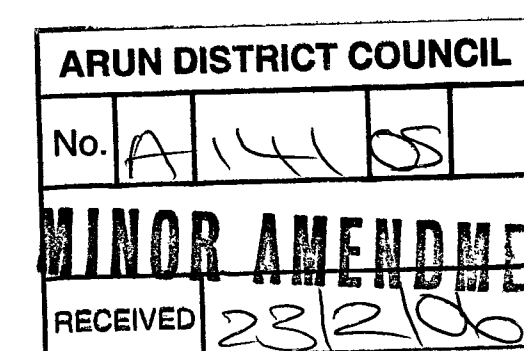

IVON BLUMER ARCHITECTS LTD

PROJECT 47 East Drive DATE 28/10/05

TITLE Existing Floor Plans & Elevations DRG NO IBA/94/101

SCALE 1 : 100 REVISIONS A

