
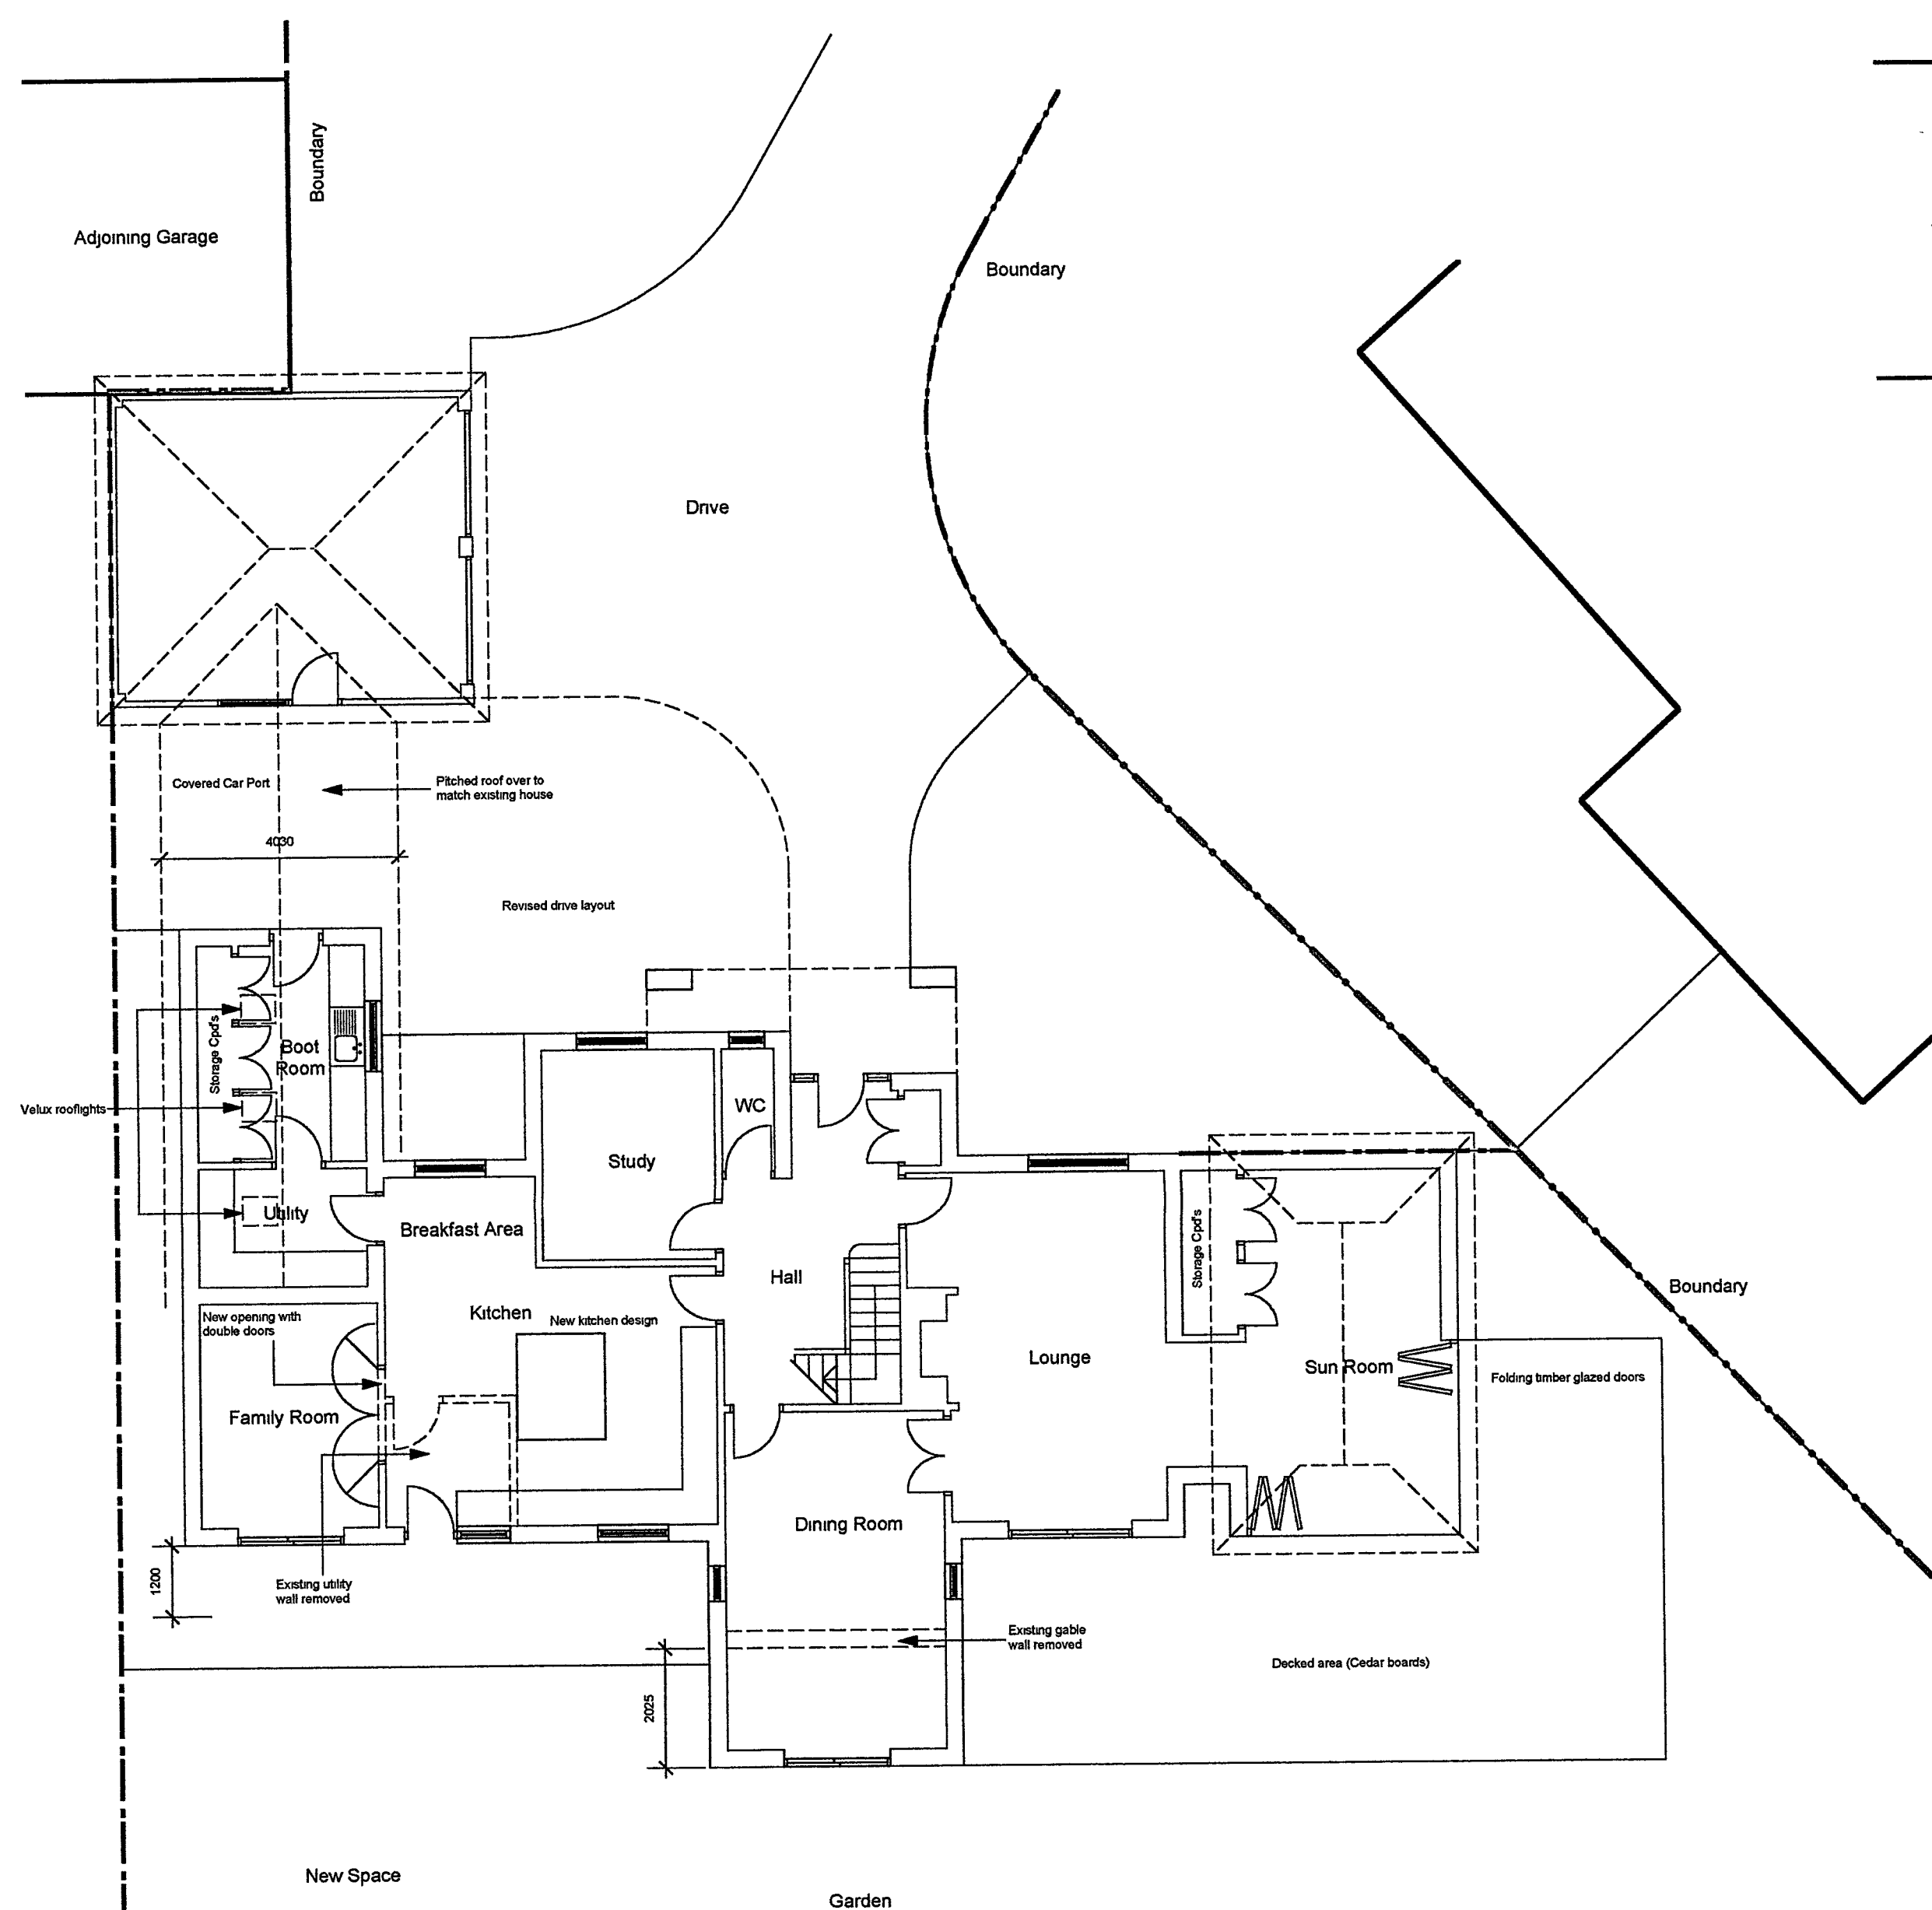
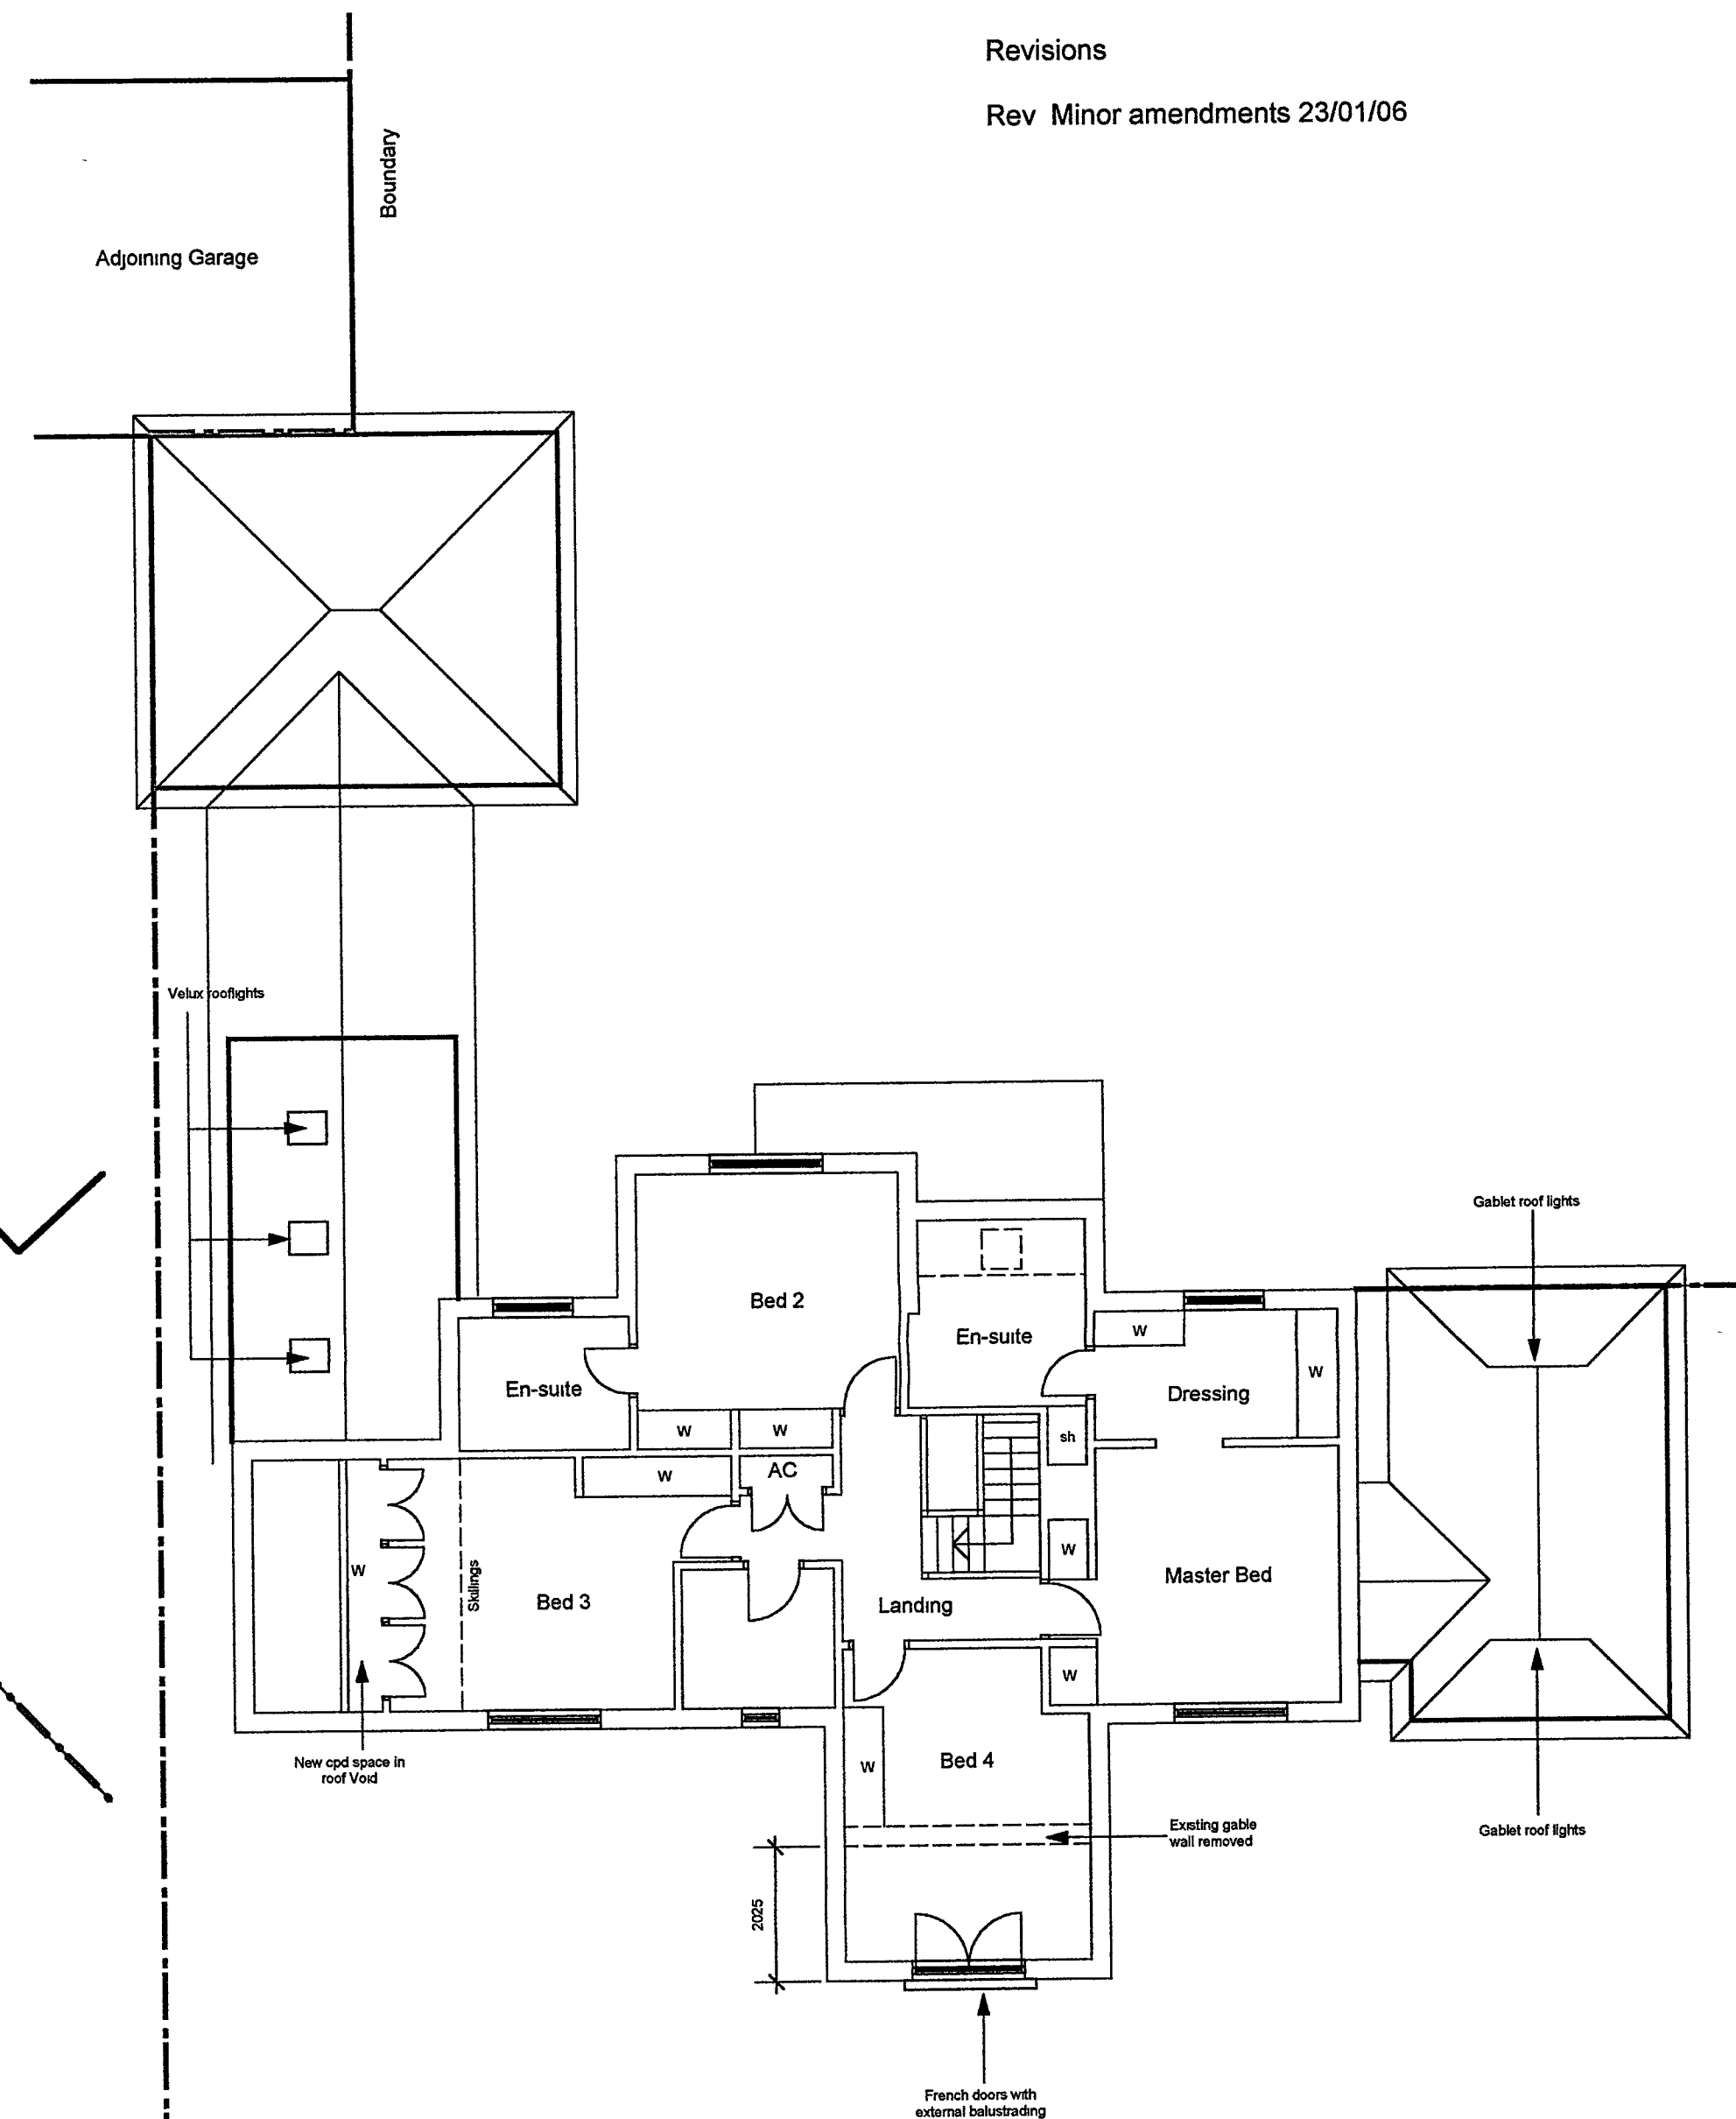


Revisions

Rev Minor amendments 23/01/06

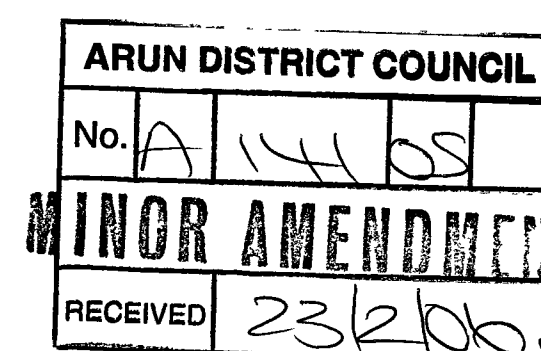

Proposed First Floor Plan

IVON BLUMER ARCHITECTS LTD

PROJECT	47 East Drive	DATE	28/10/05
TITLE	Proposed Floor Plans	DRG NO	IBA/94/102
SCALE	1 : 100	REVISIONS	A

IBA

Orchard House Studio
41 West Drive
Aldwick, Brix
West Sussex
PO21 4LZ
Tel 01243 263241
www.ivonblumerarchitects.com
ivon@ivonblumerarchitects.com