




FRONT
EXISTING ELEVATIONS
Scale 1:100



SIDE

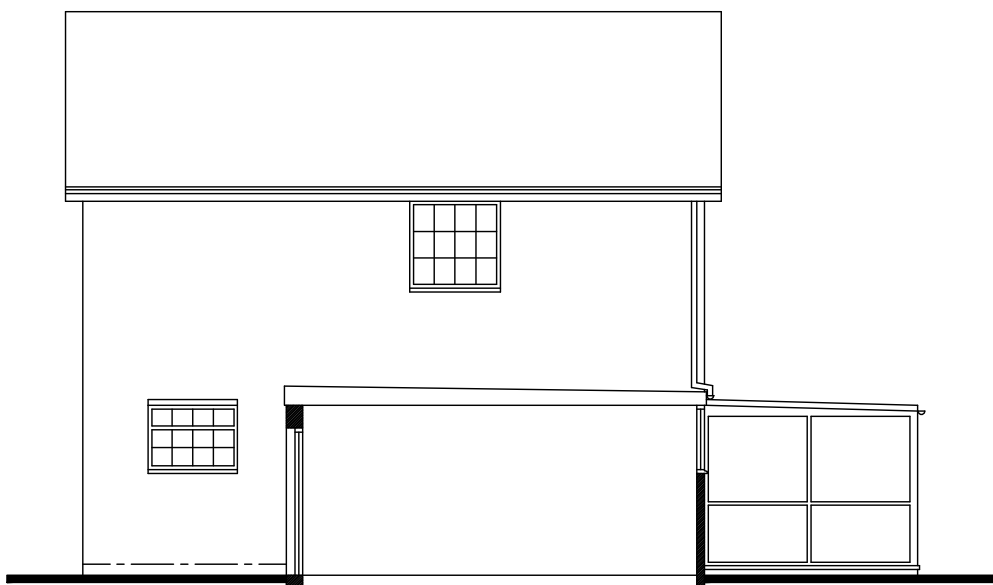

REAR



FRONT
PROPOSED ELEVATIONS
Scale 1:100



SIDE




REAR

SCHEDULE OF MATERIALS
WALLS - NEW FACING BRICKWORK TO MATCH EXISTING
ROOF - NEW FLAT ROOF TO MATCH EXISTING
WINDOWS - NEW UPVC WINDOWS COLOUR WHITE
DOORS - NEW UPVC DOORS COLOUR WHITE

No dimensions to be scaled from drawing except for planning purposes.
The contractor should check all dimensions on site.
It is the contractors responsibility to ensure compliance with Building Regulations.
C.D.M. Regs. 2007. The Client is advised of his responsibilities to appoint a Planning Supervisor under these Regs.
All works to comply with the C.D.M. Regs. 2007
The Party Wall Act. 1996 The property owner is advised of the requirements of the Act, & the requirement to serve a Party Wall Notice on any adjoining owners as required under the act.


REVISIONS:
A. 05.11.18 Front extension omitted.

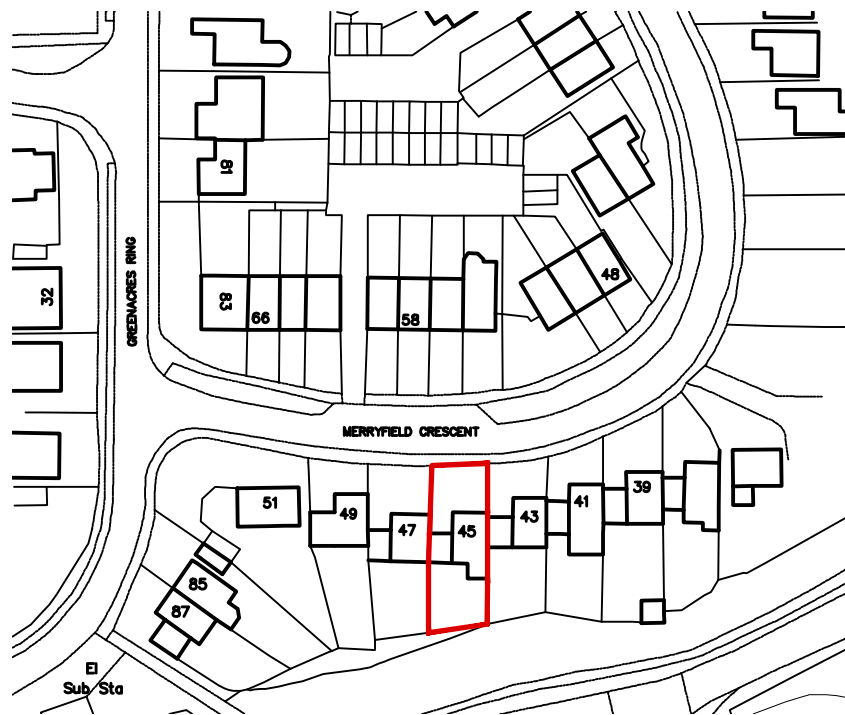

LOCATION PLAN
Scale 1:1250


0m 10m 20m 30m 40m 50m
Scale Bar - 1:1250

Information supplied based on Promap.
All dimensions and distances subject to an accurate site survey being undertaken.

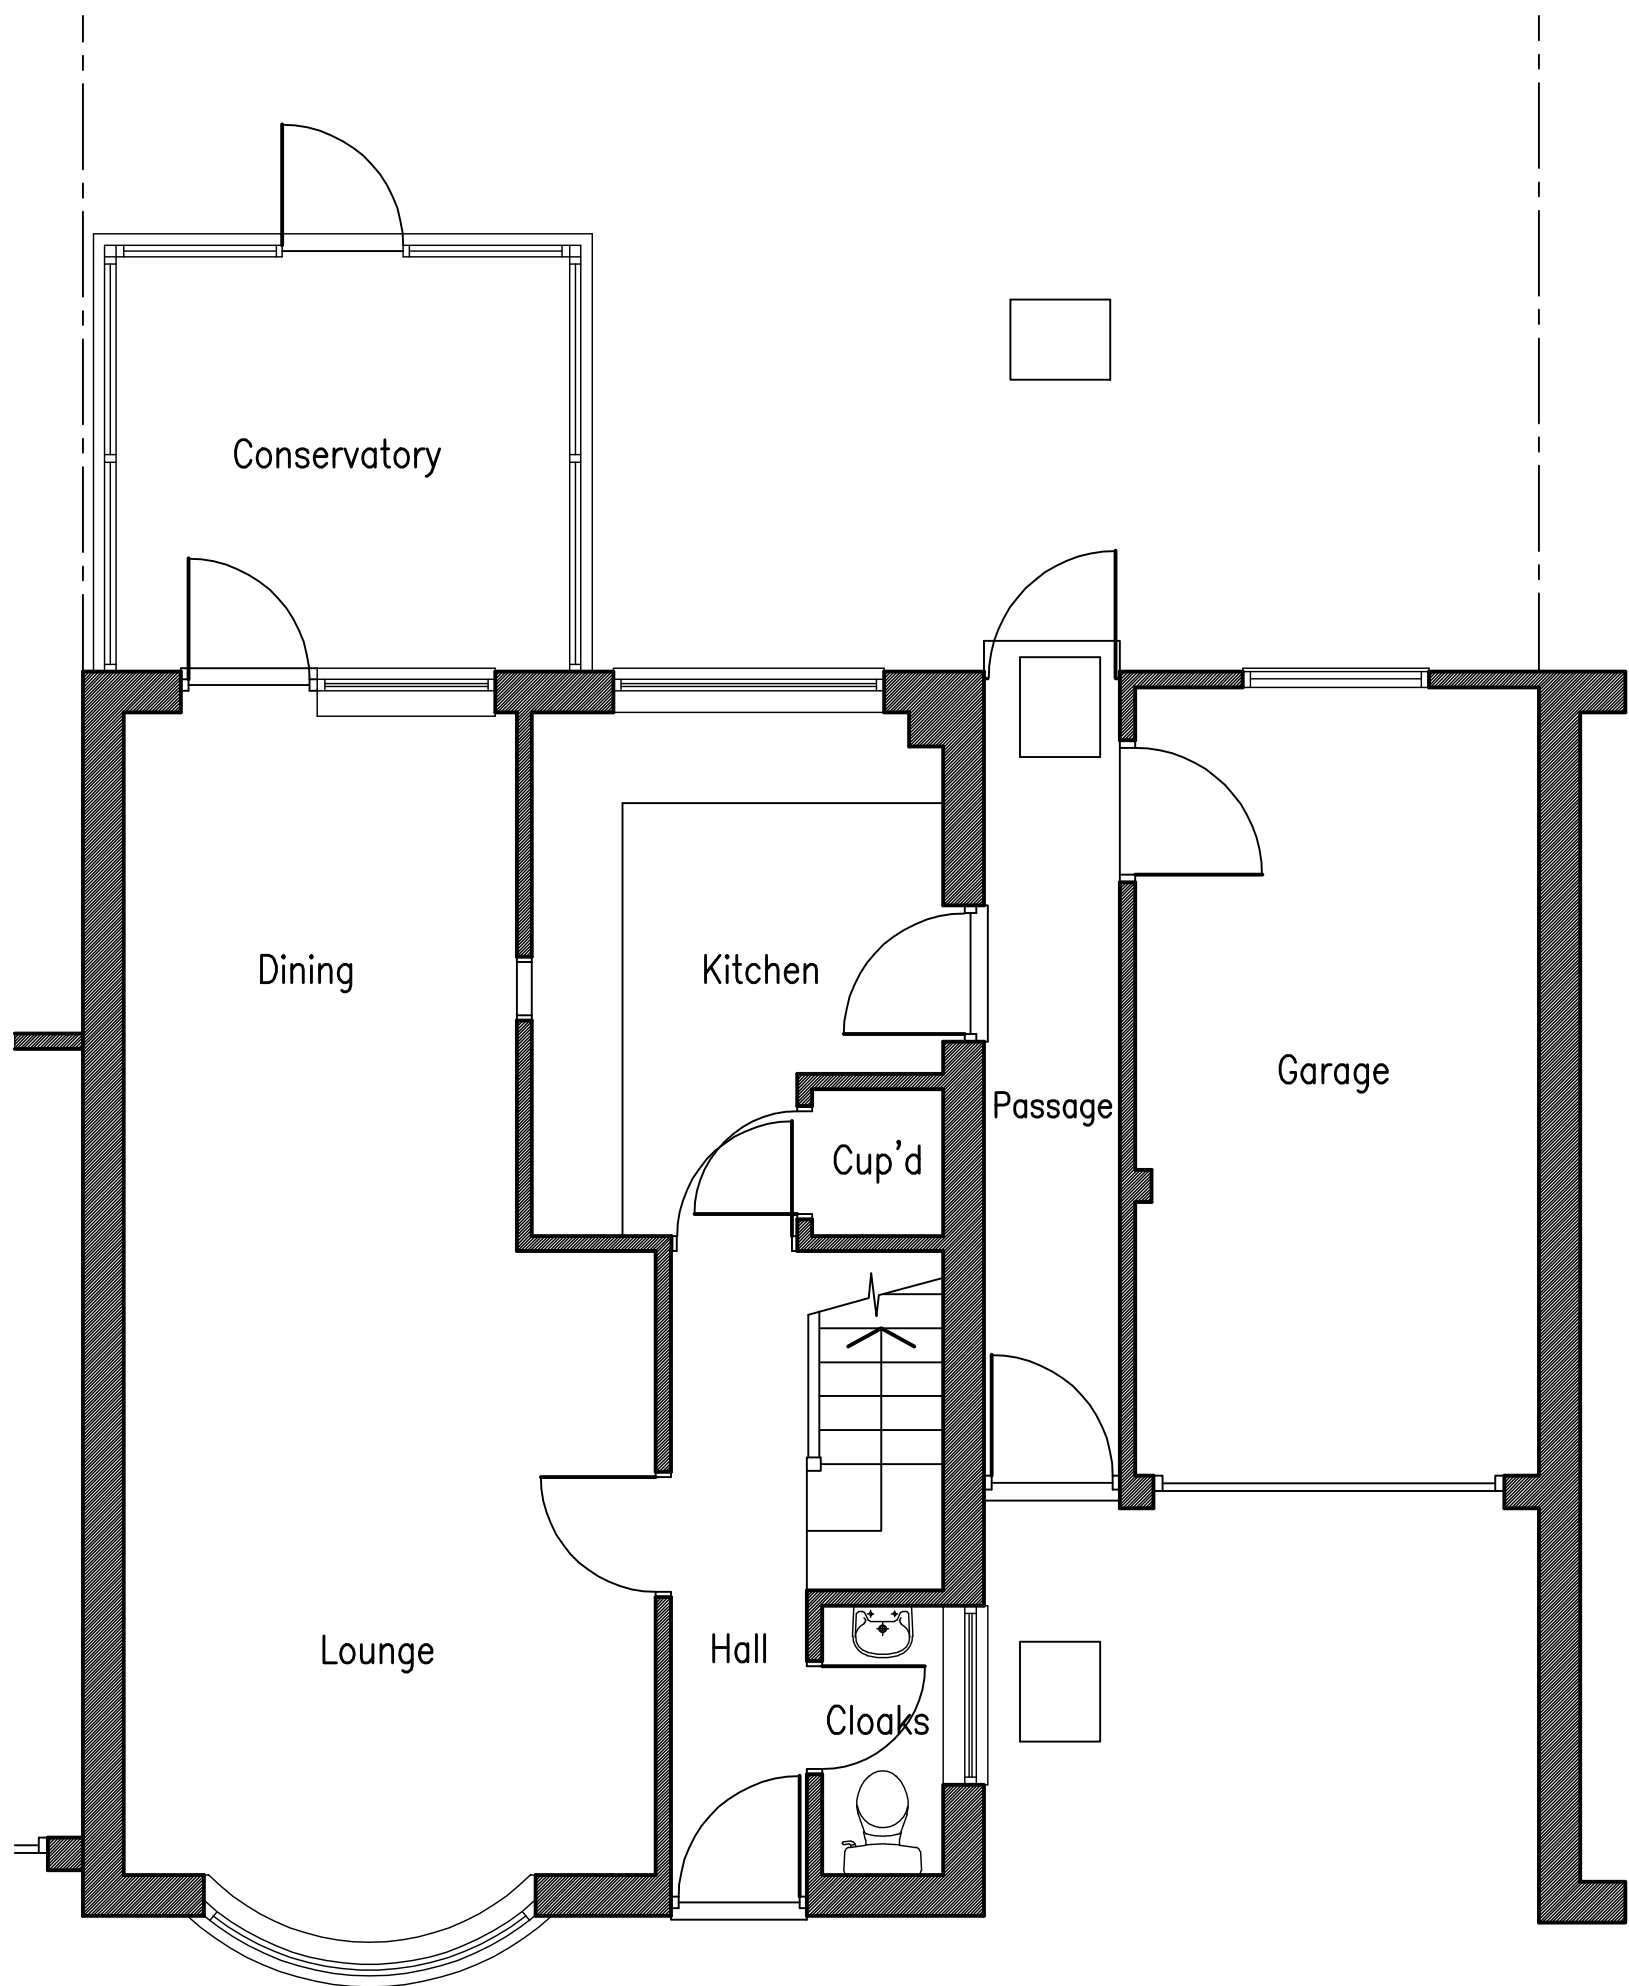


EXISTING GROUND FLOOR PLAN
Scale 1:50

0m 5m 10m
Scale Bar - 1:50

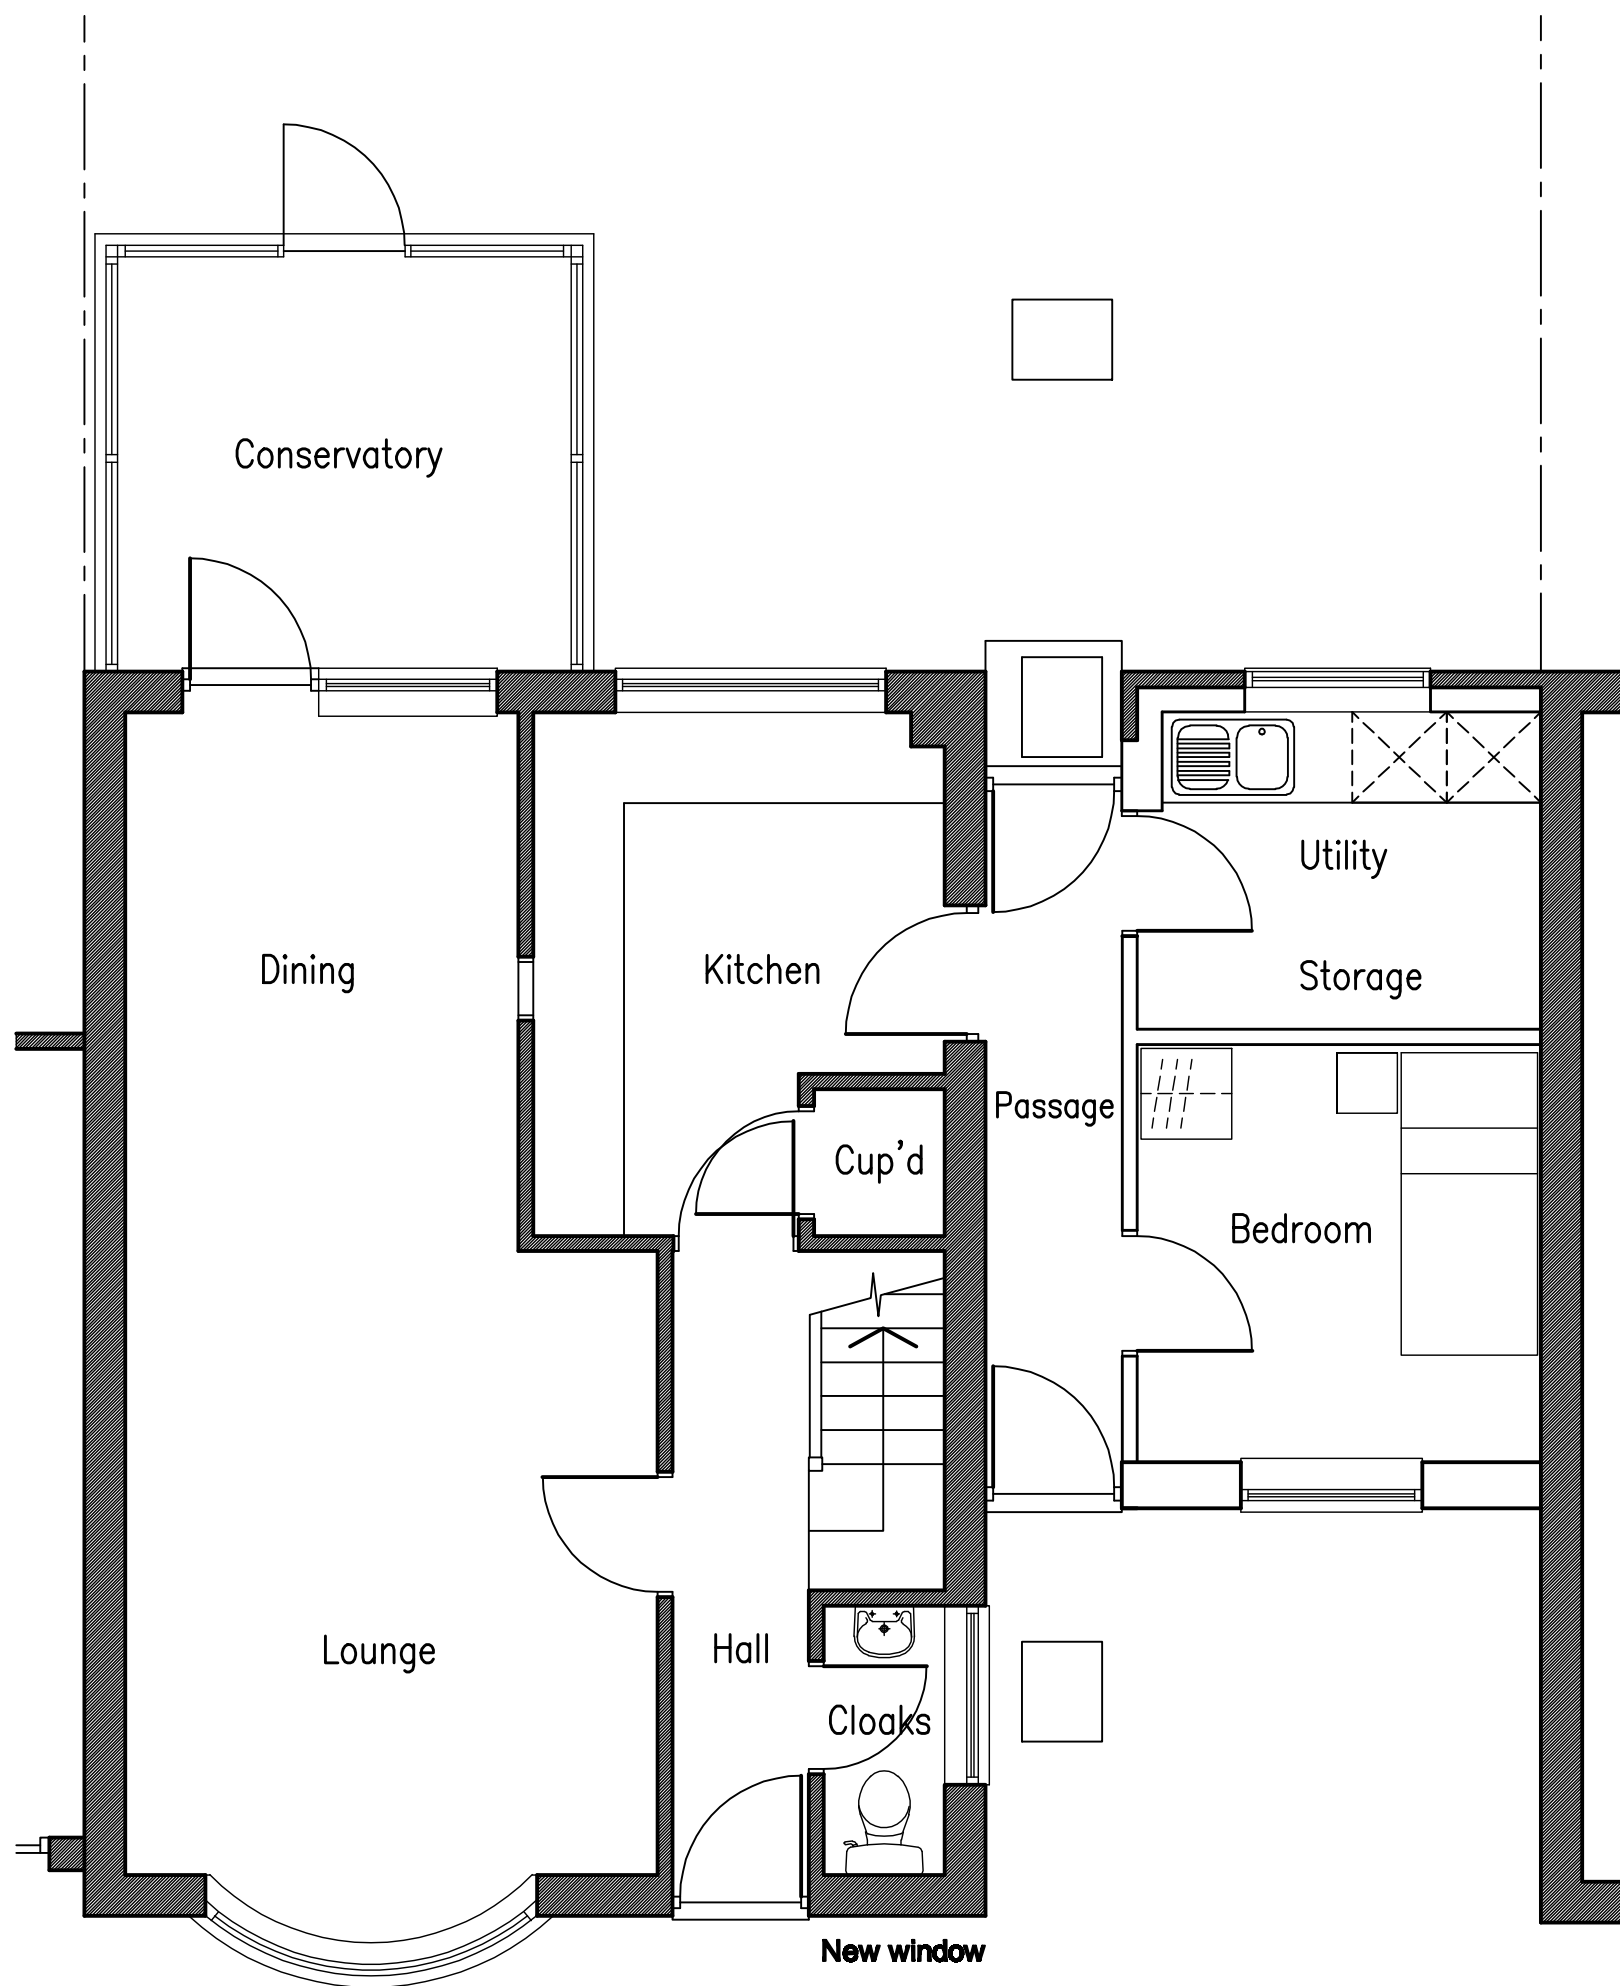

PROPOSED GROUND FLOOR PLAN
Scale 1:50

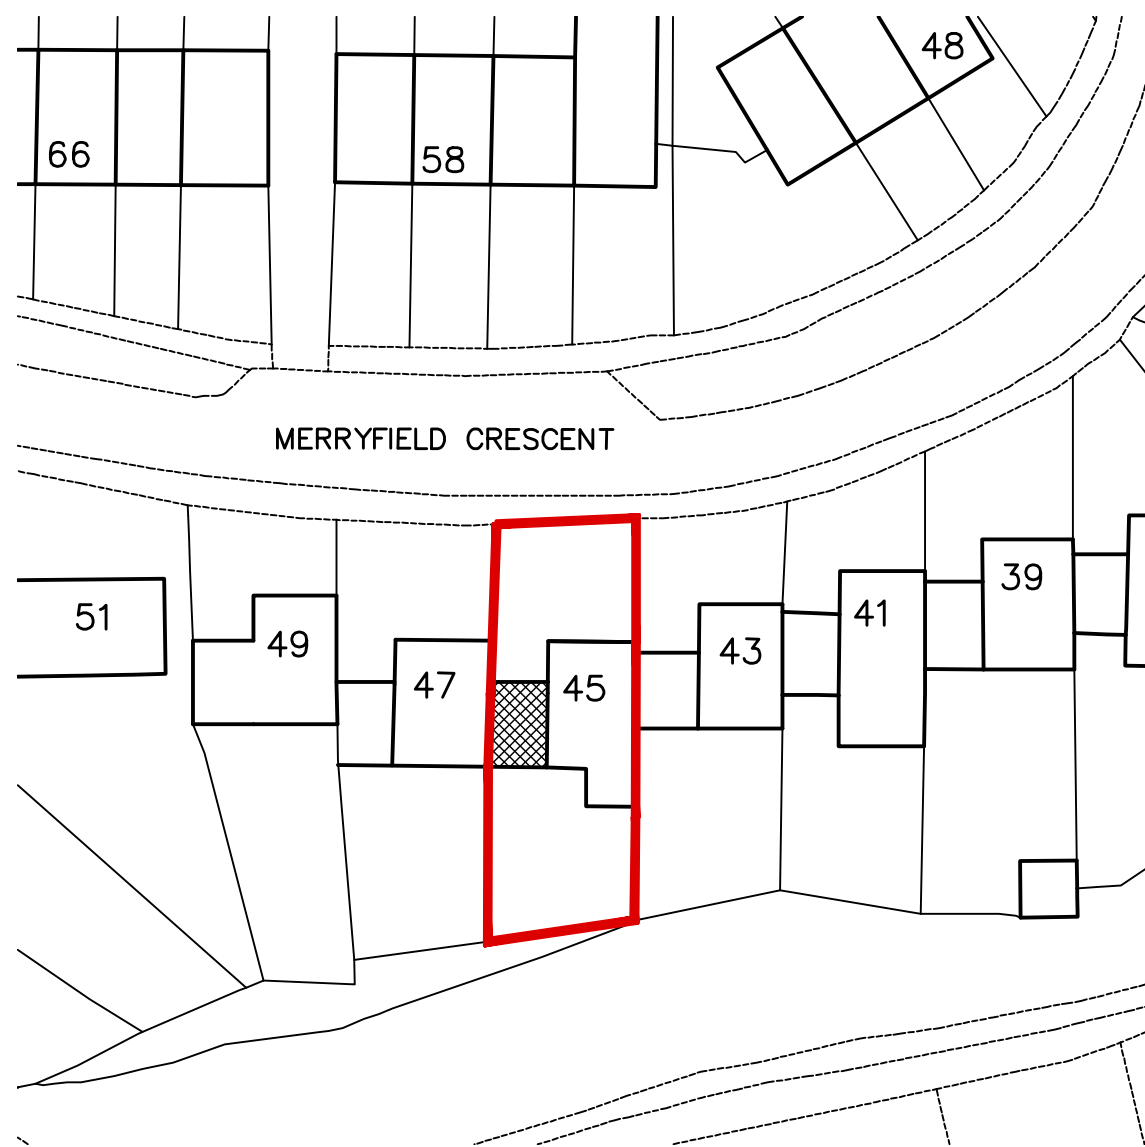

BLOCK PLAN
Scale 1:500

0m 10m 20m 30m 40m 50m
Scale Bar - 1:500

ADCS

30 Foxley Lane
Worthing
West Sussex
BN13 3AC
Tel: 01903 280701
E-mail
adcs@sky.com

Client
MR G. POXON

Project **PROPOSED GARAGE CONVERSION
45 MERRYFIELD CRESCENT
ANGMERING
WEST SUSSEX BN16 4DA**

Drawing
**EXISTING & PROPOSED
FLOOR PLANS & ELEVATIONS**

Scale Date Drawn
1:50 & 1:100 @ A1 05.10.18 TP

Drawing No. Revision

1394/P01 A