




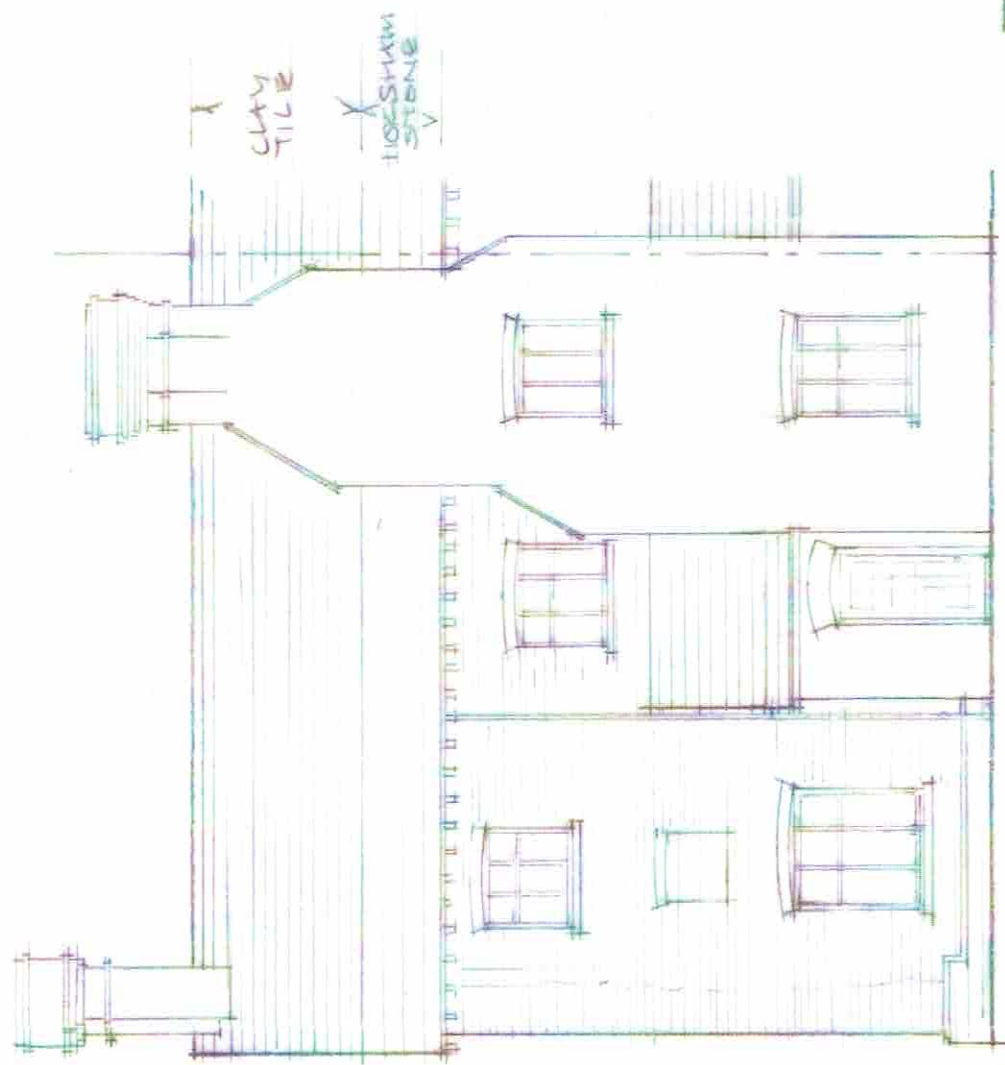


FRONT ELEVATION SOUTH

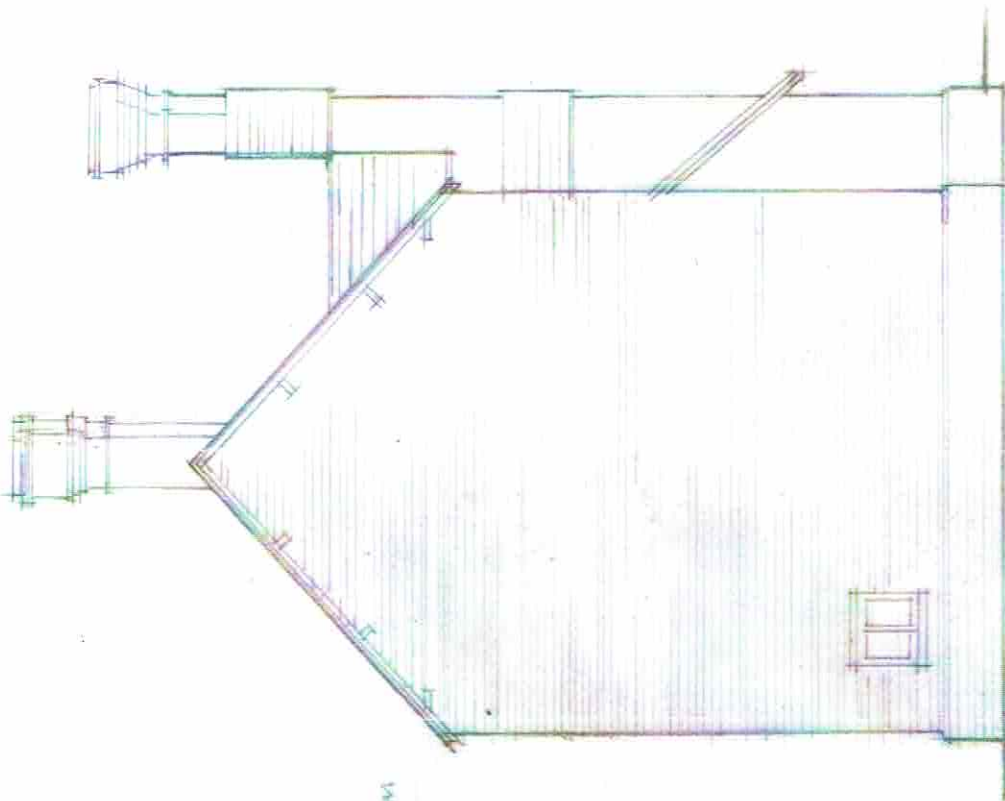

SIDE ELEVATION WEST

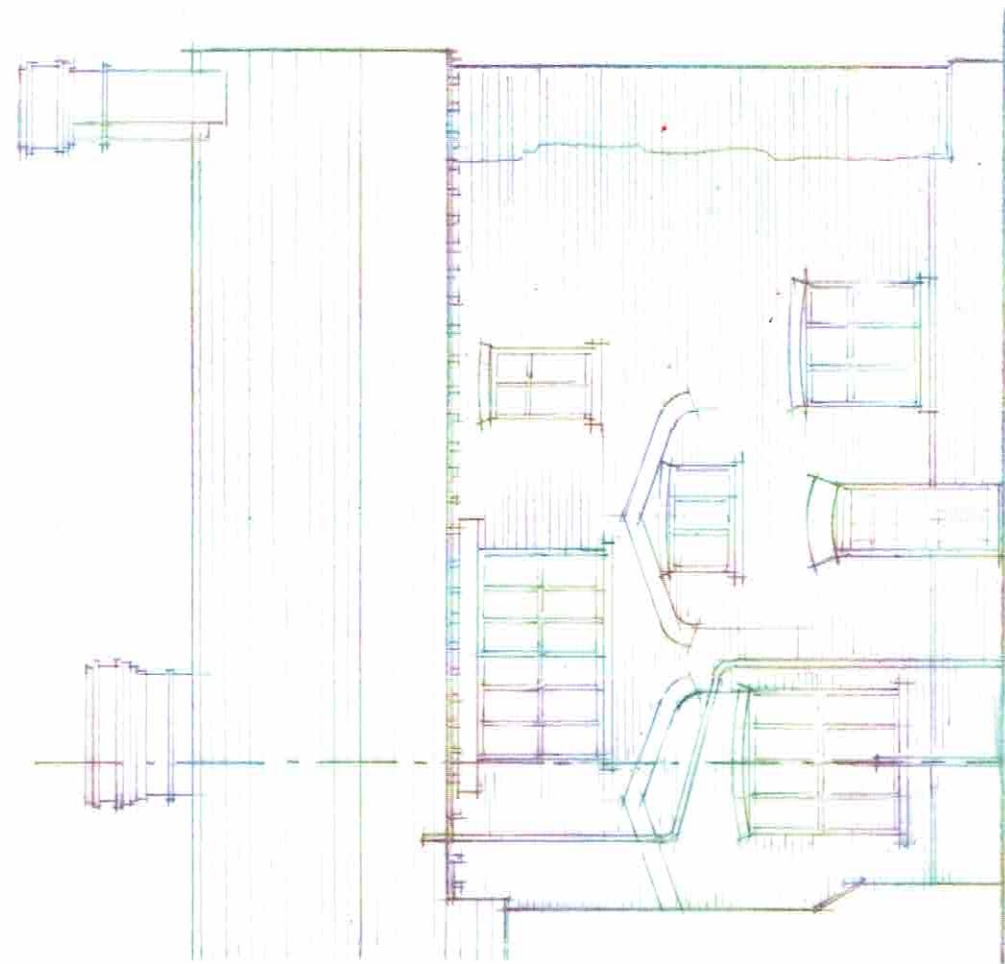

REAR ELEVATION NORTH

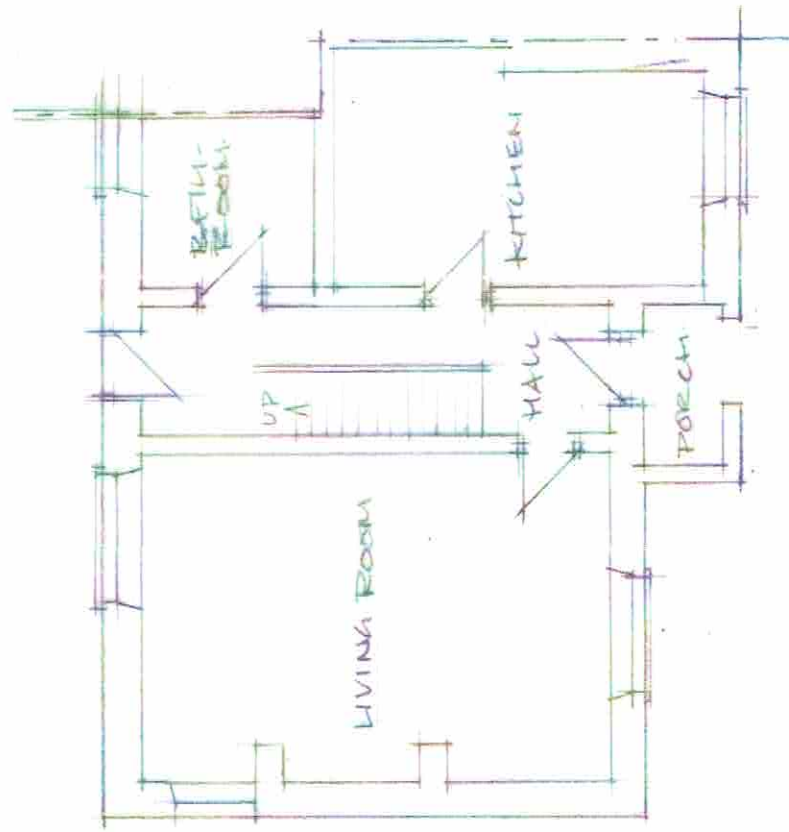

GROUND FLOOR PLAN

PLAN & ELEVATIONS AS EXISTING

MR J WELLS
NEW PLACE FARM
200 ARUNDEL ROAD
ANGLING
WEST SUSSEX
BN16 4ES

DRG NO JW/1018/PA/LBL/02

SCALE 1:100

QUANTRILL DESIGN
19 WEST HAYE ROAD
HAYLING ISLAND
NANTS
PO11 9RN

02392 464268

janquantvill@gmail.com

15 OCTOBER 2018 JEX