




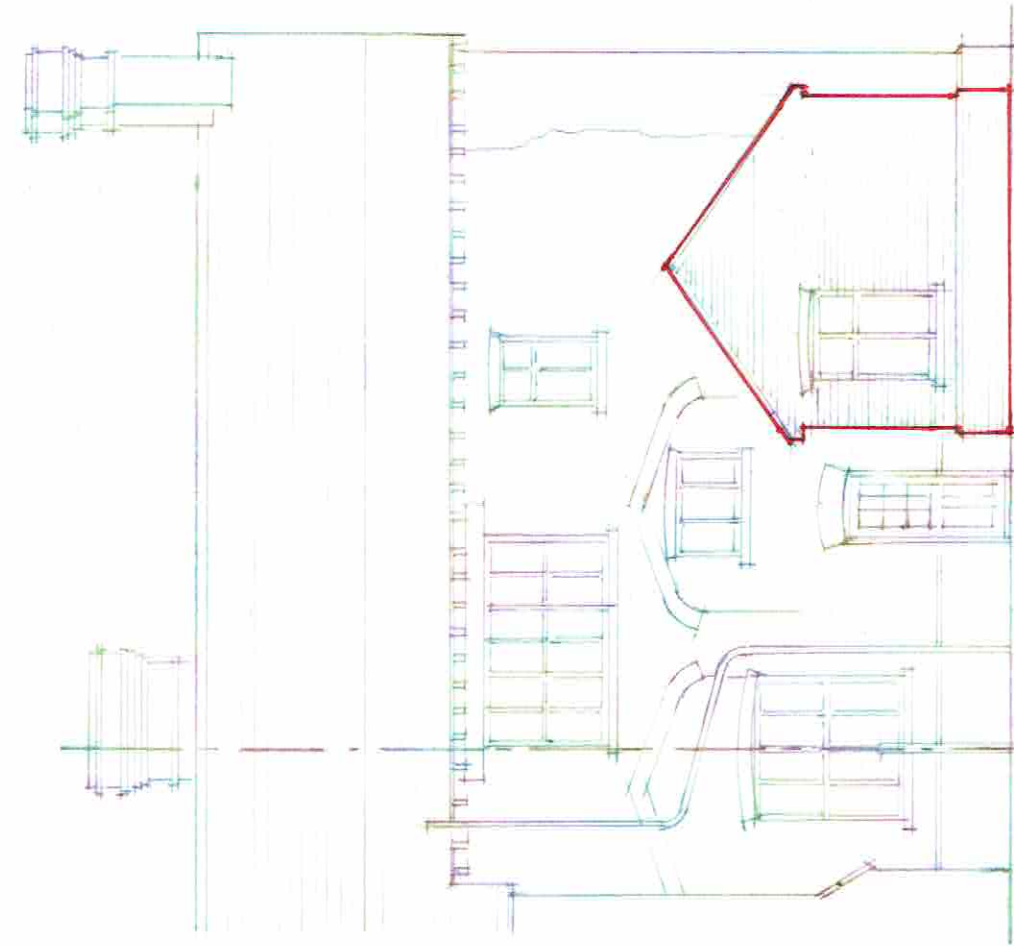


REAR ELEVATION PROPOSED EXTENSION NORTH

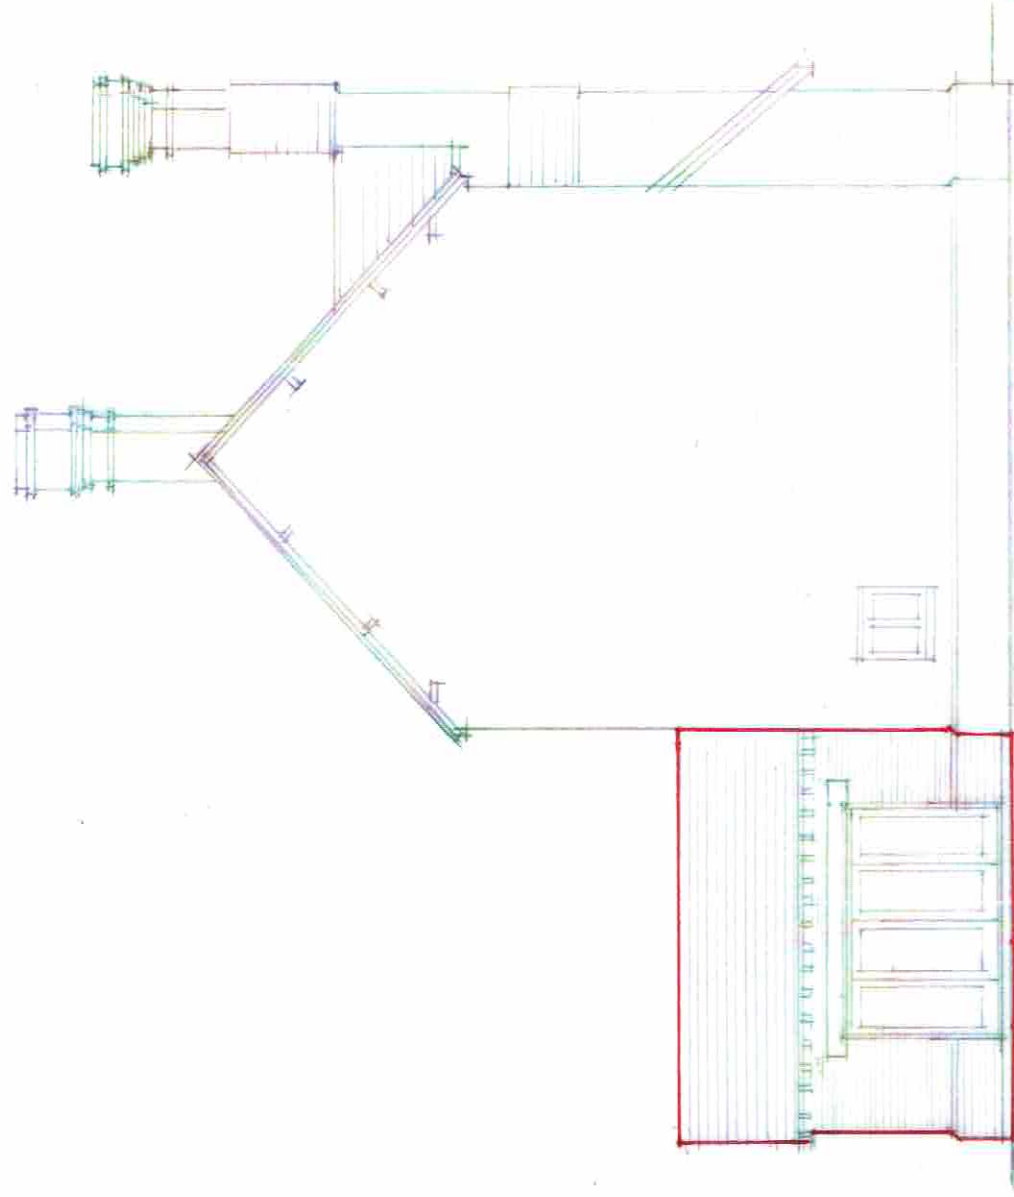

PROPOSED EXTENSION SIDE EXTENSION WEST

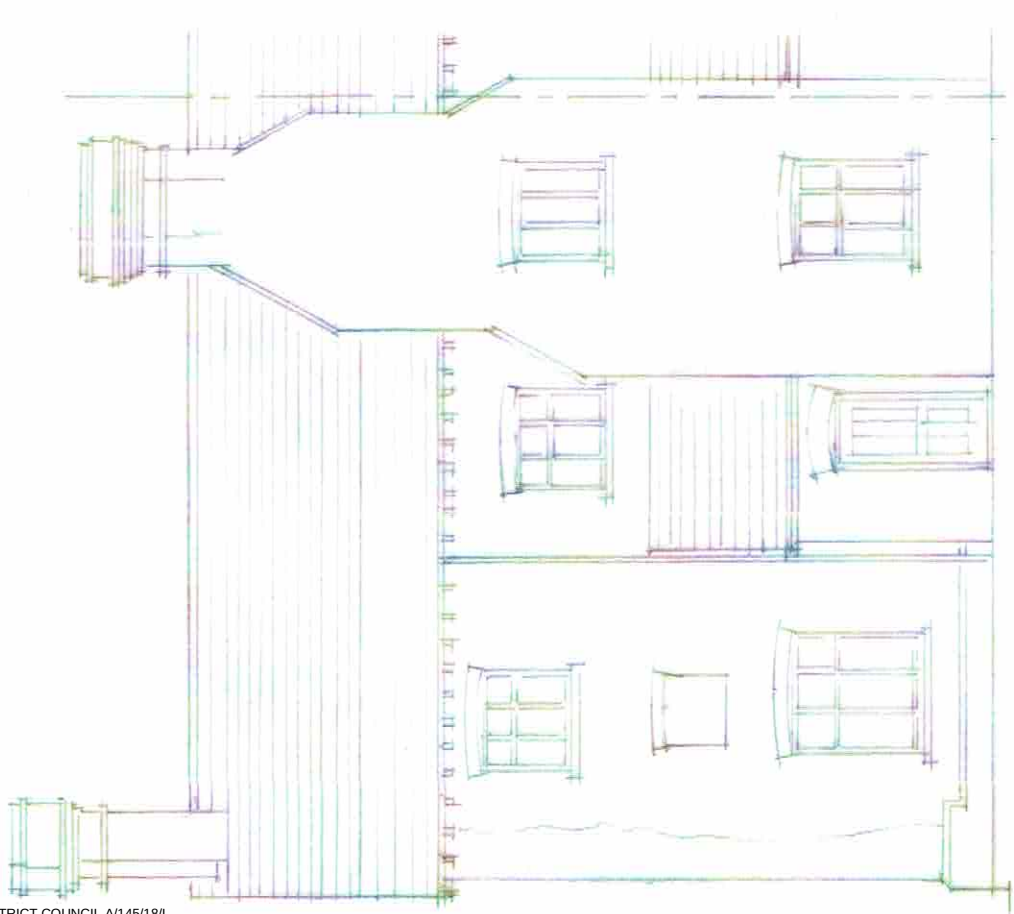

FRONT ELEVATION (UNCHANGED) SOUTH

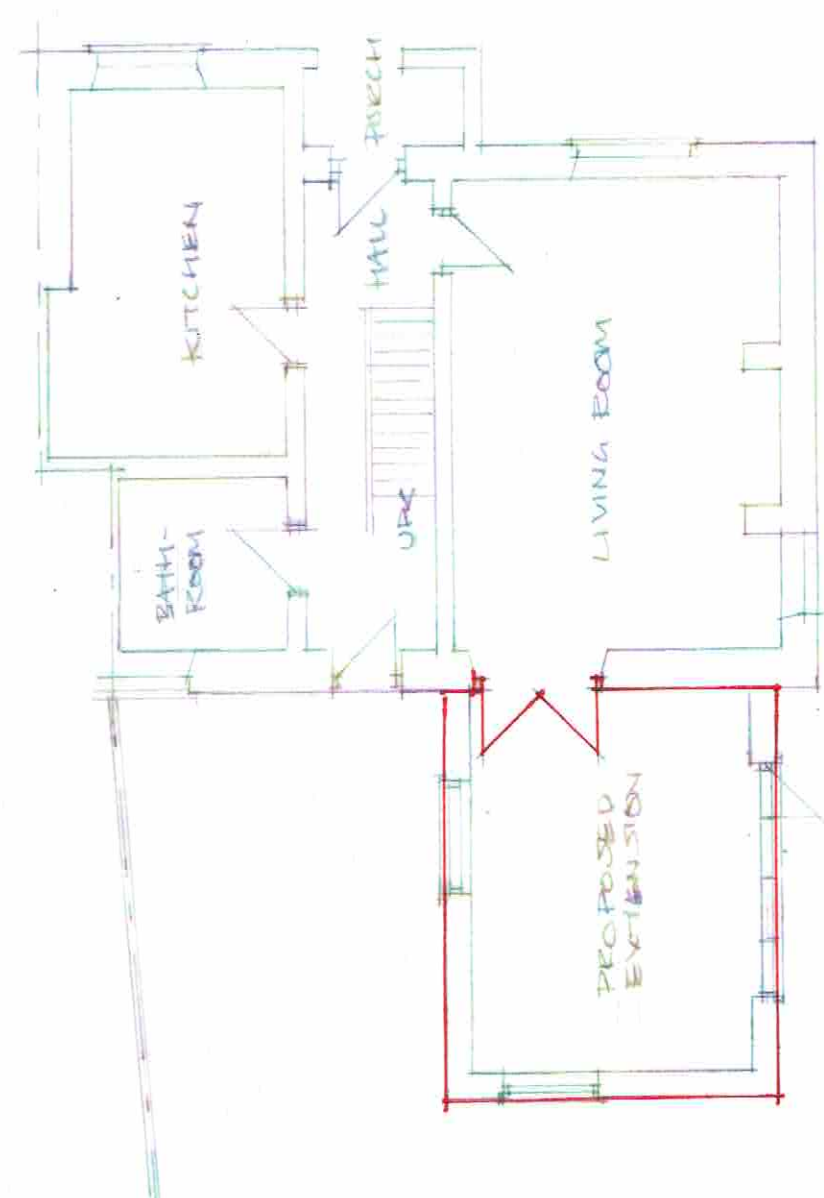

GROUND FLOOR PLAN

PLAN & ELEVATIONS PROPOSED

MR J WELLS
NEW PLACE FARM
200 ARUNDEL ROAD
ANGLING
WEST SUSSEX
BN16 4ES

DRAWN BY JW/1018/PA/LBC/03

SCALE 1:100

QUANTRELL DESIGN
10 WEST HAYE ROAD
HAILING ISLAND
HANTS
PO11 9RN

02392 464268

janquatrill@gmail.com

15 OCTOBER 2012 JR