


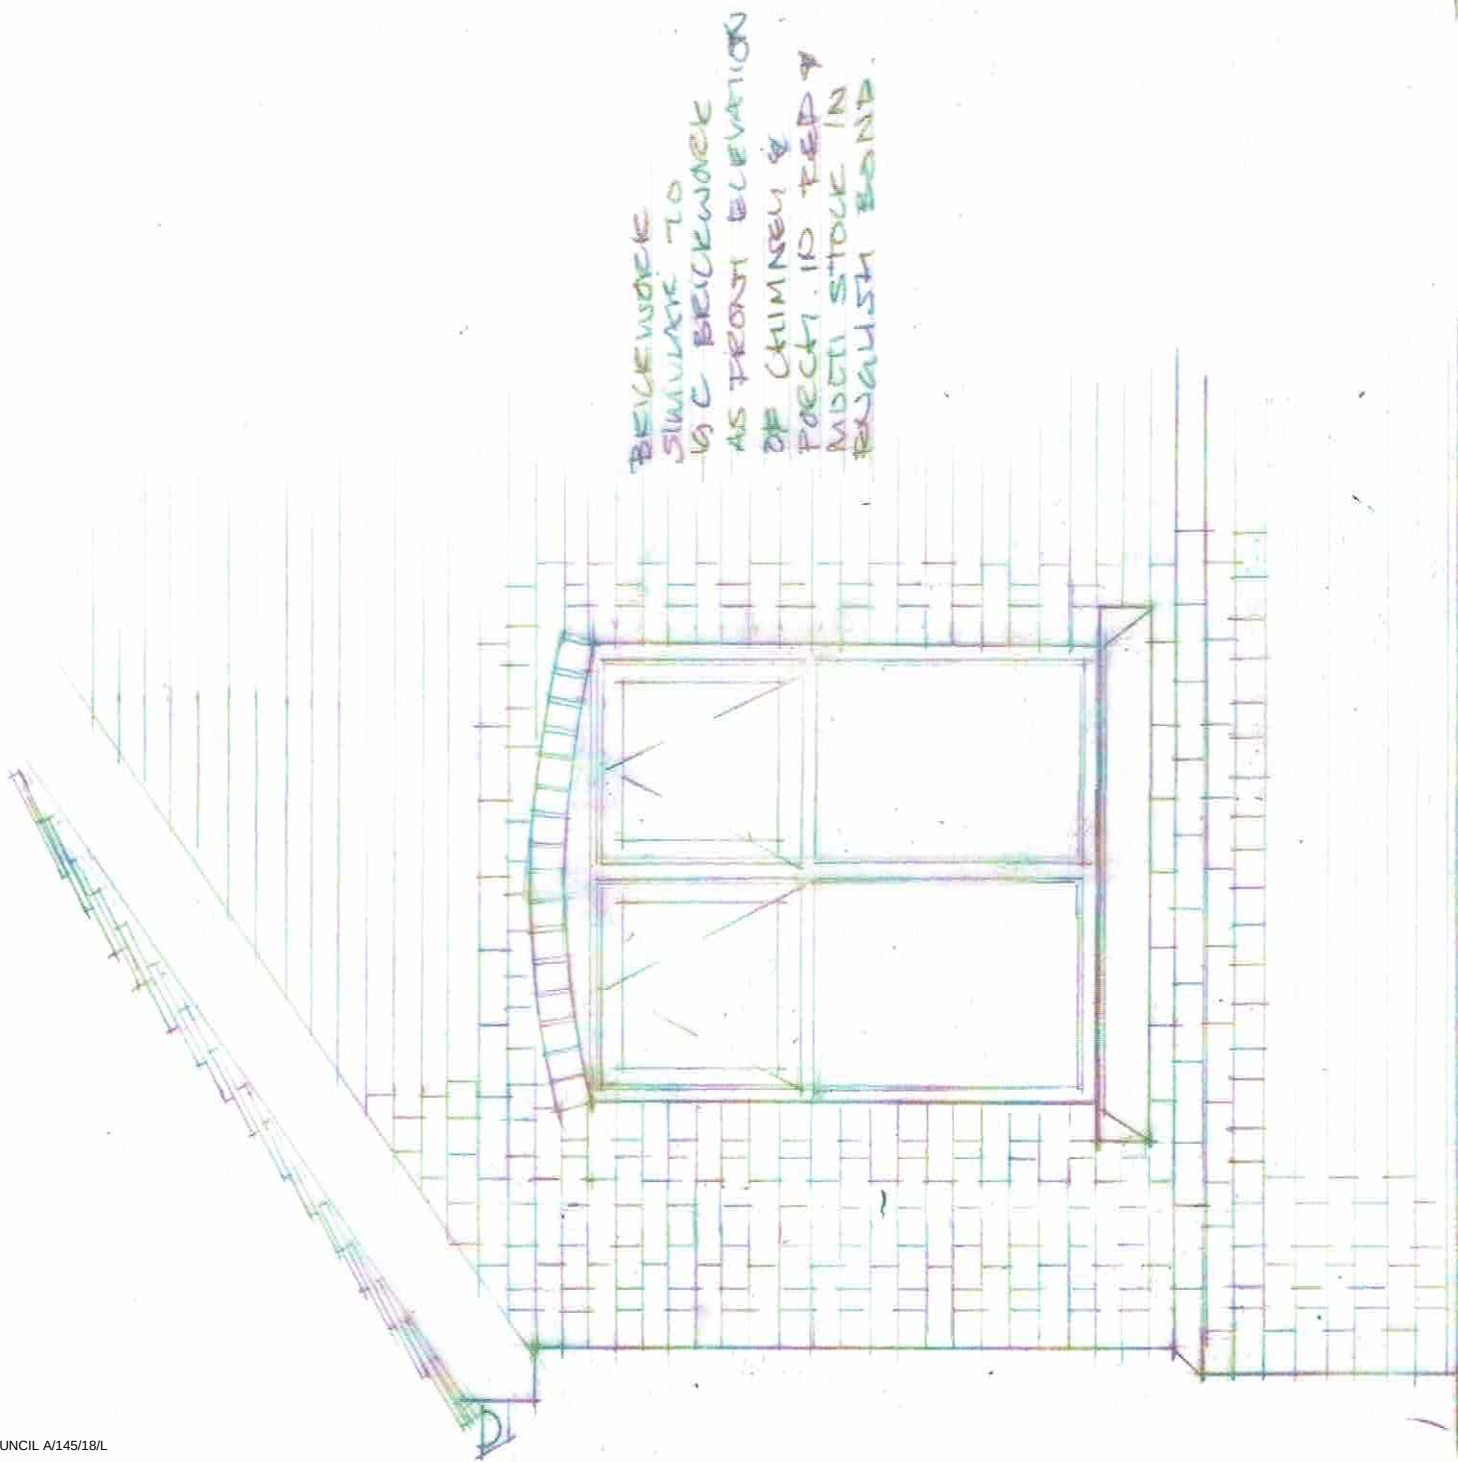

PROPOSED EXTENSION CORNER & WINDOW
REAR ELEVATION (NORTH)

QUANTEILL DESIGN
19 WEST HAYE ROAD
HAYLING ISLAND
PO11 0RN


02392 464268

janquanteill@gmail.com

28 OCTOBER 2018

SCALE 1:20

JQ

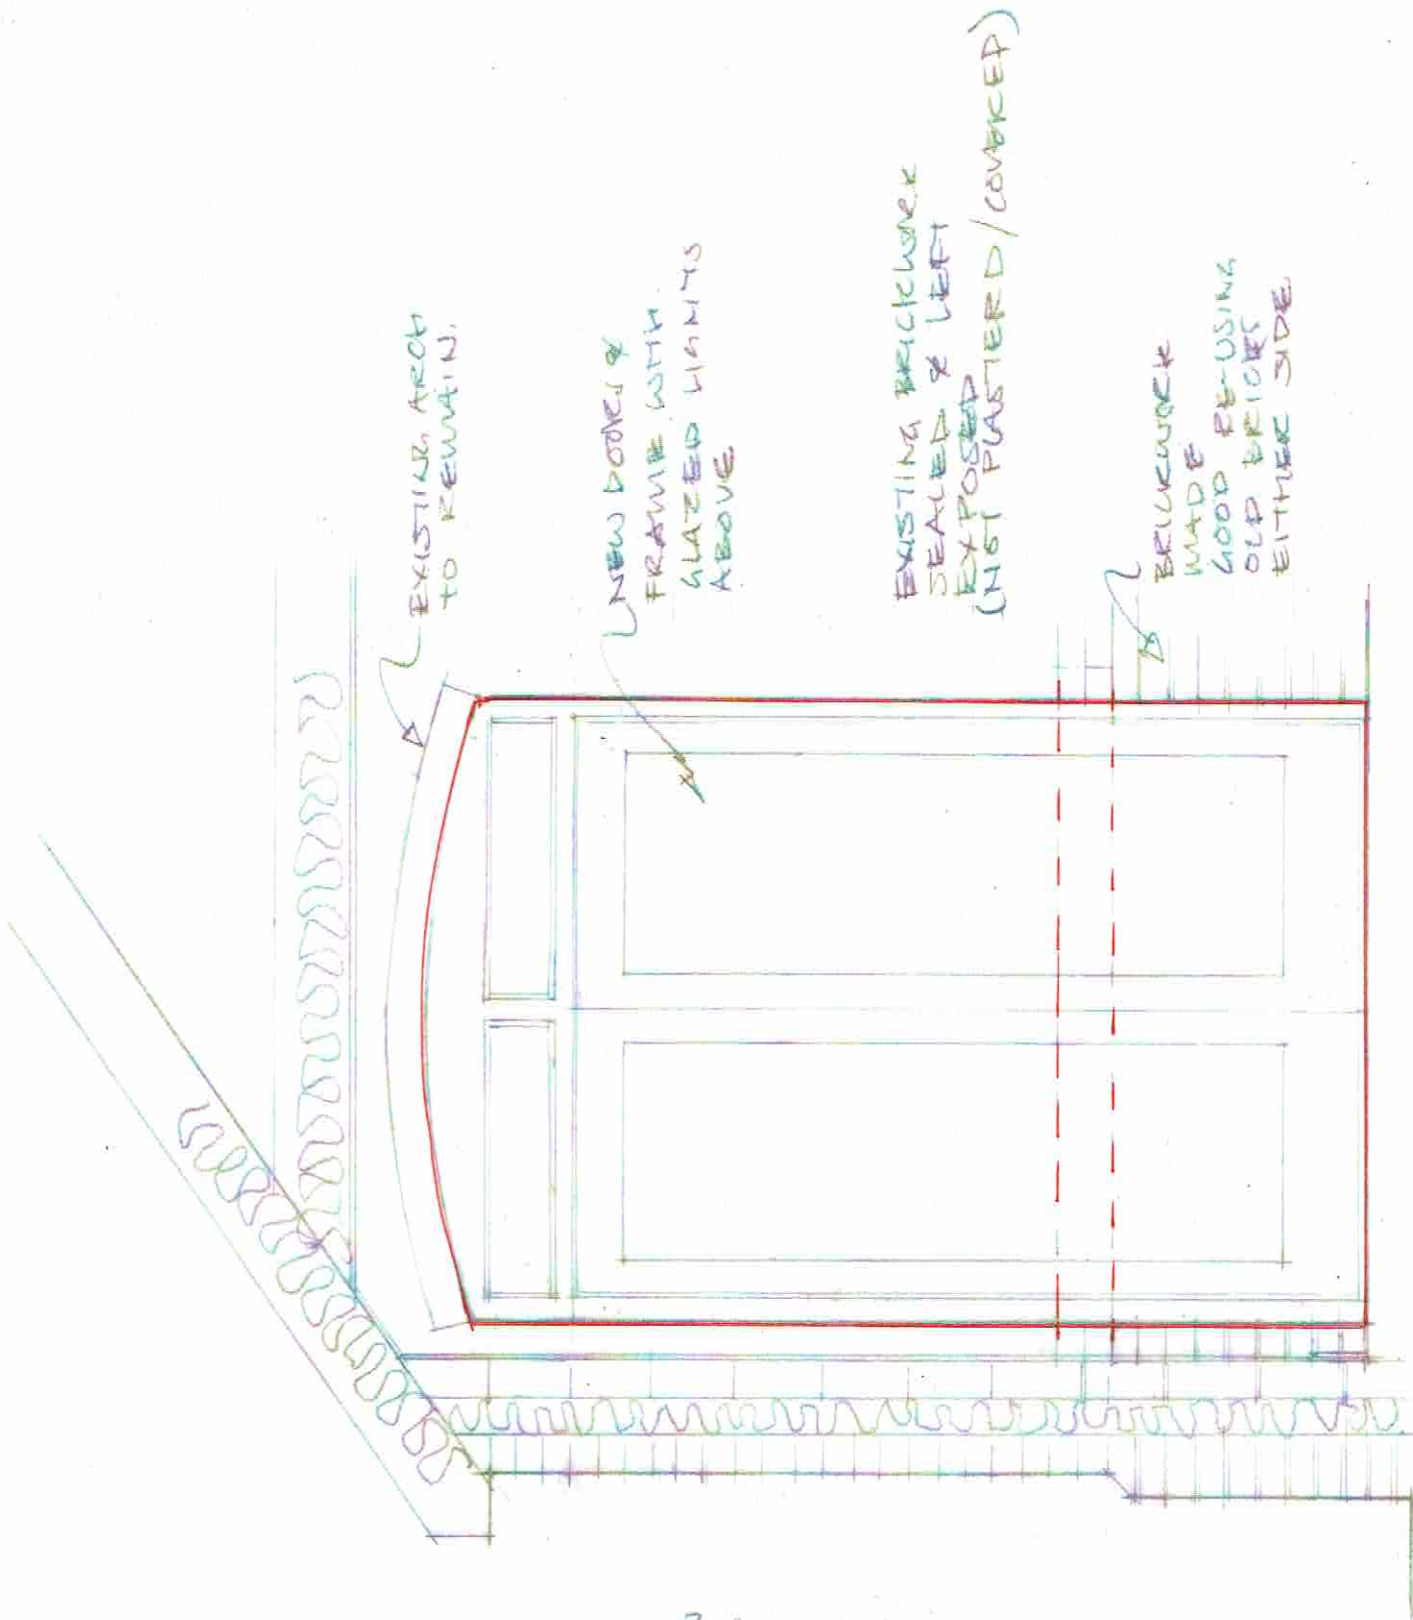

PROPOSED INTERNAL DOOR
EXISTING WINDOW, SILL & BRICKWORK REMOVED
TO MAKE NEW DOOR OPENING

EXTENSION DESIGN DETAILS

MR J. WELLS
NEW PLACE FARM
200 ARUNDEL ROAD
ANGMERING
BN16 4ES

DEA NO JW/1018/D/05