





South Elevation

Proposed Street Elevation (1:100)

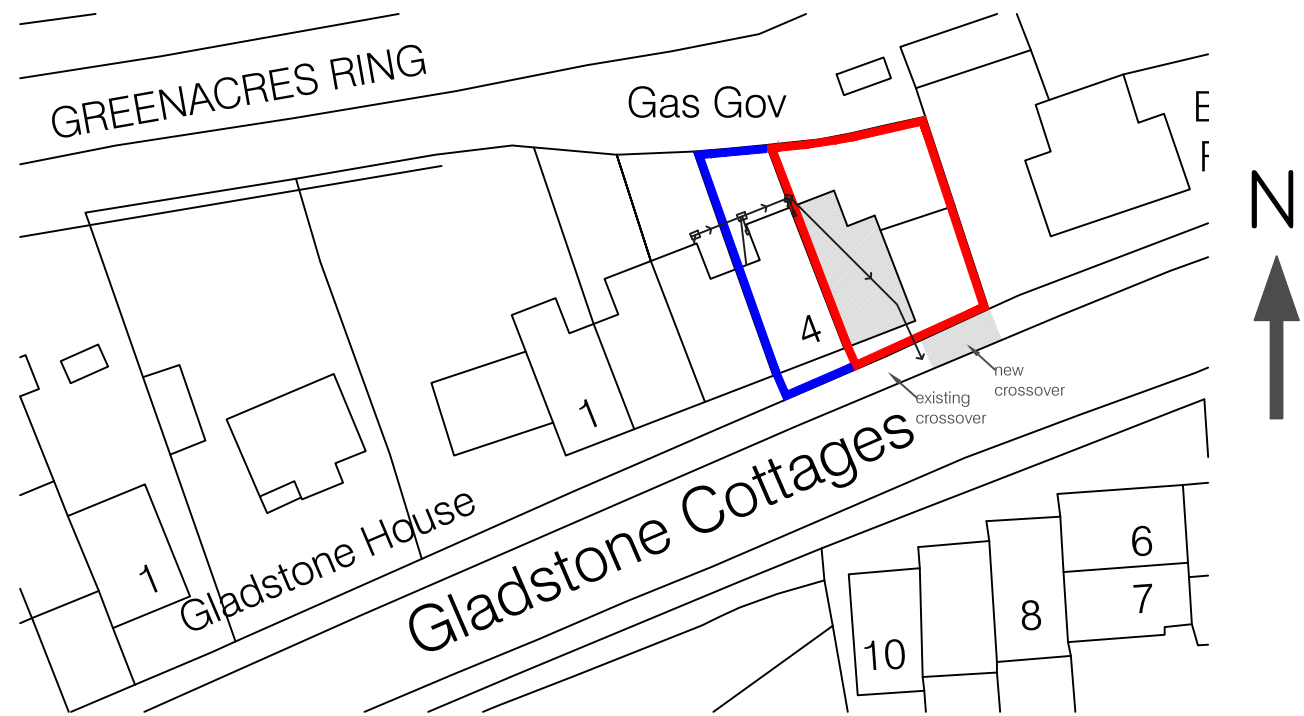


Site Block Plan 1:500

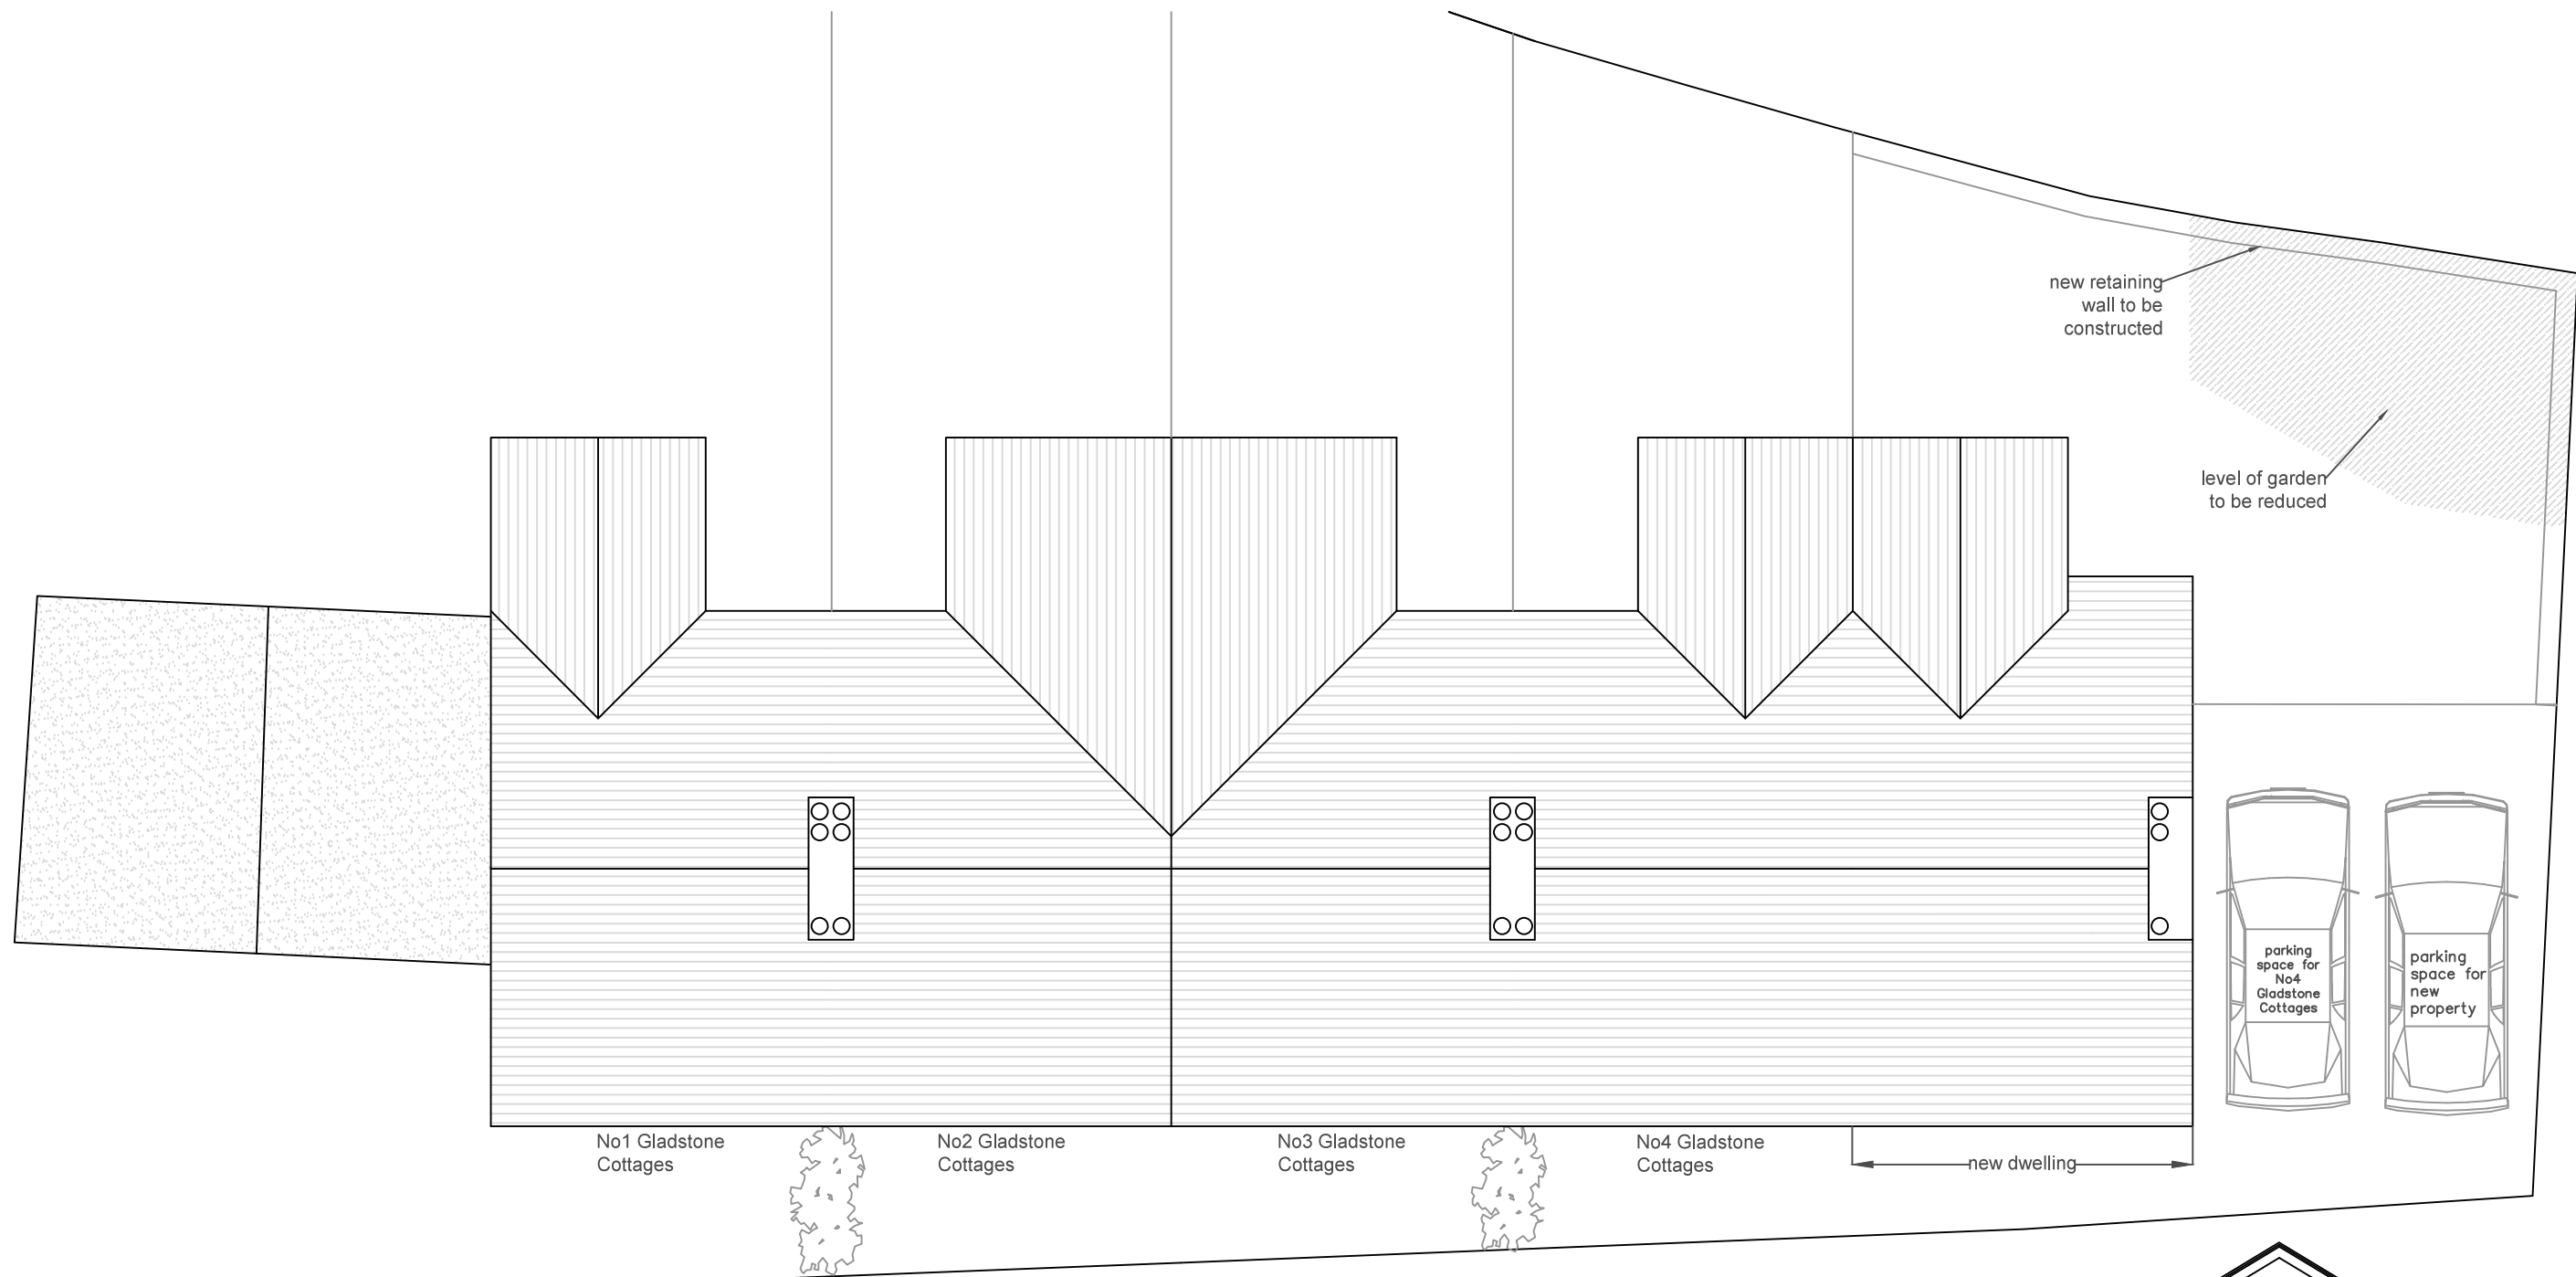


Roof Plan

Proposed Site Plan (1:100)

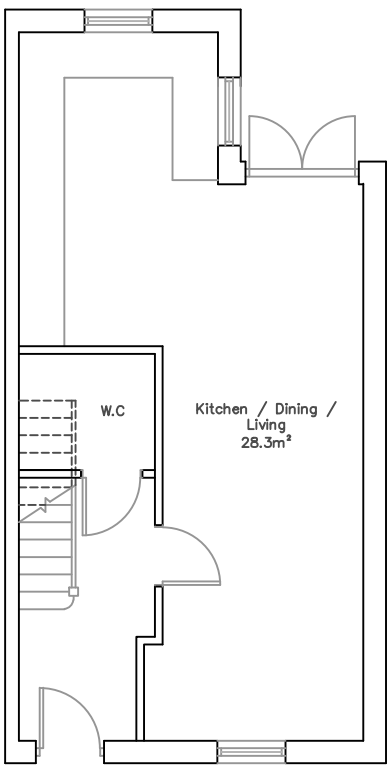


Ground Floor Plan

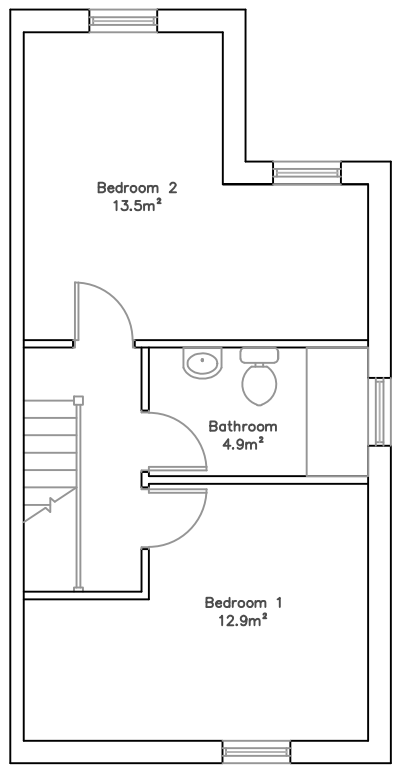

First Floor Plan

Plans and Elevations 1:100

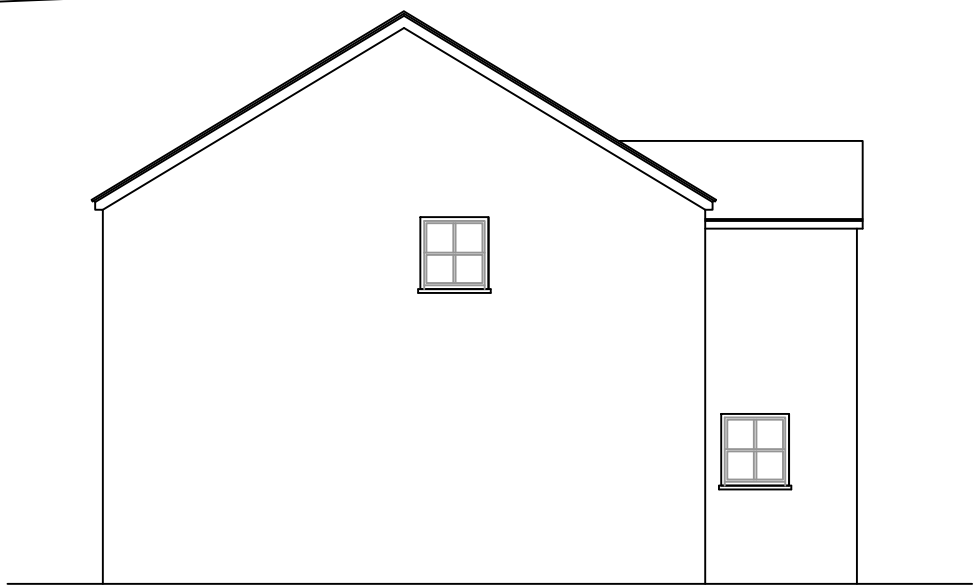

East Elevation



North Elevation

Revisions		
Rev	Description	By
e	Additional Information Added	LW
d	Elevations Added	LW
c	Additional Information	LW
b	Revisions to Layout	LW
a	Revised Scheme	LW
All dimensions to be checked on site prior to commencement of work, except for planning purposes. This drawing is the copyright of Inspired Design Studio Ltd. and may not be copied, altered or reproduced in any way without written authority.		
Client: Mr J Moss		
Project Address: 4 Gladstone Cottages Angmering West Sussex		
Drawing Title: Sketch scheme proposed elevation, roof plan and site location		
Drawing Number: 905.01.e		
Scale: As stated printed @ A2		
Date: 27.02.14		