


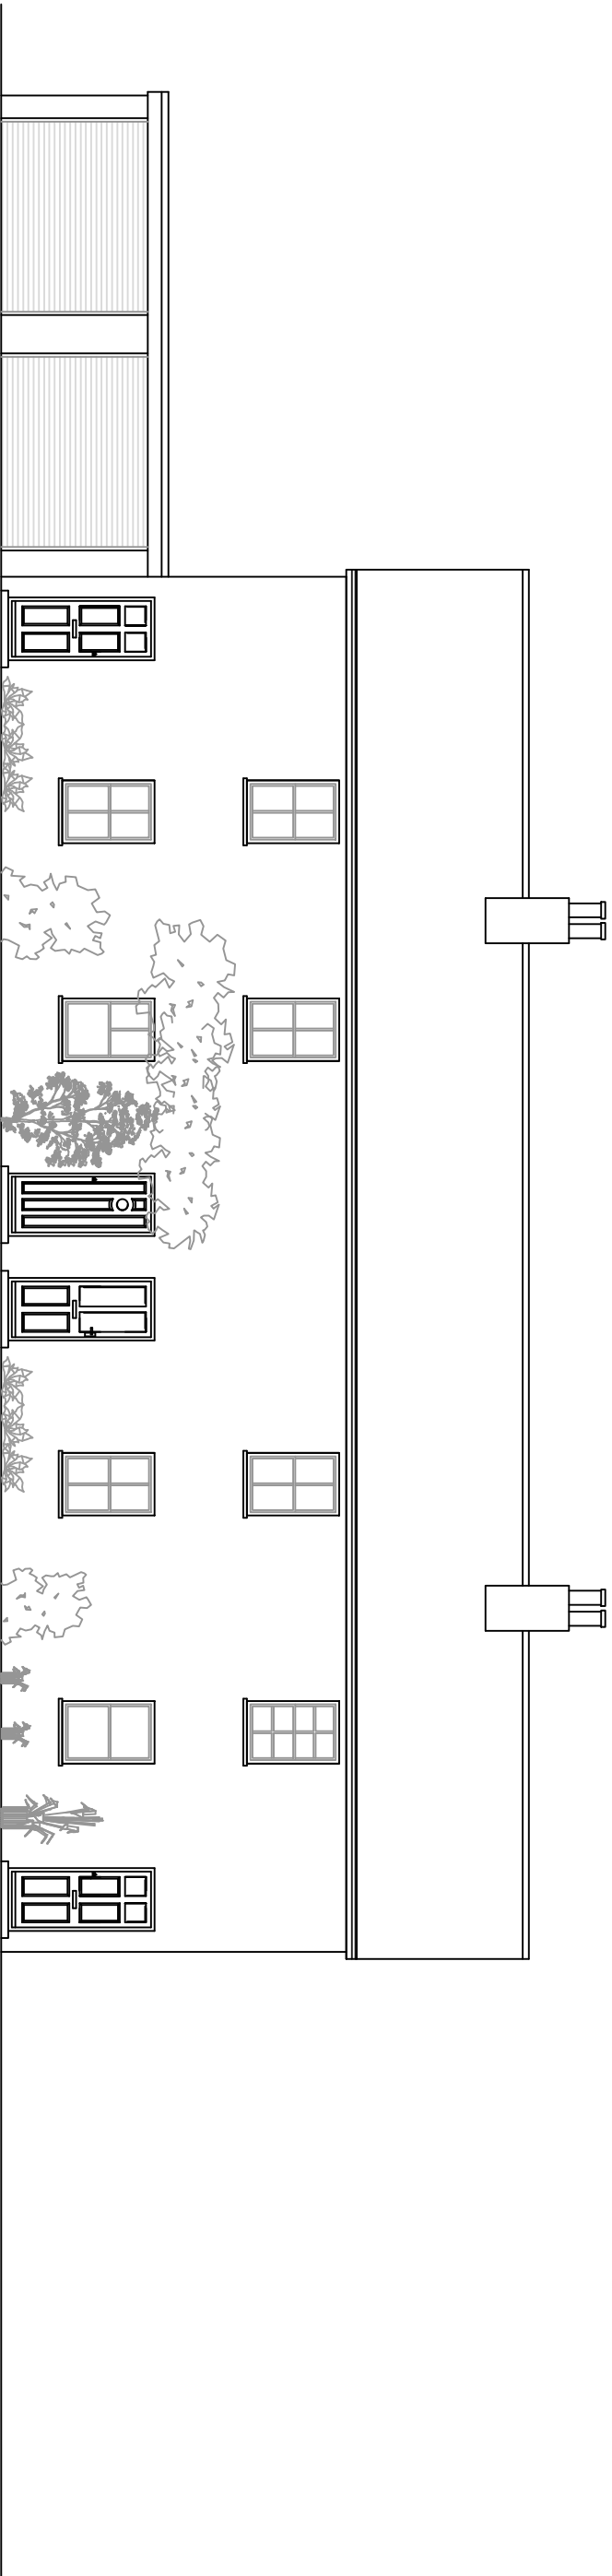

South Elevation

Elevations (1:100)



ES RING

Gas Gov

Banky
Field

6.1

4

Approximate location
of existing drainage
run

stone House

Gladstone Cottages

1

10


8

7

6

5

4

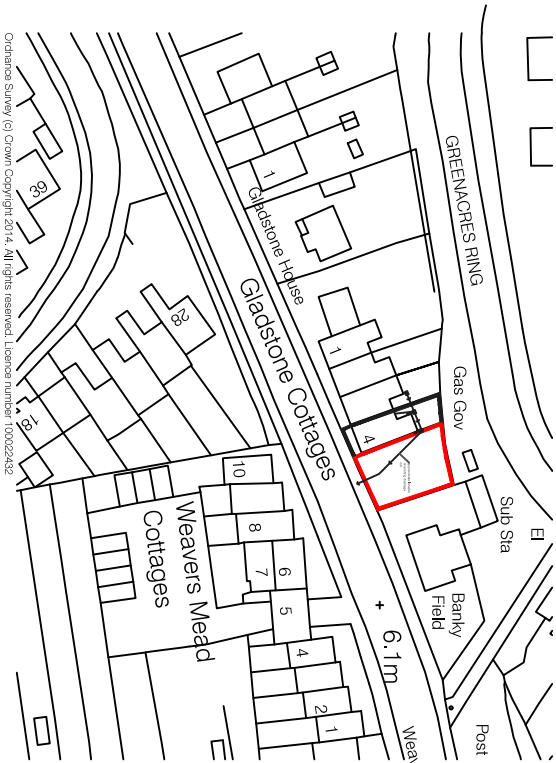

Ordnance Survey (c) Crown Copyright 2014. All rights reserved. Licence number: 100020262

Existing Site Location Plan (1:1250)

Revisions	
Rev	Description
	By
a	Additional Information Added
	LW
All dimensions to be checked on the drawing to ensure consistency of all elements for planning purposes. This drawing is the copyright of Inspired Design Studio Ltd. and may not be copied, altered or reproduced in any way without written authority.	
Client: Mr. J Moss	
Project Address: 4 Gladstone Cottages Water Lane Angmering	
Drawing Title: Existing Elevation, Site Location Plan & Site Block Plan	
Drawing Number: 905.00.A	
Scale: As stated printed @ A1	
Date: 20.10.2014	

Existing Site Block Plan (1:200)