





South Elevation

Proposed Street Elevation (1:100)

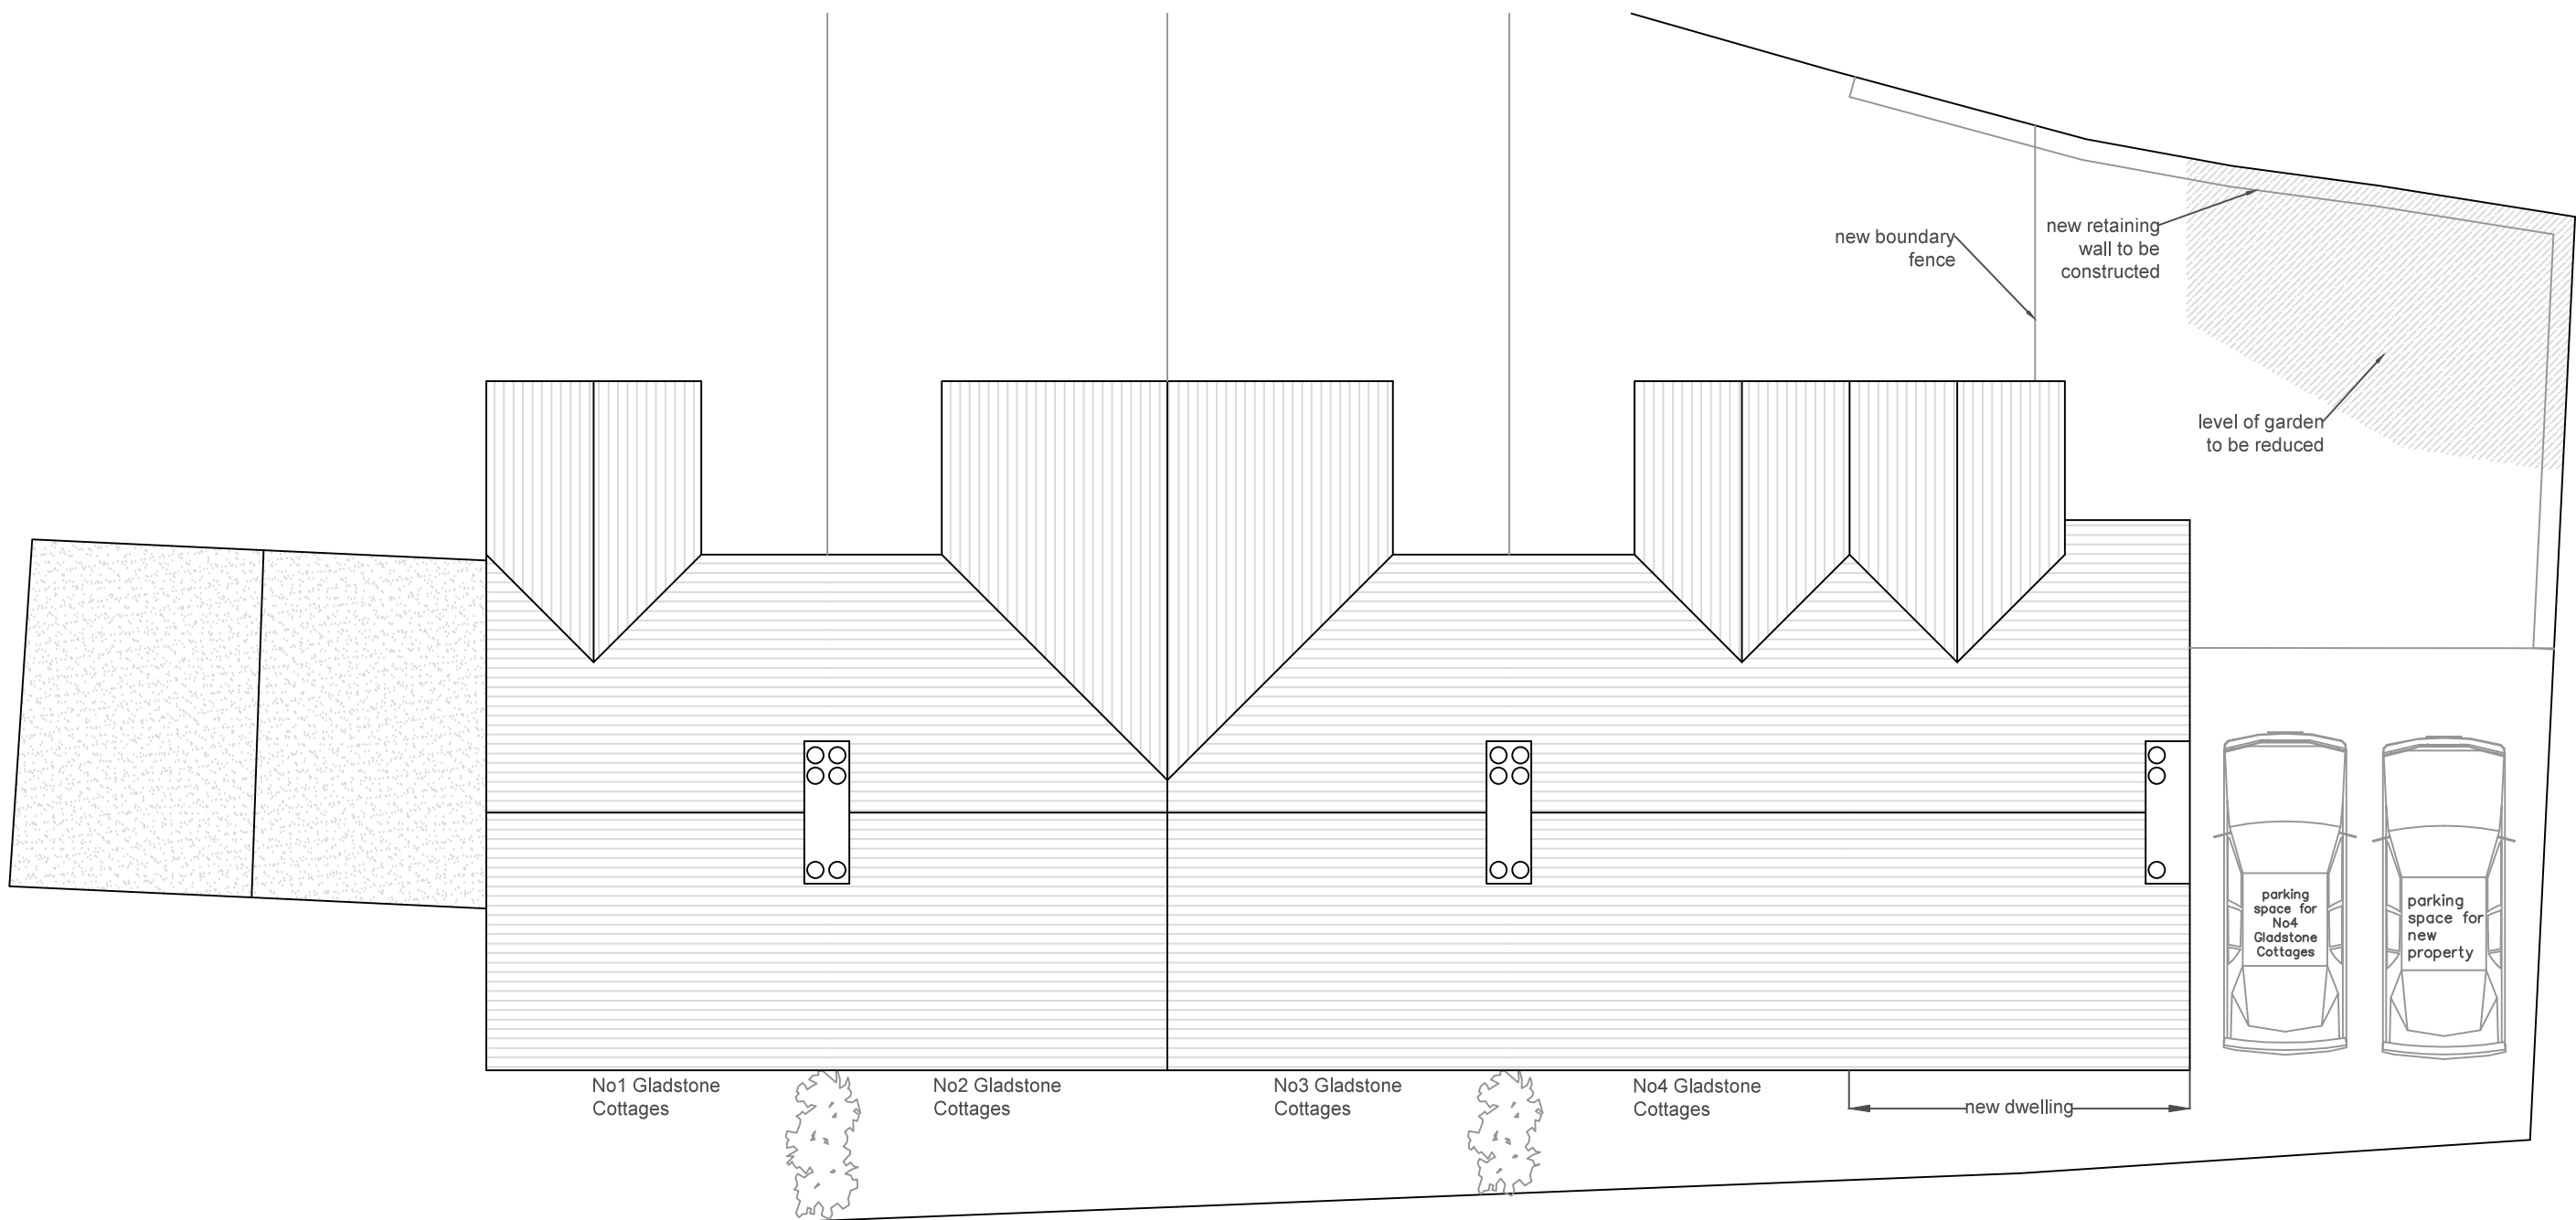


Roof Plan


Proposed Site Plan (1:100)

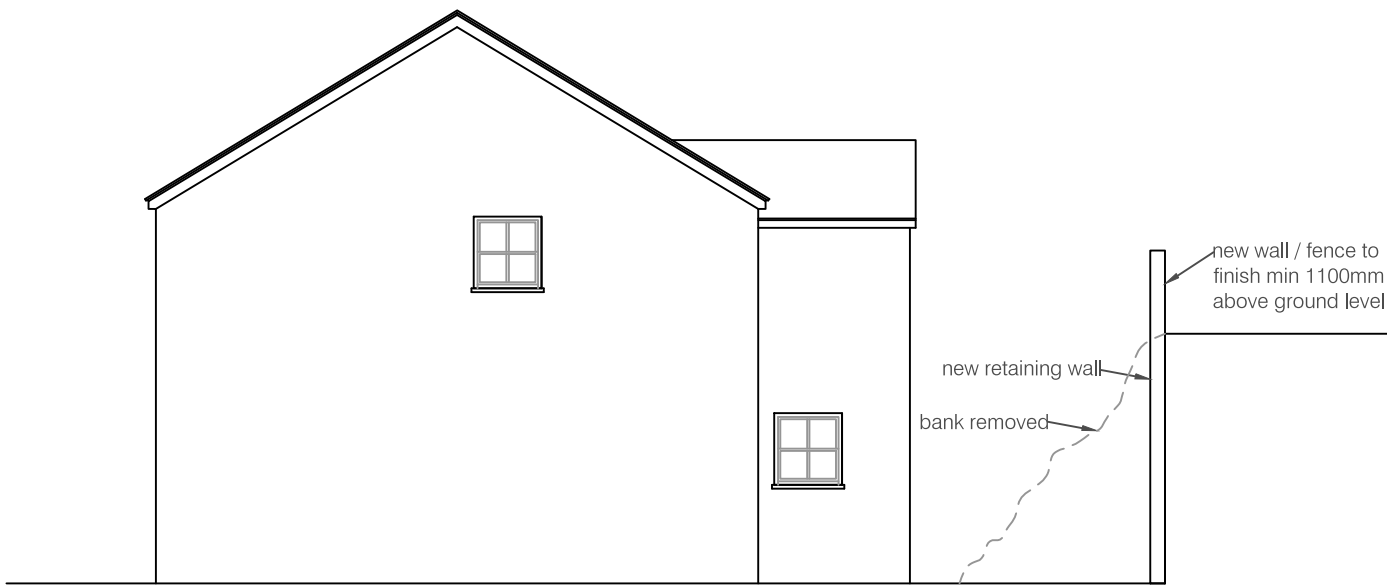


East Elevation

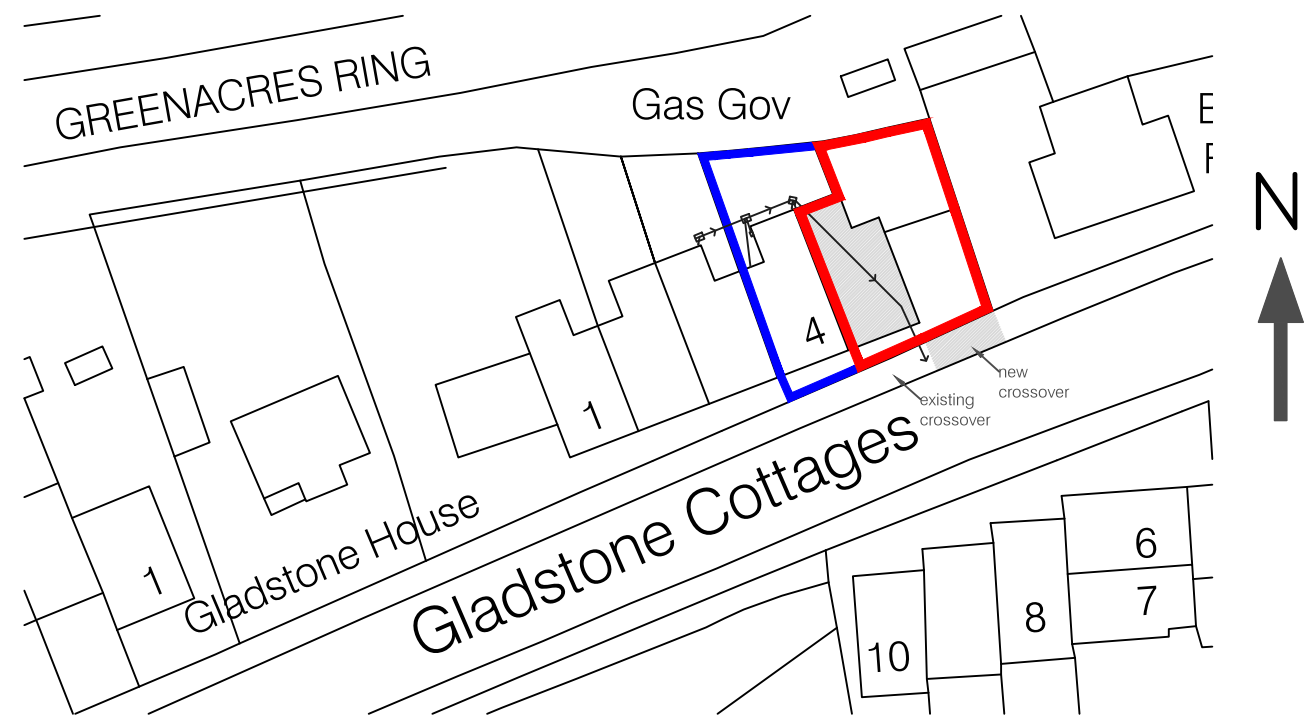

Site Block Plan 1:500

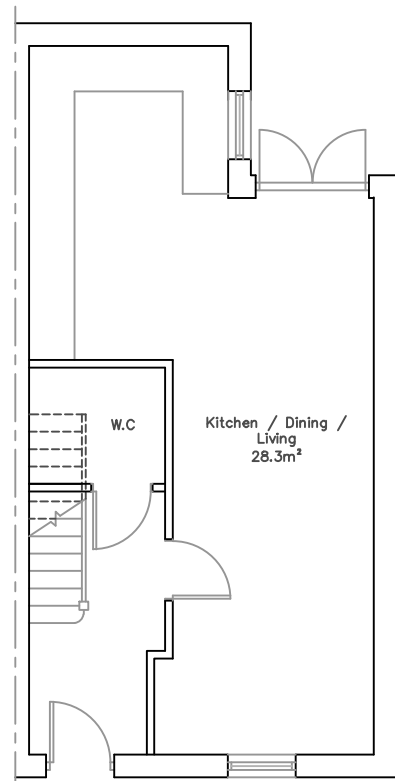

Ground Floor Plan

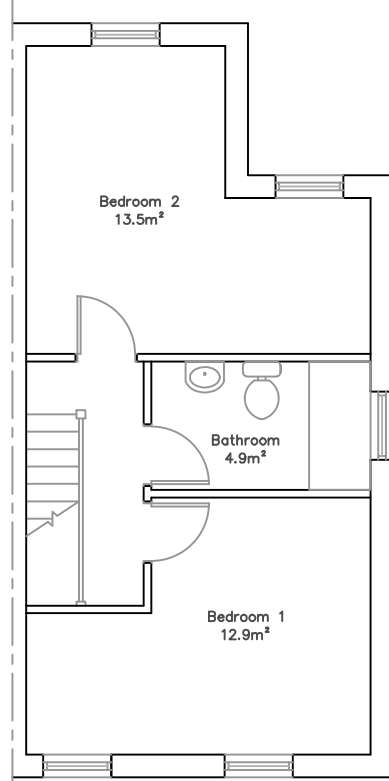

First Floor Plan

Plans and Elevations 1:100



North Elevation

Revisions		
Rev	Description	By
g	Planning Amendments	LW
f	Additional Information Added	LW
e	Additional Information Added	LW
d	Elevations Added	LW
c	Additional Information	LW
b	Revisions to Layout	LW
a	Revised Scheme	LW
All dimensions to be checked on site prior to commencement of work, except for planning purposes. This drawing is the copyright of Inspired Design Studio Ltd. and may not be copied, altered or reproduced in any way without written authority.		
Client: Mr J Moss		
Project Address: 4 Gladstone Cottages Angmering West Sussex		
Drawing Title: Sketch scheme proposed elevation, roof plan and site location		
Drawing Number: 905.01.g		
Scale: As stated printed @ A2		
Date: 27.02.14		