


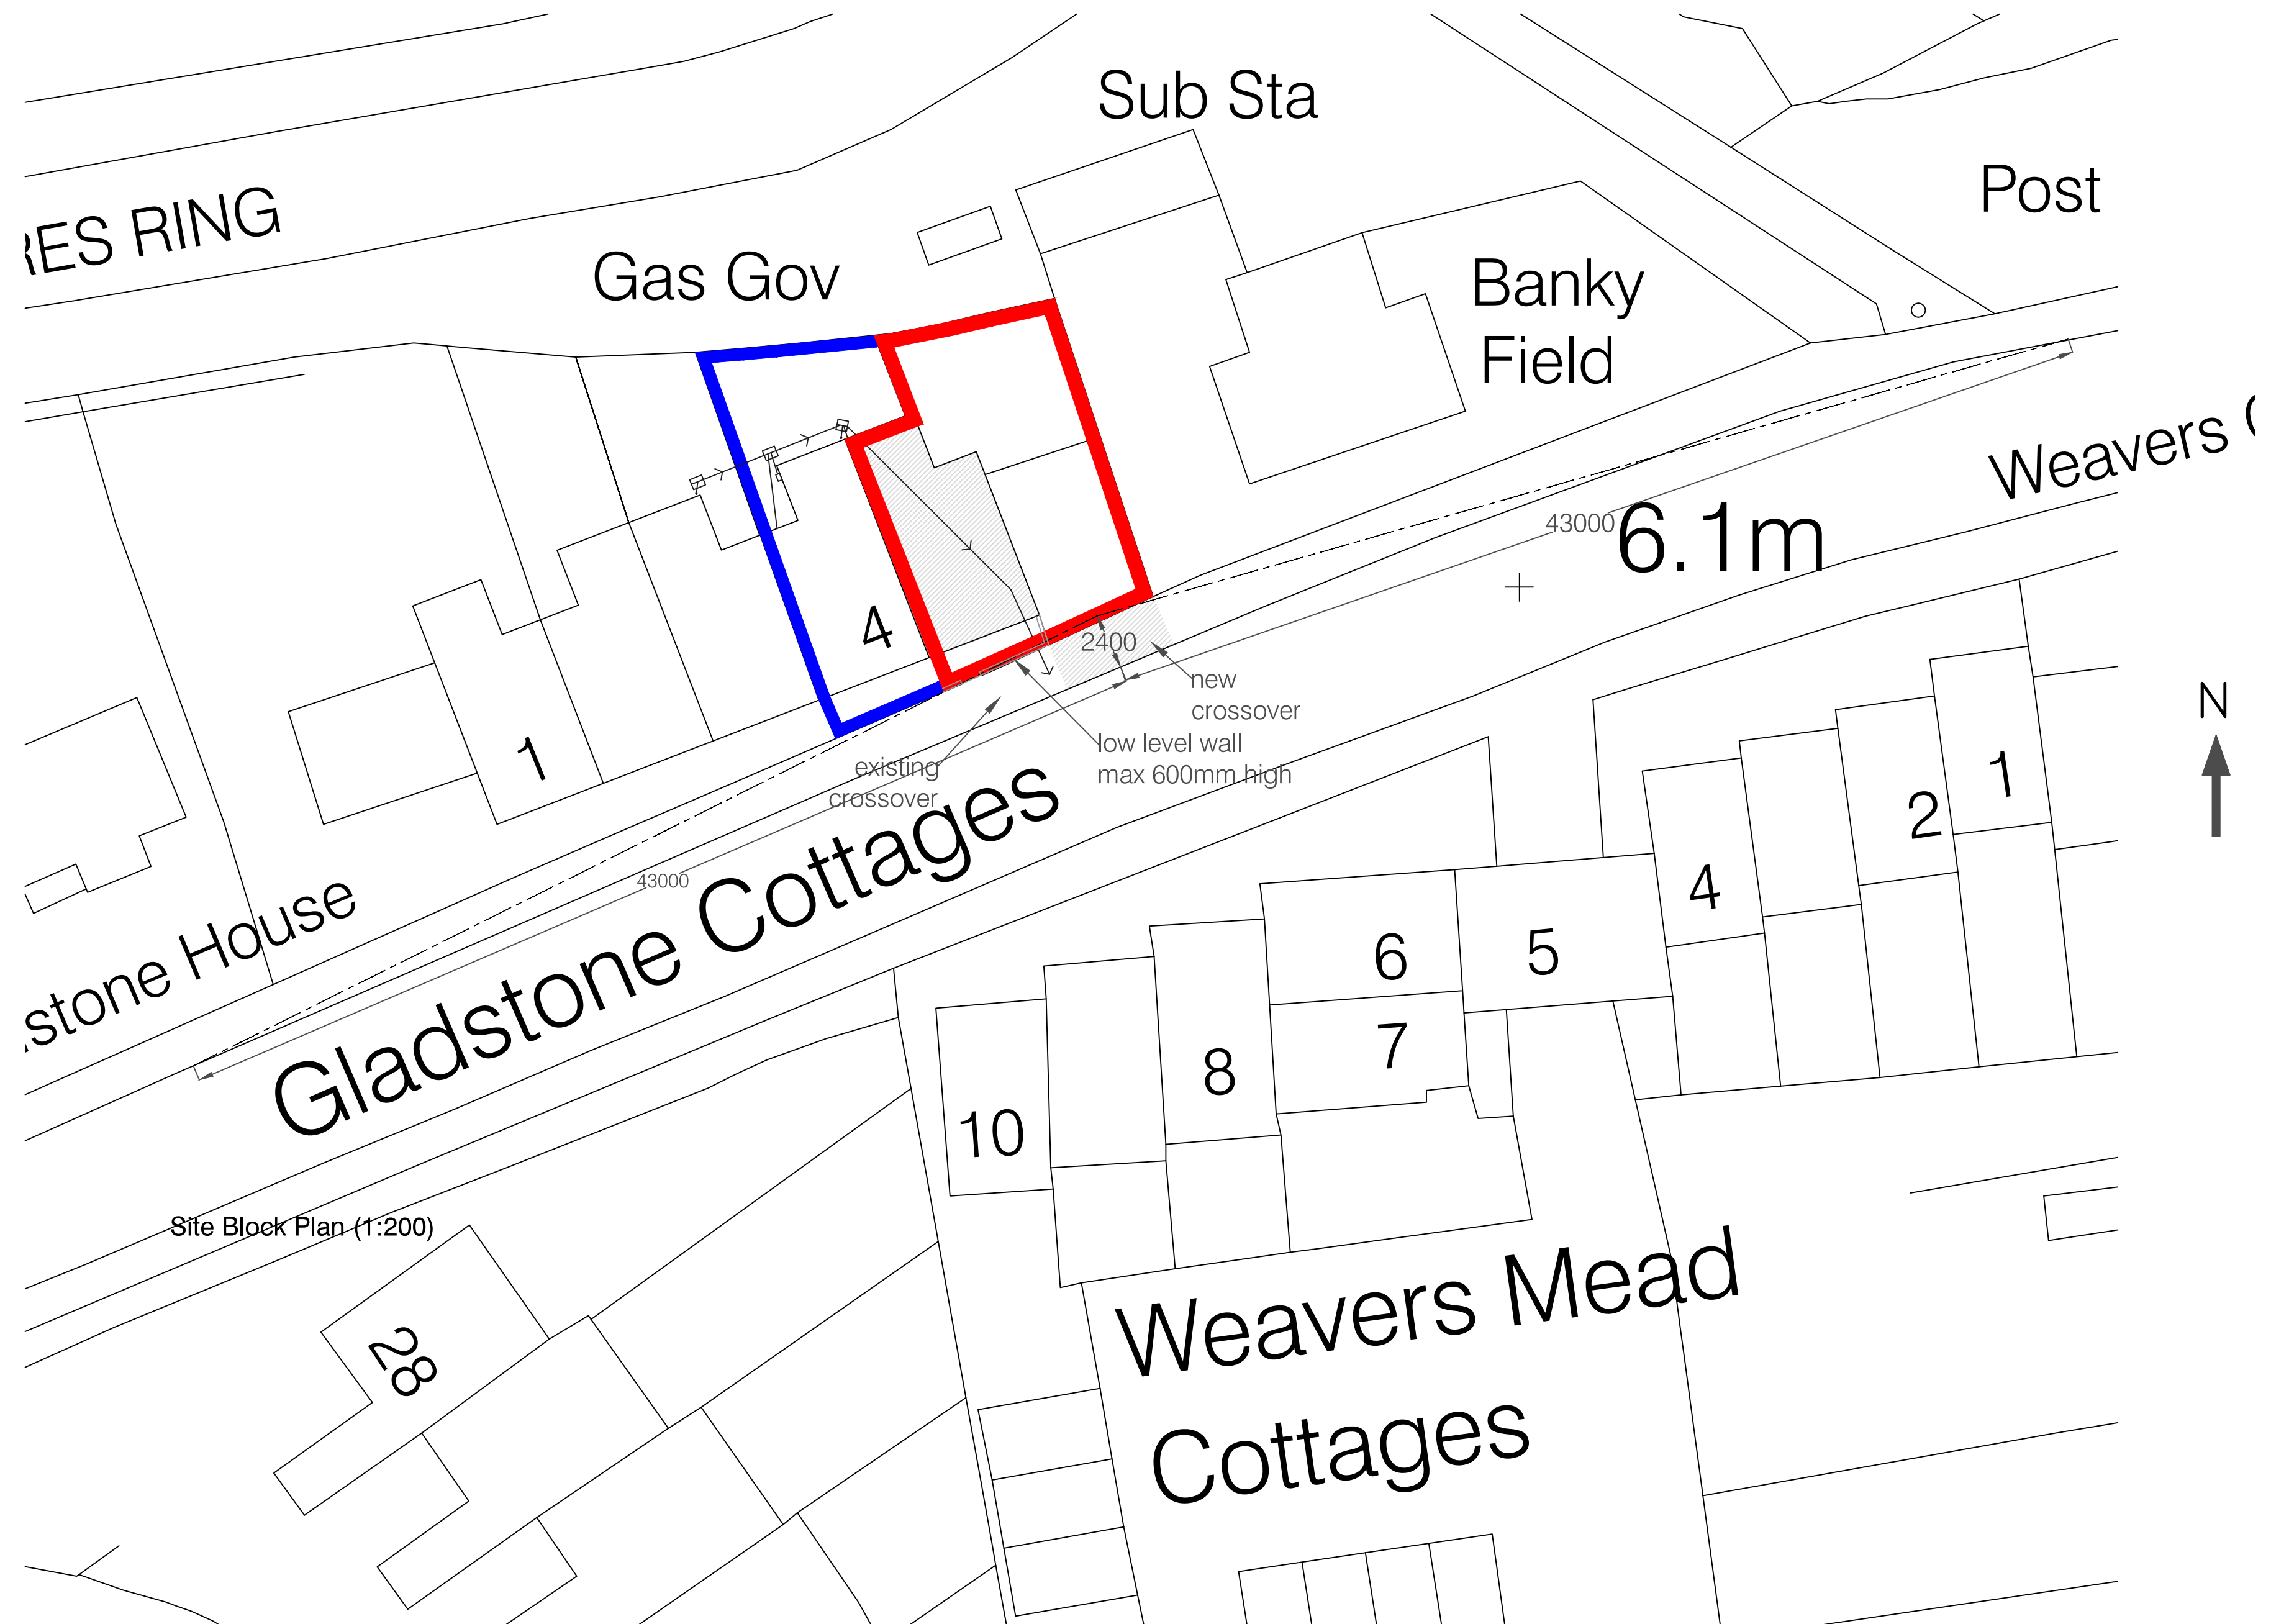

~~Site Block Plan (1:200)~~

Site Block Plan (1:200)

Revisions		
Rev	Description	By
All dimensions to be checked on site prior to commencement of work, except for planning purposes. This drawing is the copyright of Inspired Design Studio Ltd. and may not be copied, altered or reproduced in any way without written authority.		
Client: Mr J Moss		
Project Address: 4 Gladstone Cottages Angmering West Sussex		
Drawing Title: Site Plan indicating visibility splays		
Drawing Number: 905.02		
Scale: As stated printed @ A2		
Date: 18.02.2019		