


REV.	DATE	DRN.	CHK.	NOTES
.	-	-	-	-

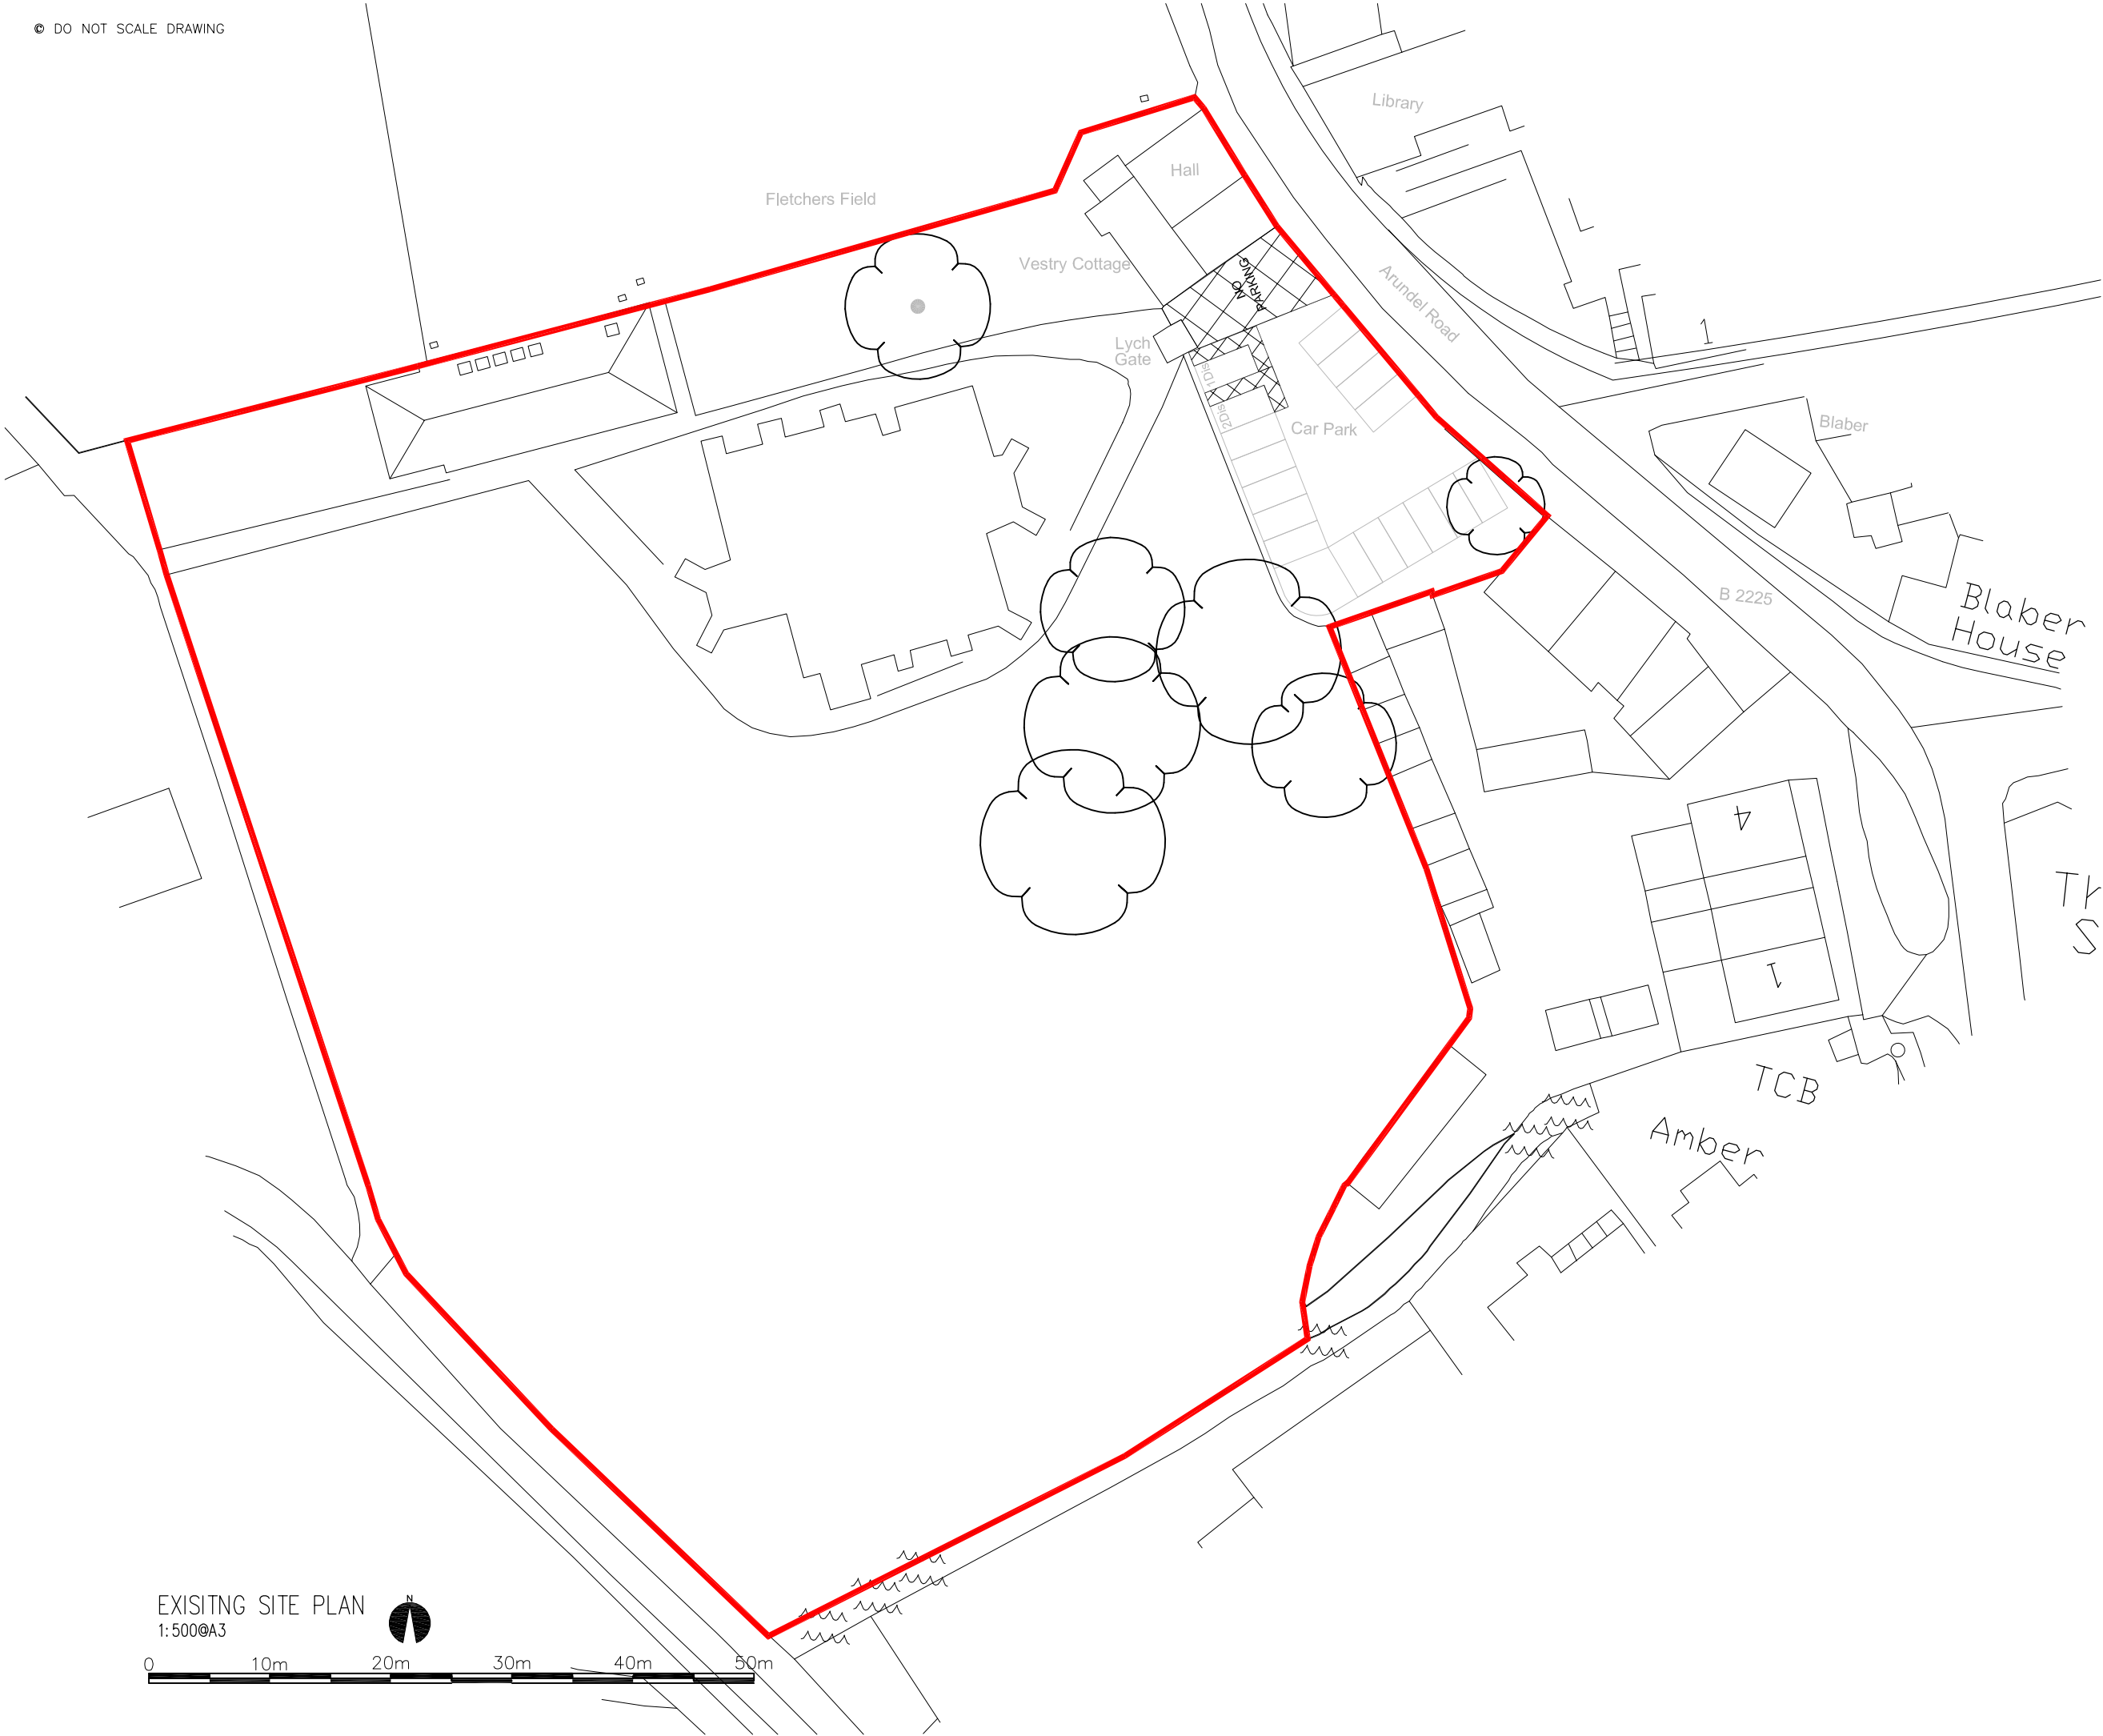

chartered architects
and planning consultants

Lee Evans Partnership LLP,
Canterbury: St Johns Lane, Canterbury, Kent, CT1 2QD Tel: 01227 784444
London: 175-185 Gray's Inn Road, London Tel: 0207 812 0640
email: architect@lee-evans.co.uk website: www.lee-evans.co.uk fax: 01227 819102

PROJECT
St Margaret's Church, Angmering : Church Hall Refurbishment

CLIENT
St Margaret's Church Angmering

DATE
19/06/17

DRAWING TITLE
Existing Site Plan

DRN + CHK
JW JW

ISSUE STATUS

SCALE
1:200 @ A3

DRAWING NUMBER
08021-PL (00) 002

REVISION
B