



REV	DATE	DRN	CDL	NOTES

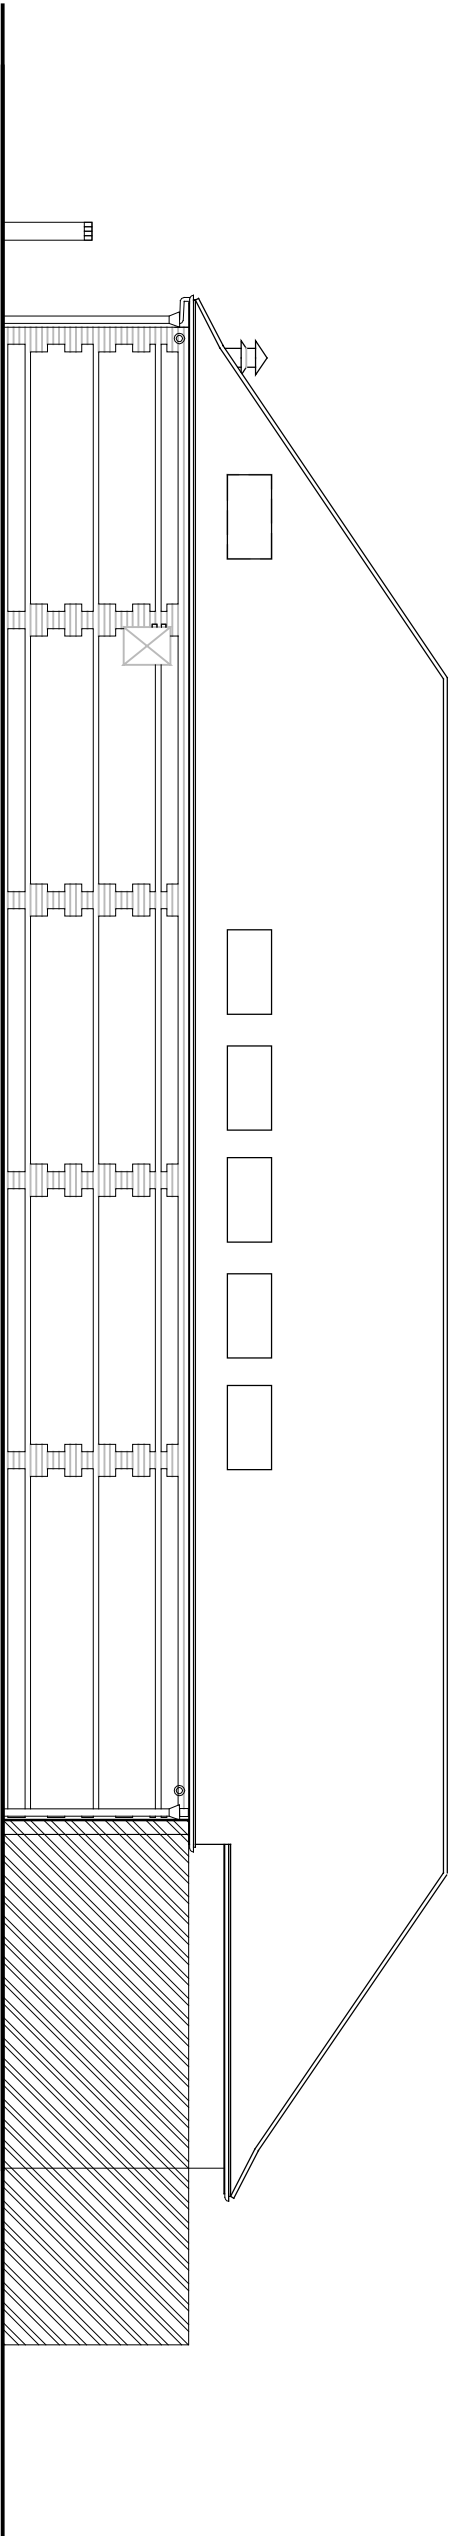

EXISTING NORTH ELEVATION

1:100@A3

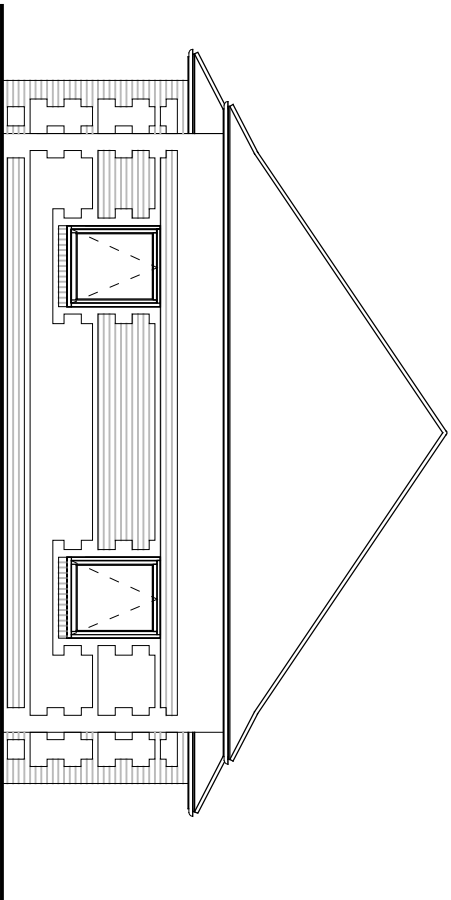

EXISTING WEST ELEVATION

1:100@A3



chartered architects
and planning consultants

Lee Evans Partnership LLP,
Cornerways St Johns Lane, Chesham, West CT1 2DD Tel: 01227 784444

London: 175-185 City's Fin Road, London EC2 0JF Tel: 0207 412 0040

email: info@lee-evans.co.uk website: www.lee-evans.co.uk fax: 01227 817102

PROJECT

St. Margaret's Church, Argymering : Church Hall Refurbishment

DATE

St. Margaret's Church Argymering

18/12/16

DESIGNED BY

Existing North and West Elevations

HC HC

SCALE

1:100 @ A3

DRAWING NUMBER

08021-PL (00) 004

REVISION