



REV	DATE	DRN	CDL	NOTES

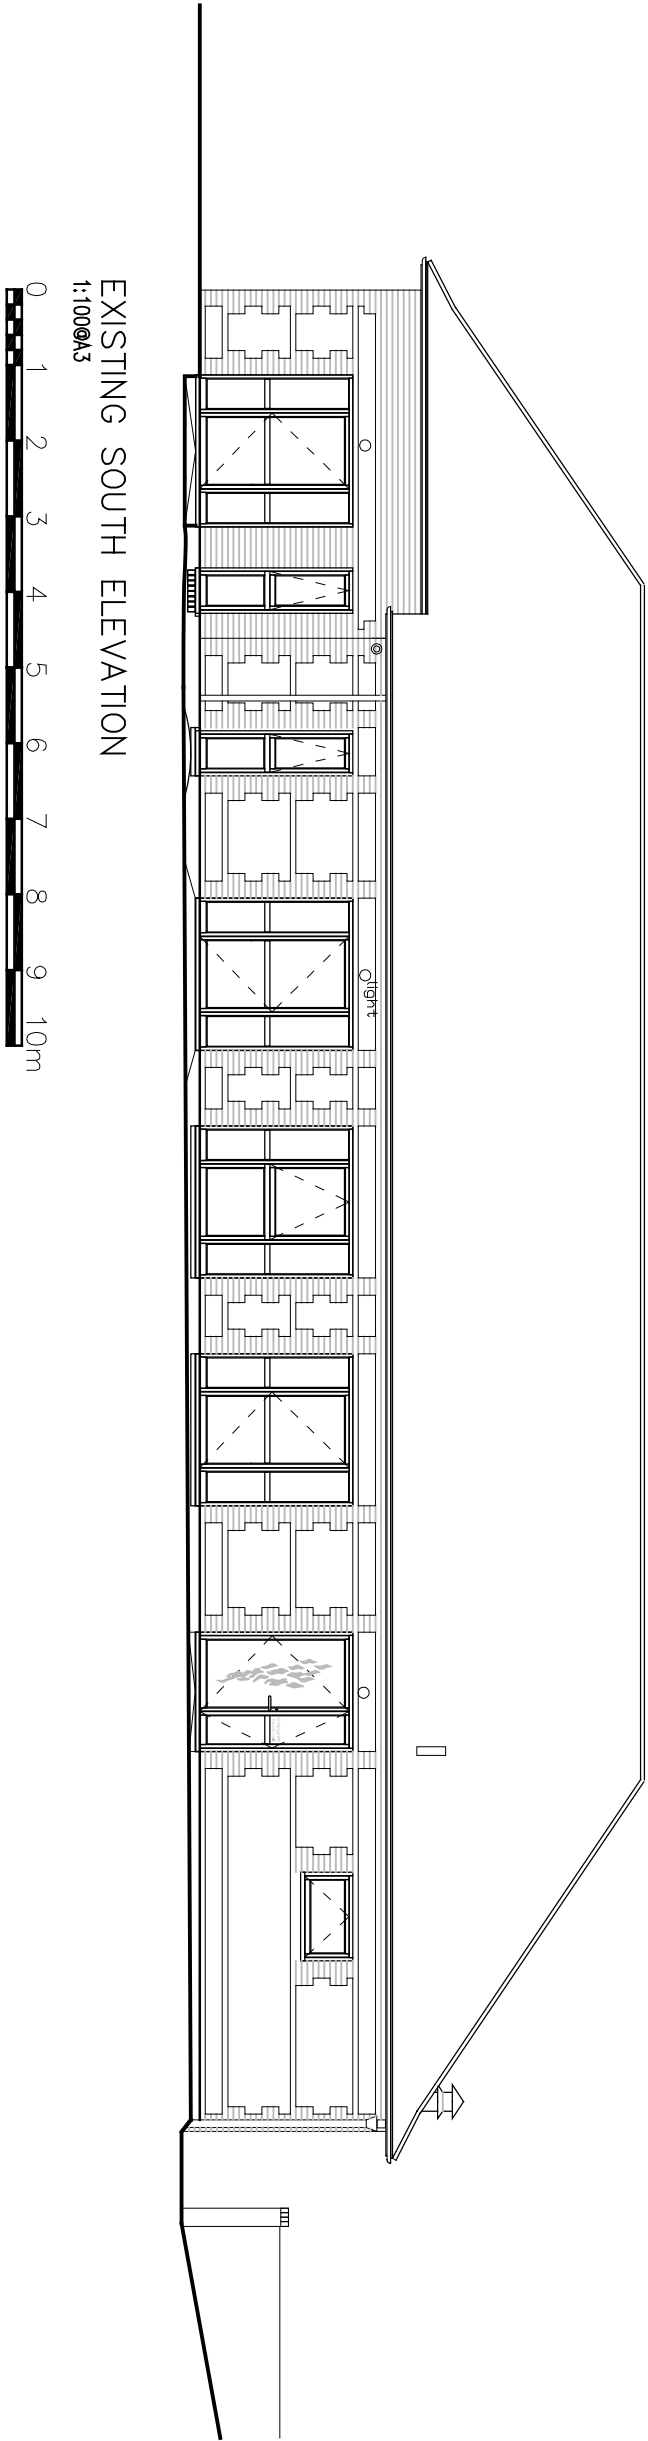

EXISTING SOUTH ELEVATION

1:100@A3

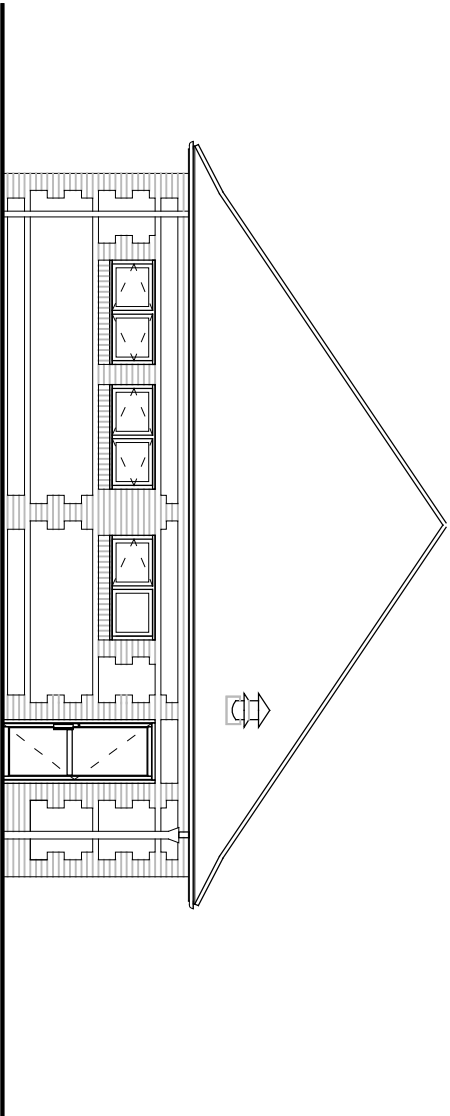

EXISTING EAST ELEVATION

1:100@A3



chartered architects
and planning consultants

Lee Evans Partnership LLP,
Cornerways, St Johns Lane, Chesham, West CT1 2DD Tel: 01227 784444
London: 175-185 City's Fin Road, London EC2 0JF Tel: 0207 812 0040
email: enquiries@lee-evans.co.uk website: www.lee-evans.co.uk fax: 01227 817102

PROJECT
St. Margaret's Church, Armingfield : Church Hall Refurbishment

DATE
18/12/16
DRAWN BY
HC HC
SCALE
1:100 @ A3

DRAWING NUMBER
08021-PL (00) 005