


REV.	DATE	DRN.	KD.	NOTES
-		-	-	-

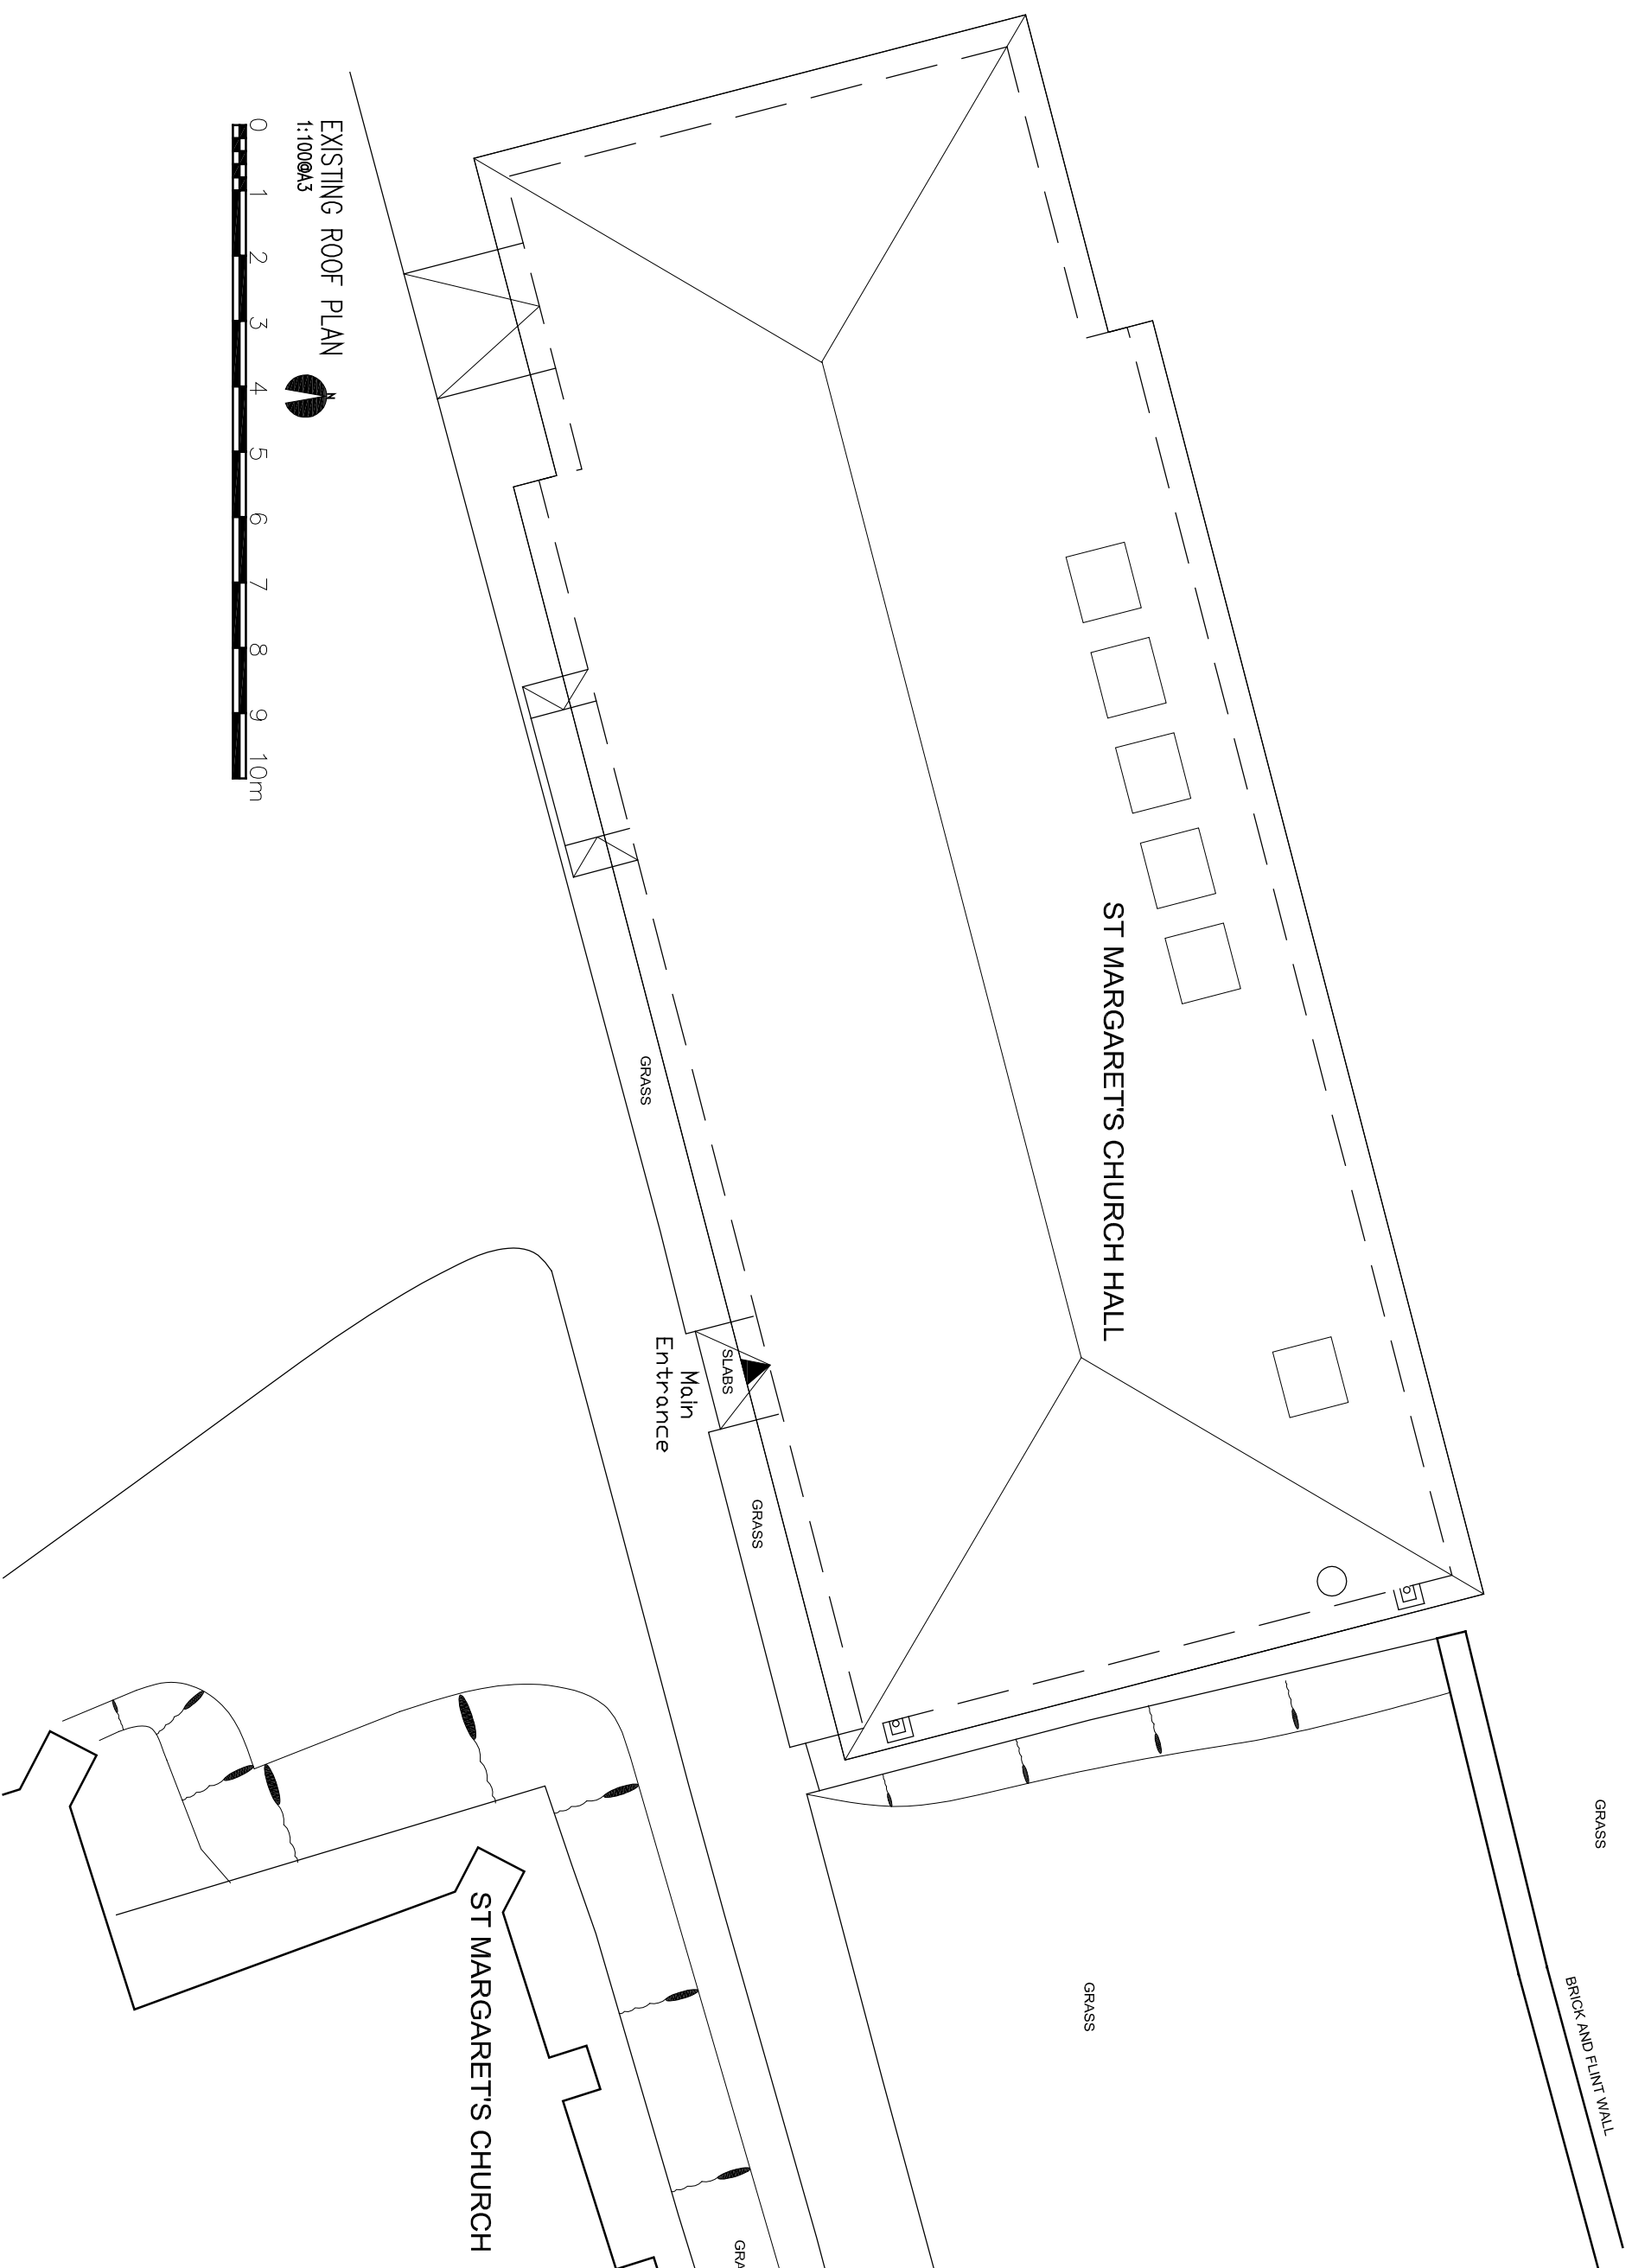

EXISTING ROOF PLAN
1:100@A3



ST MARGARET'S CHURCH

chartered architects
and planning consultants

Lee Evans Partnership LLP.

Canterbury: St John's Lane, Canterbury, Kent CT1 2QQ Tel: 01227/76444
London: 175-185 Gray's Inn Road, London Tel: 0207 812 0640

email: architects@lee-evans.co.uk website: www.lee-evans.co.uk fax: 01227 819102

[illegible]

CLIENT _____

St Margarets Church Angmering
18/12/18

Existing roof plan

ISSUE STATUS _____ SOLA

DRAWING NUMBER _____ REVISION _____

08021-PL (00) 006