


Lee Evans Partnership LLP own the copyright of this and any associated documents. No part of this document may be reproduced for any purpose other than that for which they were created.

REV	DATE	DRN	CDL	NOTES
A	13/04/2016	JV	HC	JV Cupboards to Paxon room store. New external surveillance cameras.
B	04/10/2016	HC	JV	Revised to show: New external surveillance Meter enclosure removed Existing boiler retained New external wall Existing doors to WC's and heating plant cup'd removed. Contract breaking set.
C	01/12/2016	HC	JV	Revised to show: New external wall Gas meter shown relocated below New cup'd. All kitchen Existing electric meter retained New external wall. Contractor issue
D	01/12/2016	JV	JV	External meter enclosure added Consumer unit added in full height cup'd Lobby

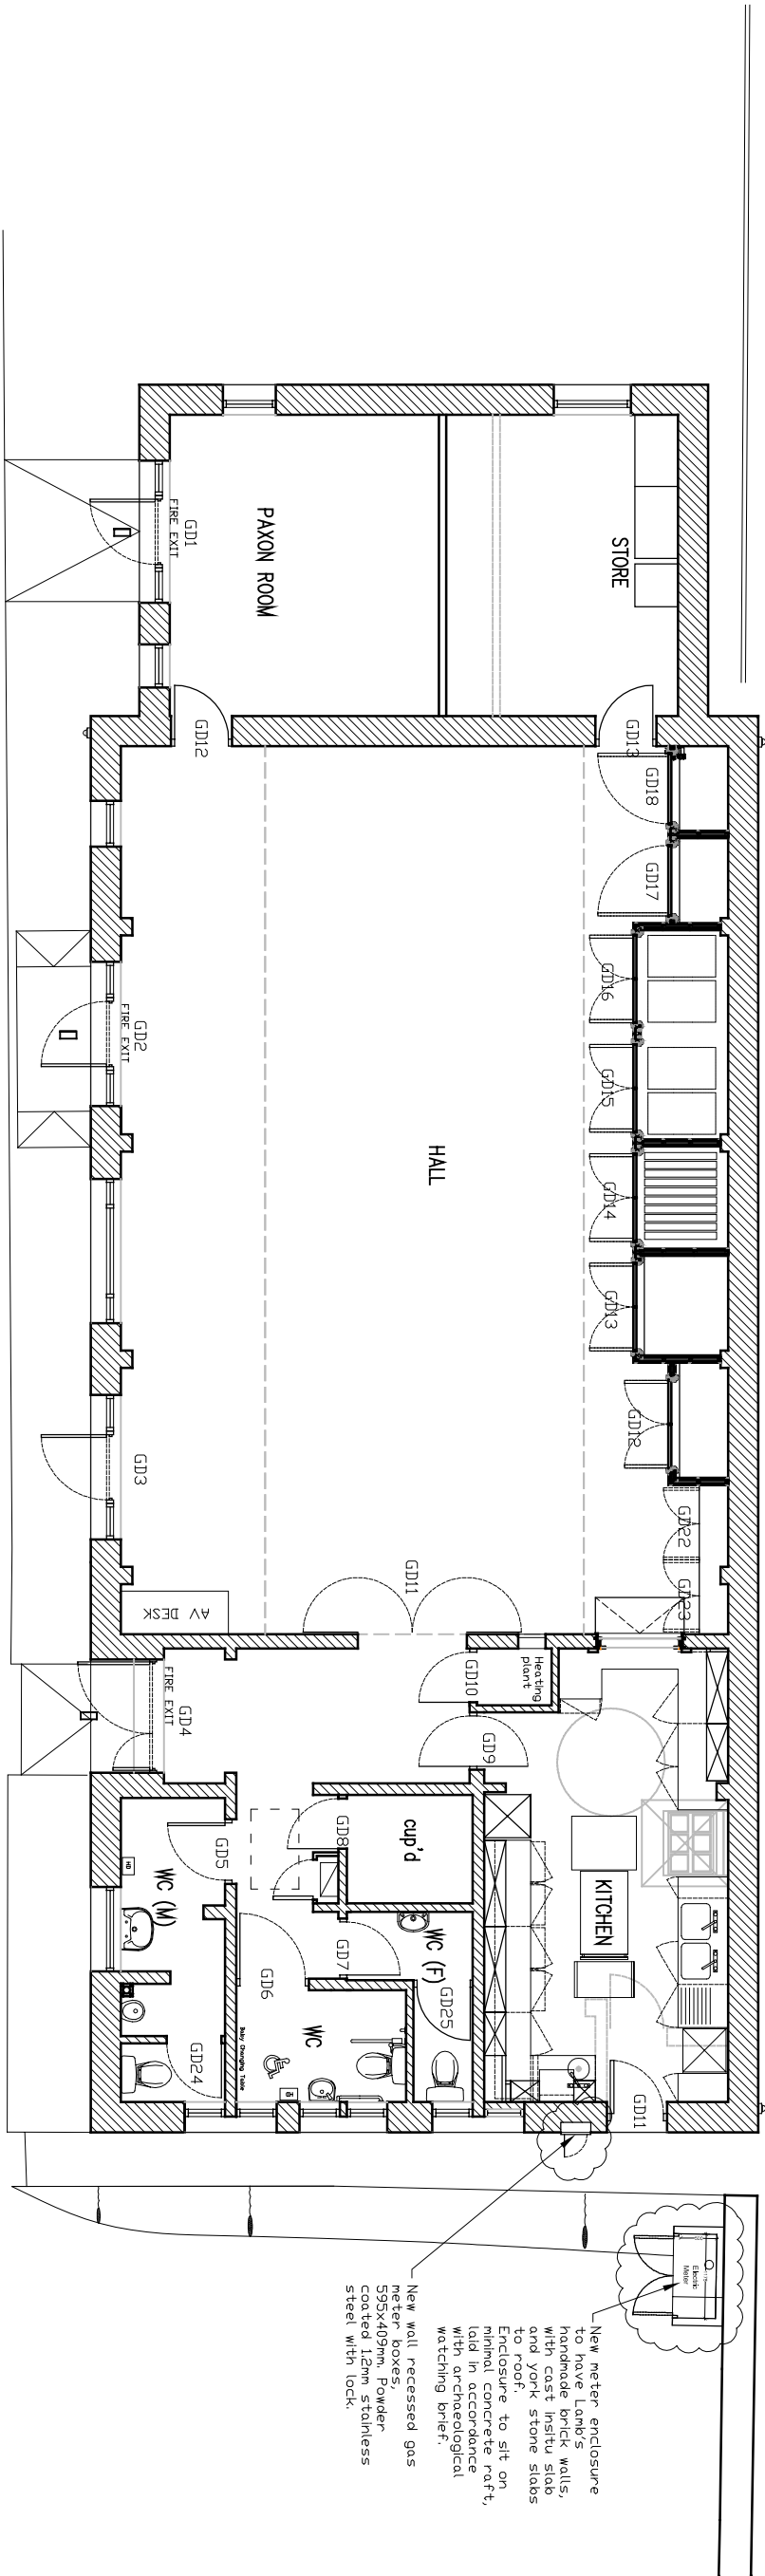

PROPOSED PLAN
1:100@A3



chartered architects
and planning consultants

Lee Evans Partnership LLP,
Consultancy, St John's Lane, Canterbury, Kent CT1 2DD Tel: 01227 784444
London: 175-185 City's Fin Road, London EC3R 8JF 0840
email: arundistrict@lee-evans.co.uk website: www.lee-evans.co.uk fax: 01227 817102

PROJECT

St. Margaret's Church, Armingey :
Church Hall Refurbishment

CLIENT

St. Margaret's Church Armingey

DATE

18/12/2016

DESIGN TITLE

Proposed Plan

DRN + CDL

HC JV

SCALE

ISSUE STATUS

1:100 @ A3

DRAWING NUMBER

PL (00) 007 01

REVISION

D

