


PROPOSED NORTH ELEVATION
1:100@A3
0 1 2 3 4 5 6 7 8 9 10m

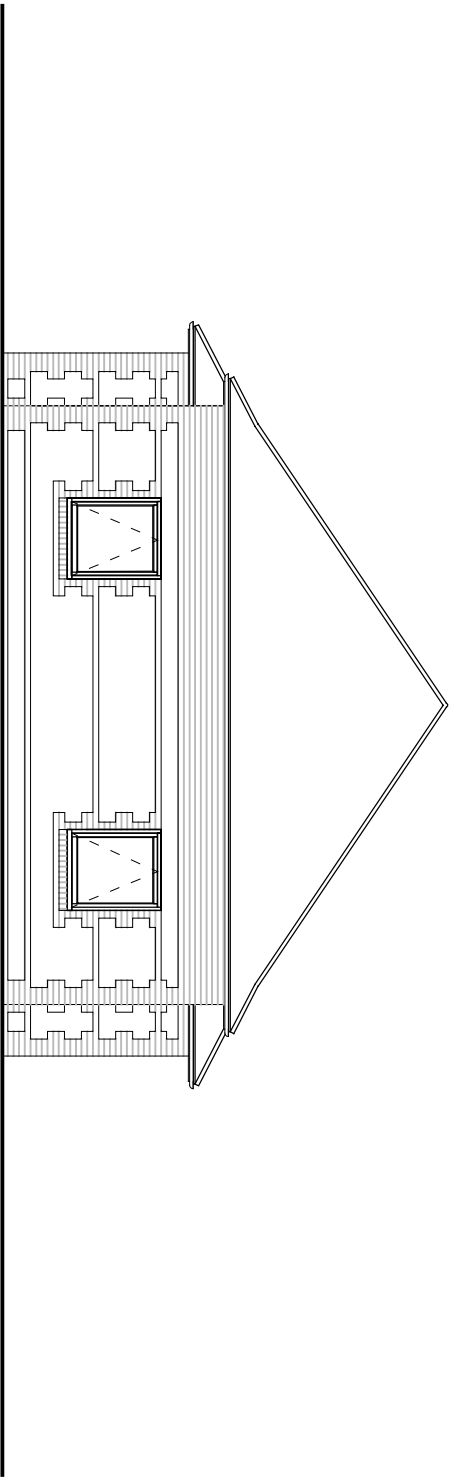

PROPOSED WEST ELEVATION
1:100@A3

REV	DATE	DRN	CDL	NOTES
A	13/04/2015	HC	JV	Surveillance cameras to north elevation
B	13/04/2015	HC	JV	North elevation to show stainless steel
C	04/10/2015	HC	JV	Revised to show stainless steel grilles to footlights omitted Contract Drawing Set
D	9/5/2017	JV	JV	Kitchen cabinet revised. Kitchen vent added.



chartered architects
and planning consultants

Lee Evans Partnership LLP,
Cornerbury, St John's Lane, Cornerbury, West C11 2DD Tel: 01227 784444
London: 175-185 City's Fin Road, London EC2G 9JF 0460
email: architect@lee-evans.co.uk website: www.lee-evans.co.uk fax: 01227 817102

PROJECT

St. Margaret's Church, Ayrmering : Church Hall Refurbishment

DATE

St. Margaret's Church Ayrmering 09/05/17

DESIGNED BY

Proposed North and West Elevations JW JW

SCALE

1:100 @ A3

DRAWING NUMBER

08021-PL (00) 008 D