




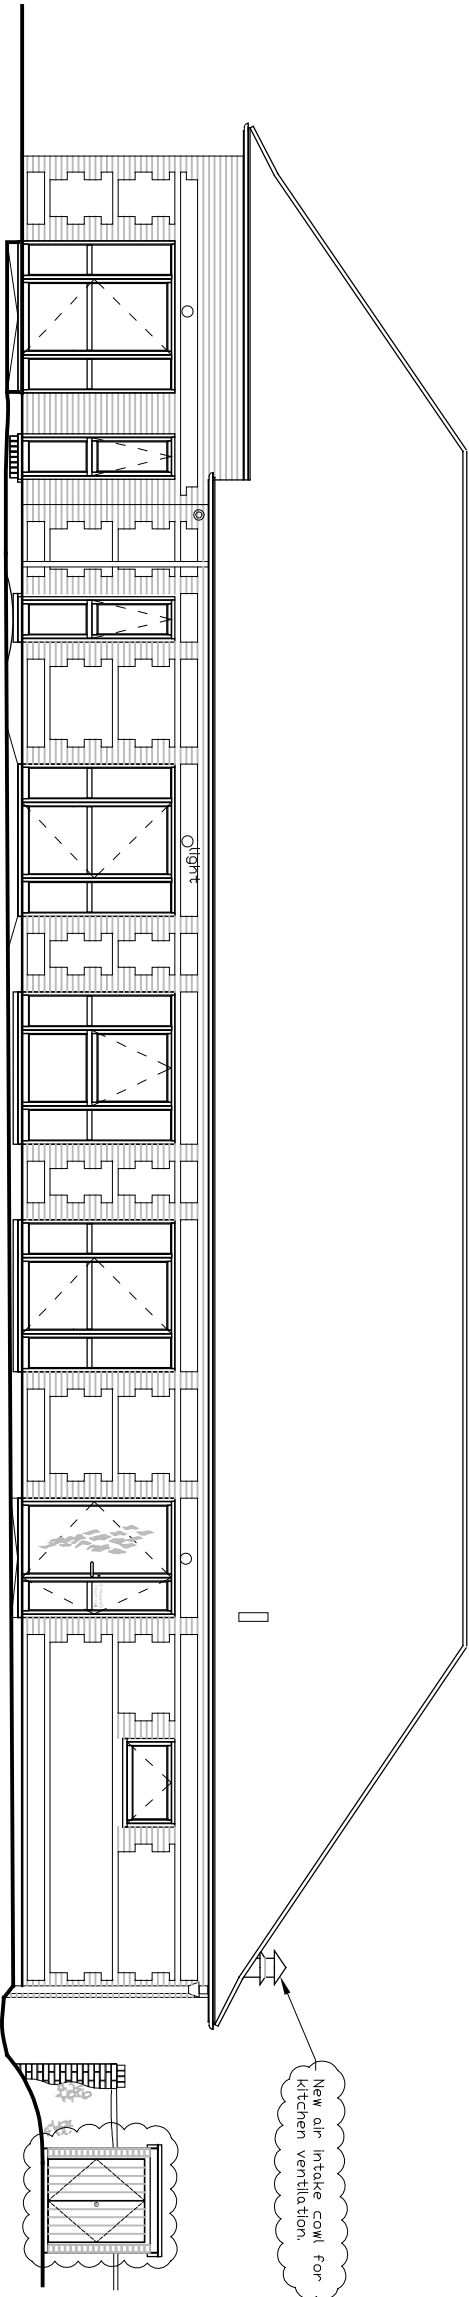

PROPOSED SOUTH ELEVATION
1:100@A3

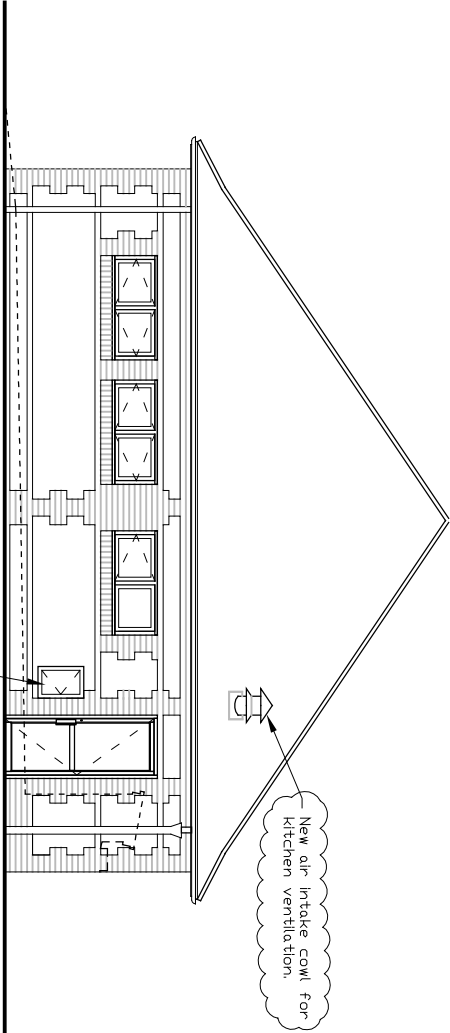

PROPOSED EAST ELEVATION
1:100@A3

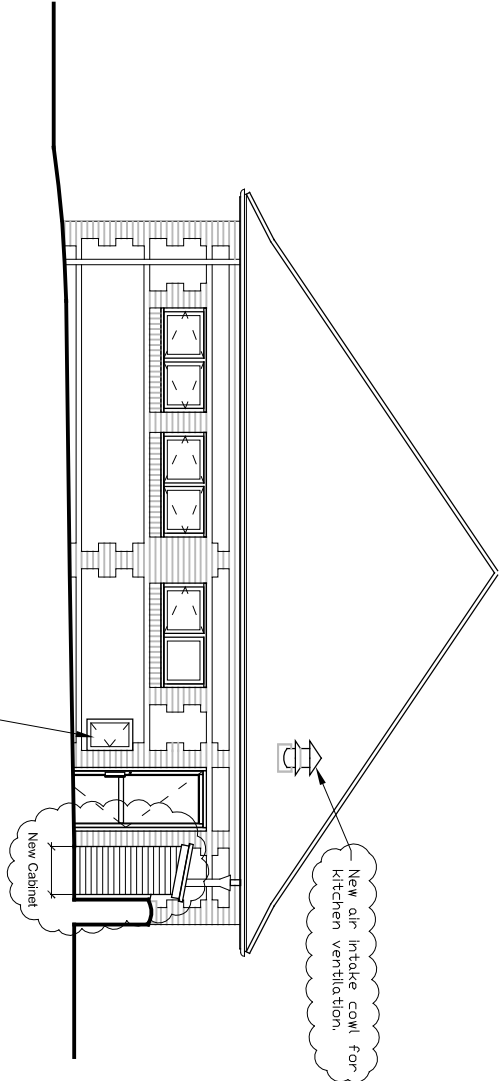

PROPOSED EAST ELEVATION SHOWING METER CABINET
1:100@A3

REV	DATE	DRN	CDL	NOTES
A	13/04/2015	HC	JV	New surveillance camera to south elevation.
B	13/04/2015	HC	JV	Notes to east elevation changed
C	04/10/2015	HC	JV	Gas and electric meter boxes to external wall shown.
D	01/11/2016	HC	JV	External meter boxes omitted from Proposed East Elevation.
E	9/5/2017	JV	JV	External meter boxes omitted from Proposed East Elevation.

Lee Evans Potentially LLP own the copyright of this and any associated drawings and documents. No part of this drawing may be reproduced for any purpose other than that for which they were created.



chartered architects
and planning consultants

Lee Evans Partnership, LLP,
Cornerways, St John's Lane, Cambridge, East CT1 2DD Tel: 01223 784444
London: 175-185 City's End Road, London EC3R 6JF Tel: 0207 812 0040
Email: architect@lee-evans.co.uk Website: www.lee-evans.co.uk Fax: 01223 811102

PROJECT
St. Margaret's Church, Armingfield : Church Hall Refurbishment

CLIENT
St. Margaret's Church Armingfield
DATE
09/05/17
DRAWING TITLE
Proposed South and East Elevations
SCALE
1:100 @ A3

DRAWING NUMBER
08021-PL (00) 009
E