



DO NOT SCALE DRAWING

Lee Evans Partnership LLP own the copyright of this and any associated documents. Such documents may not be used or reproduced for any purpose other than that for which they were created.


REV.	DATE	DRN.	CKD.	NOTES
A	21.04.17	JW	JMR	DIMENSIONS REVISED TO SUIT UKPN REQUIREMENTS

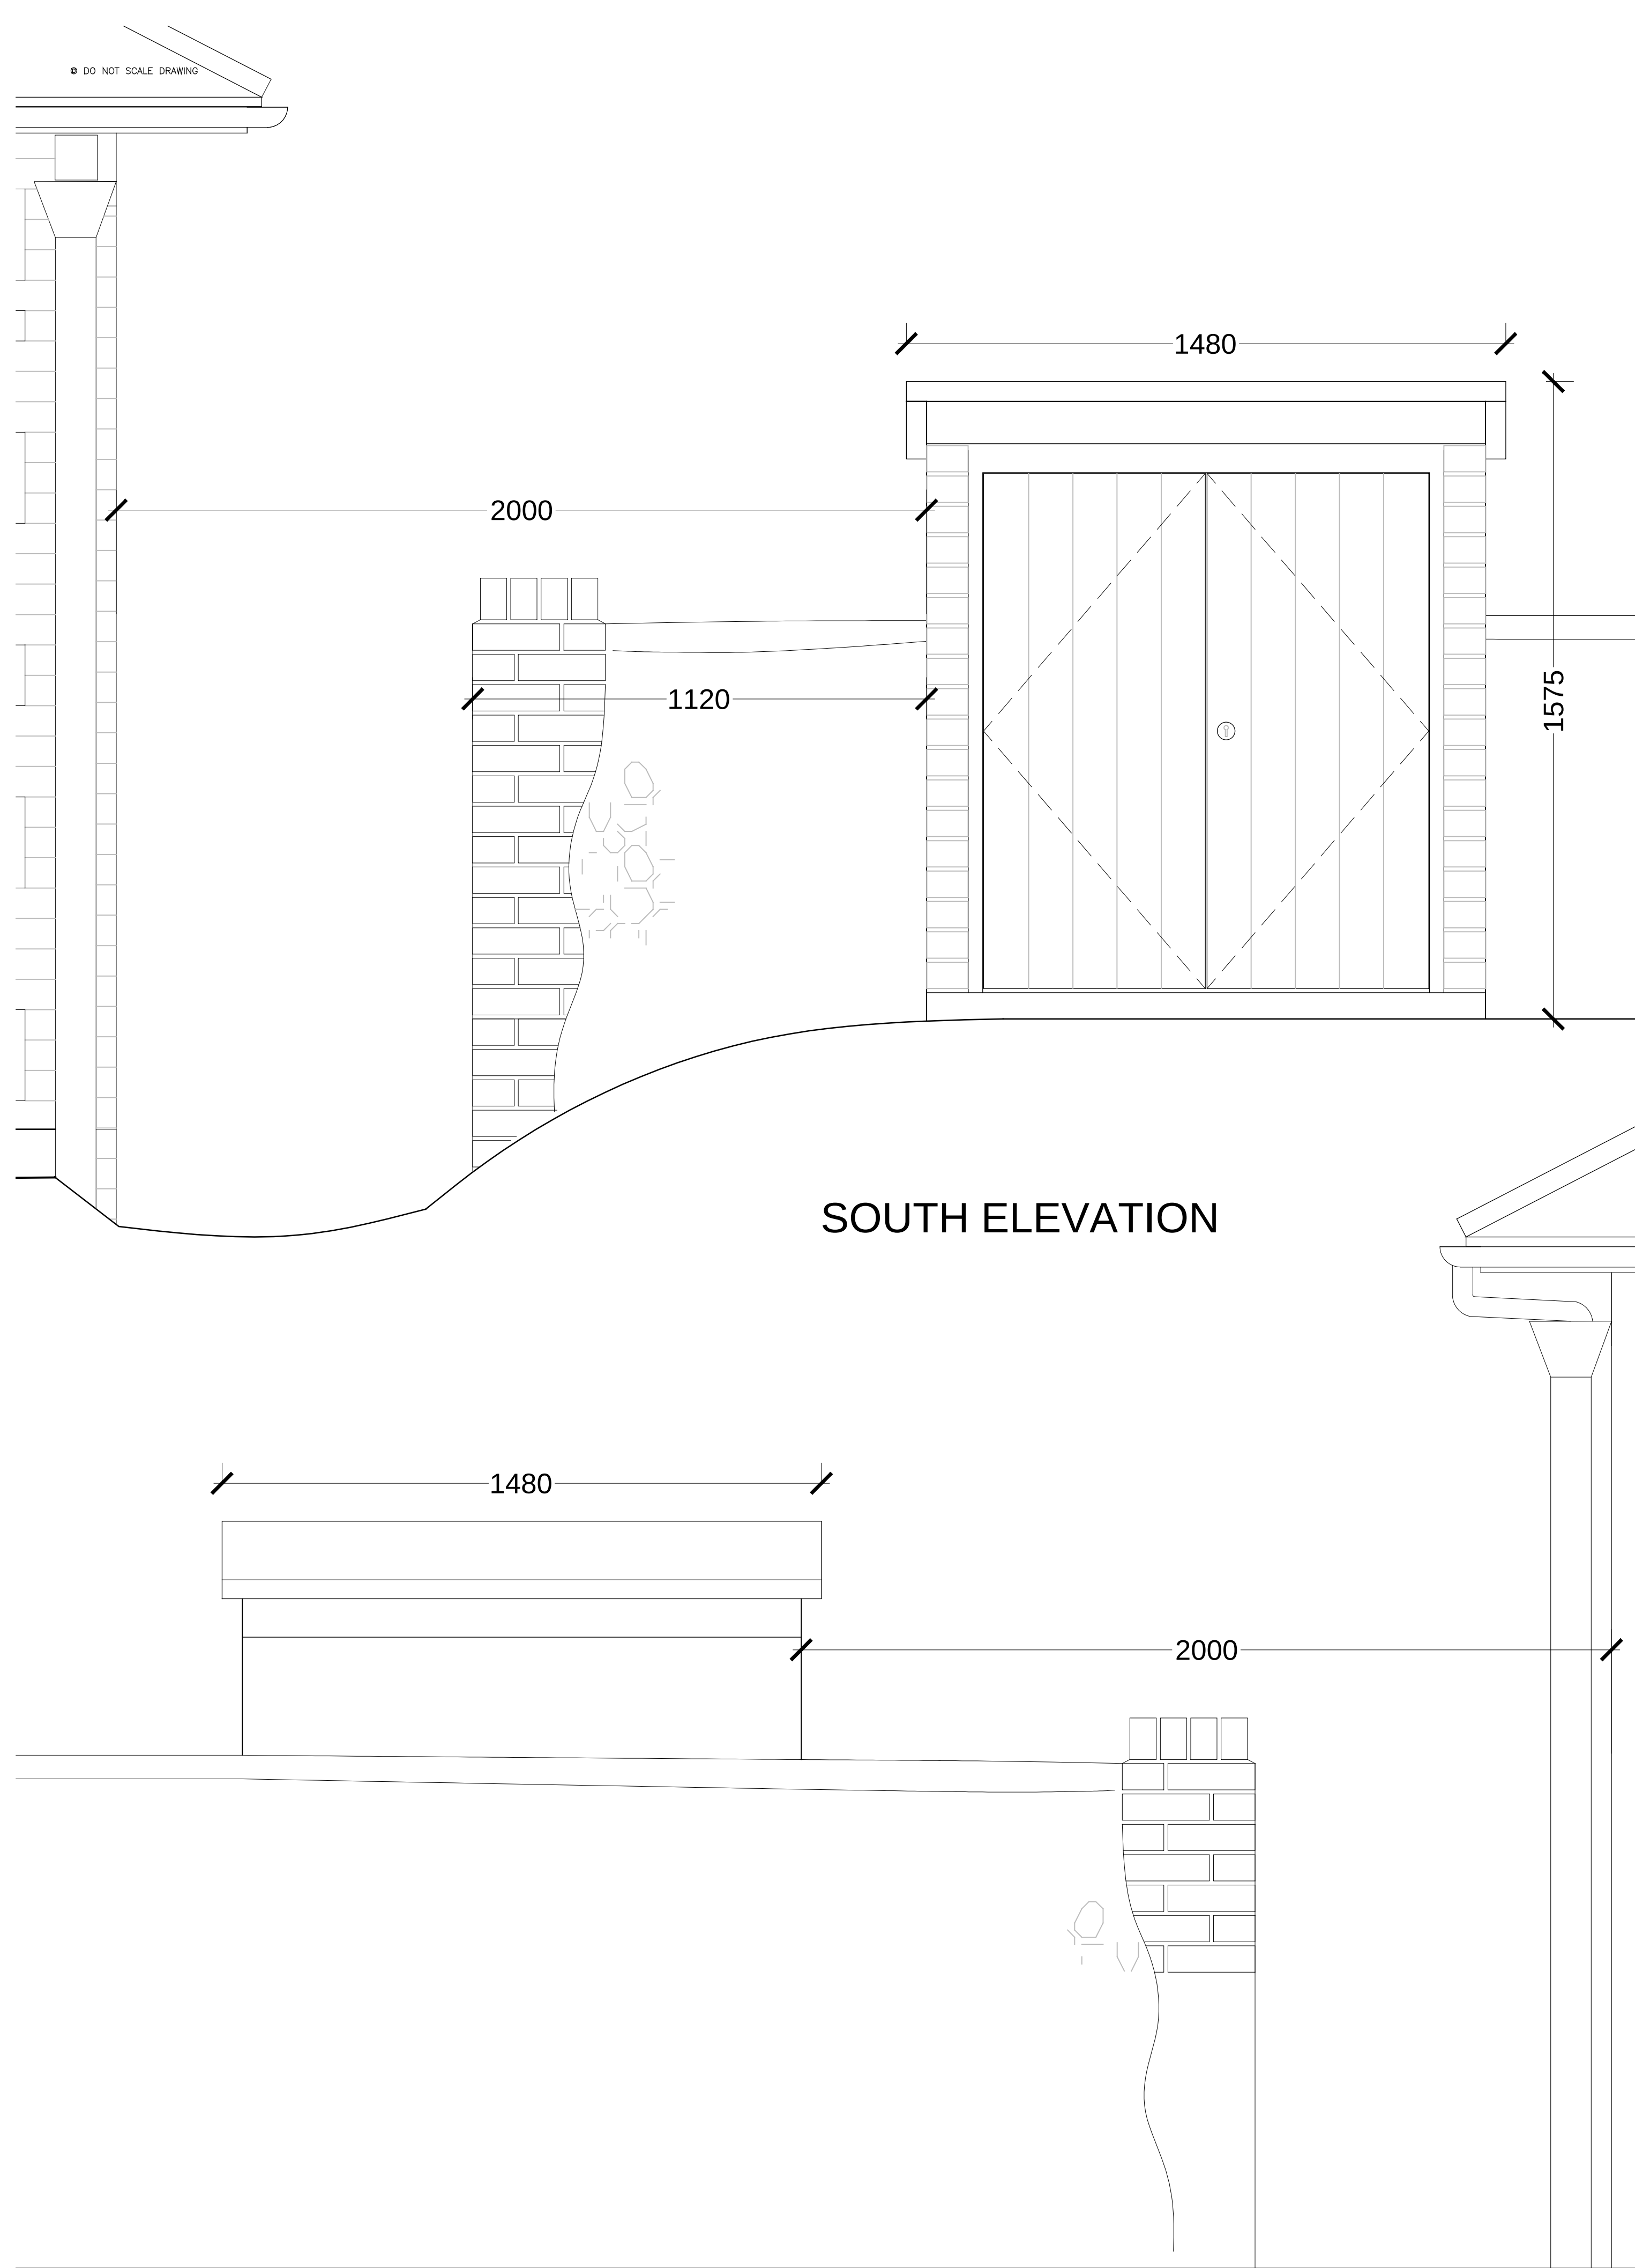

SOUTH ELEVATION

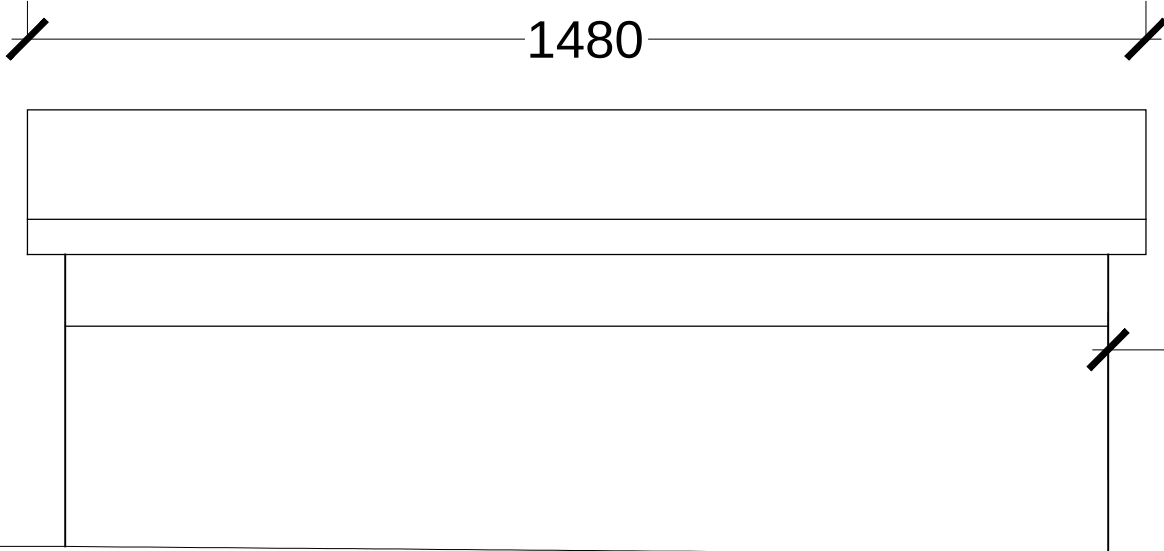


SOUTH ELEVATION

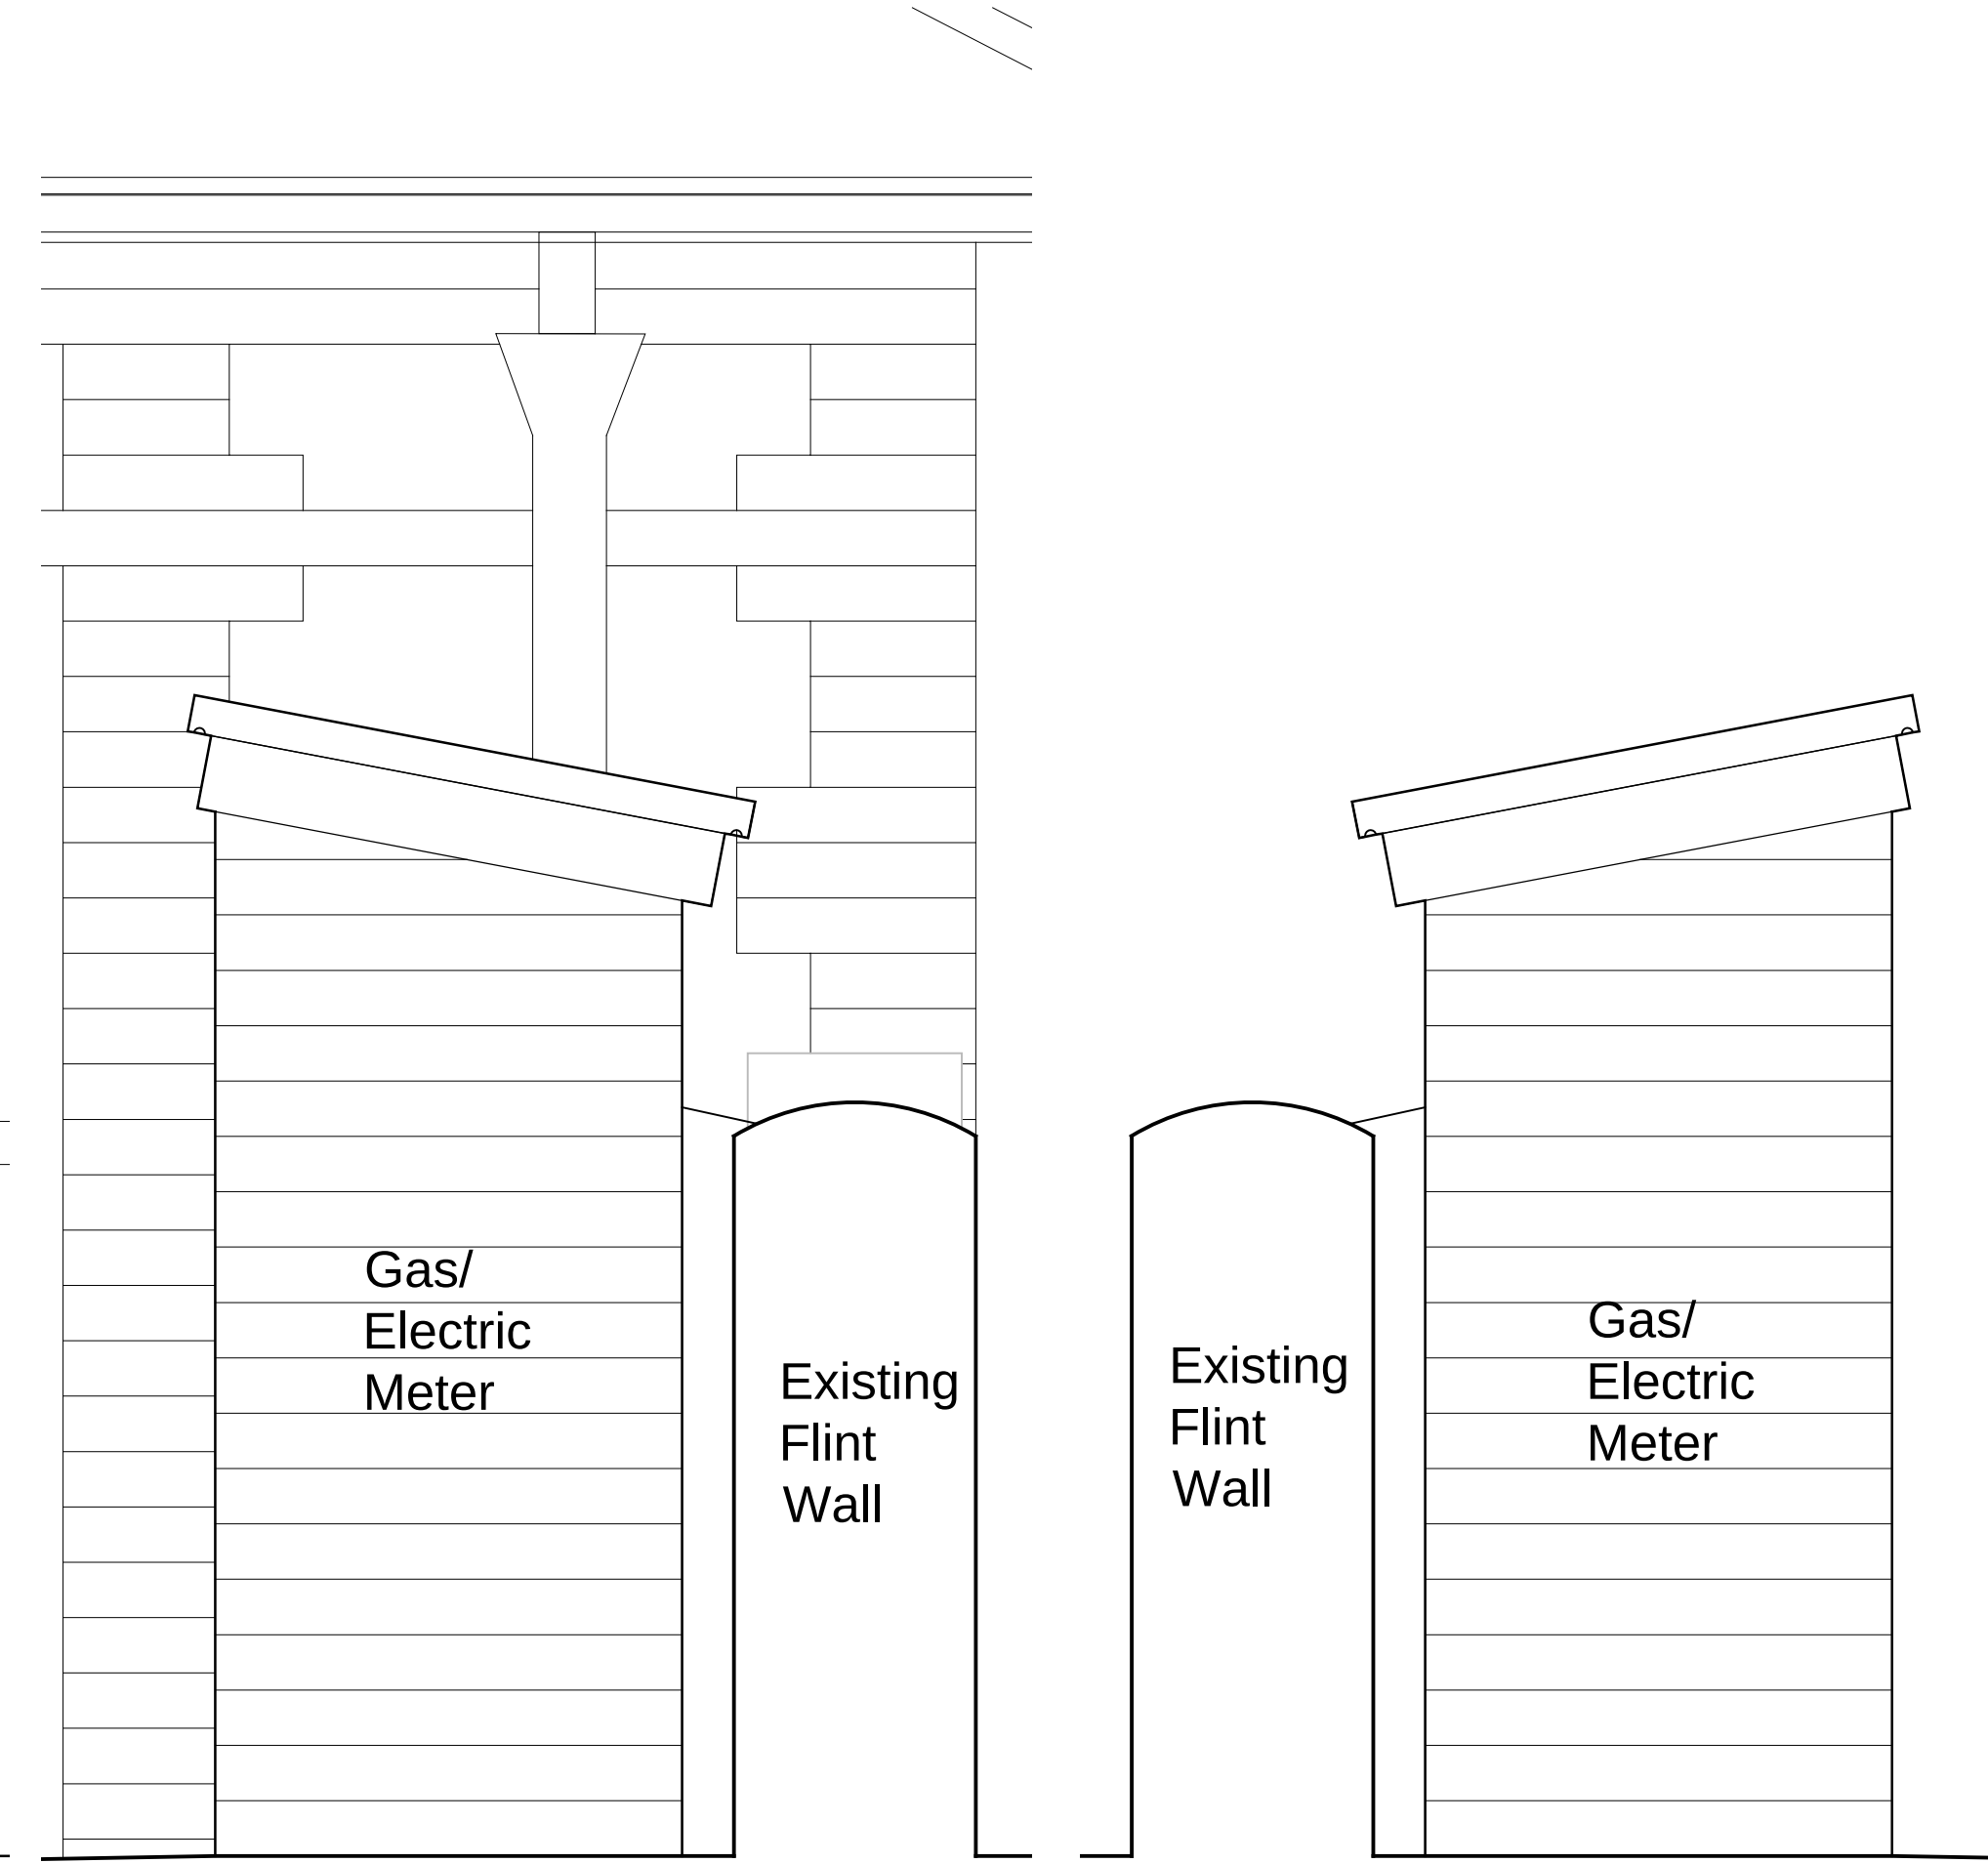


EAST ELEVATION

WEST ELEVATION

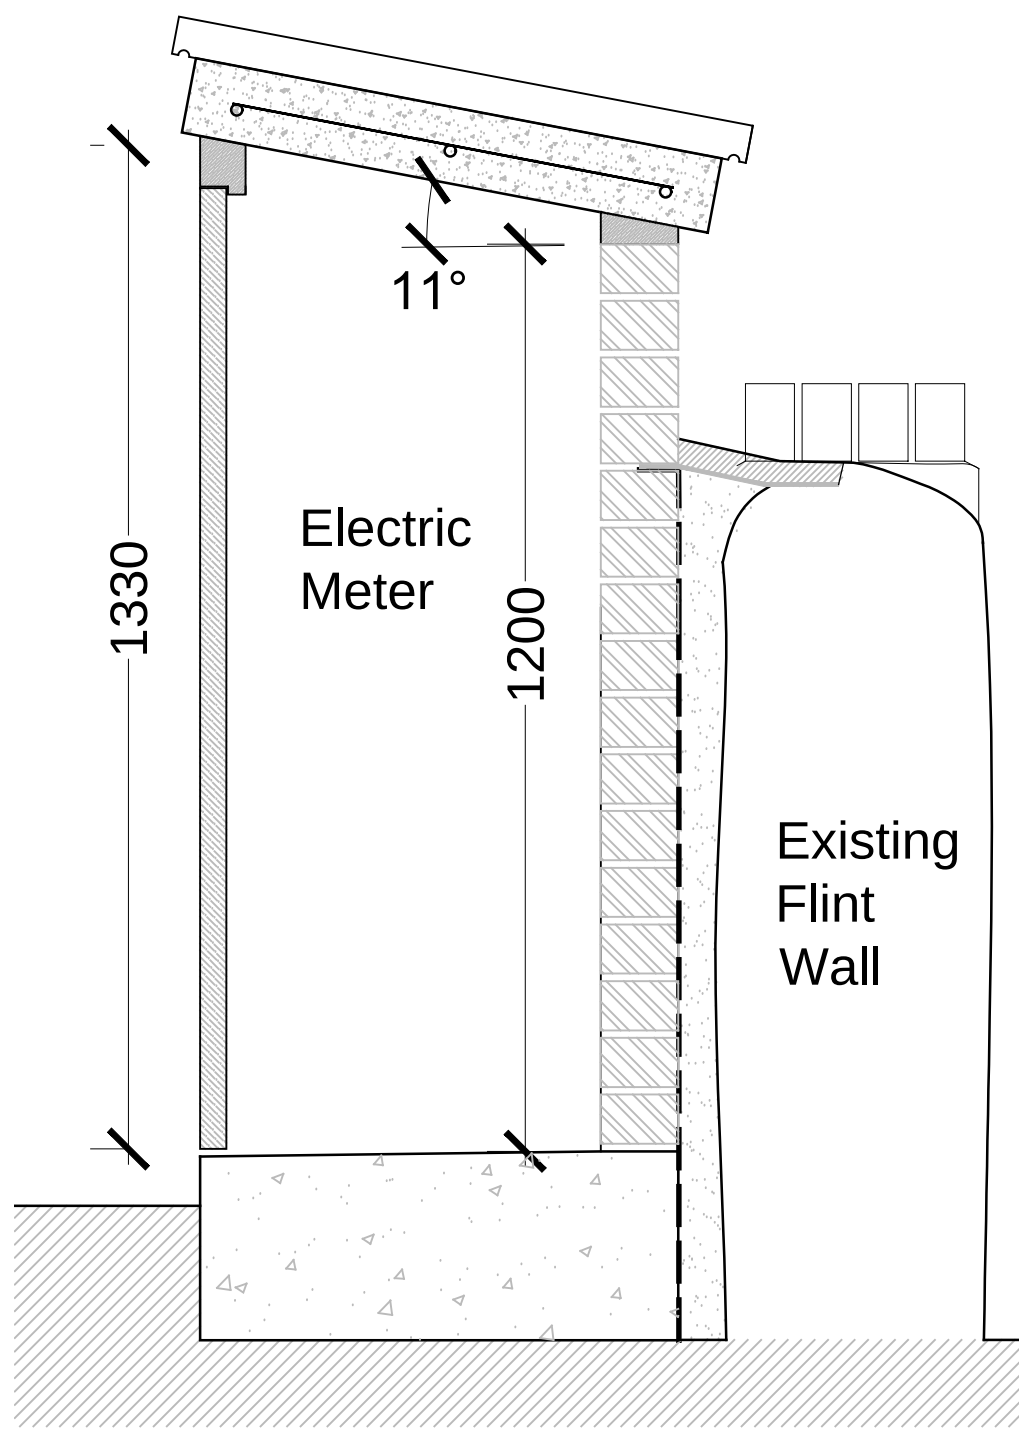


SECTION A

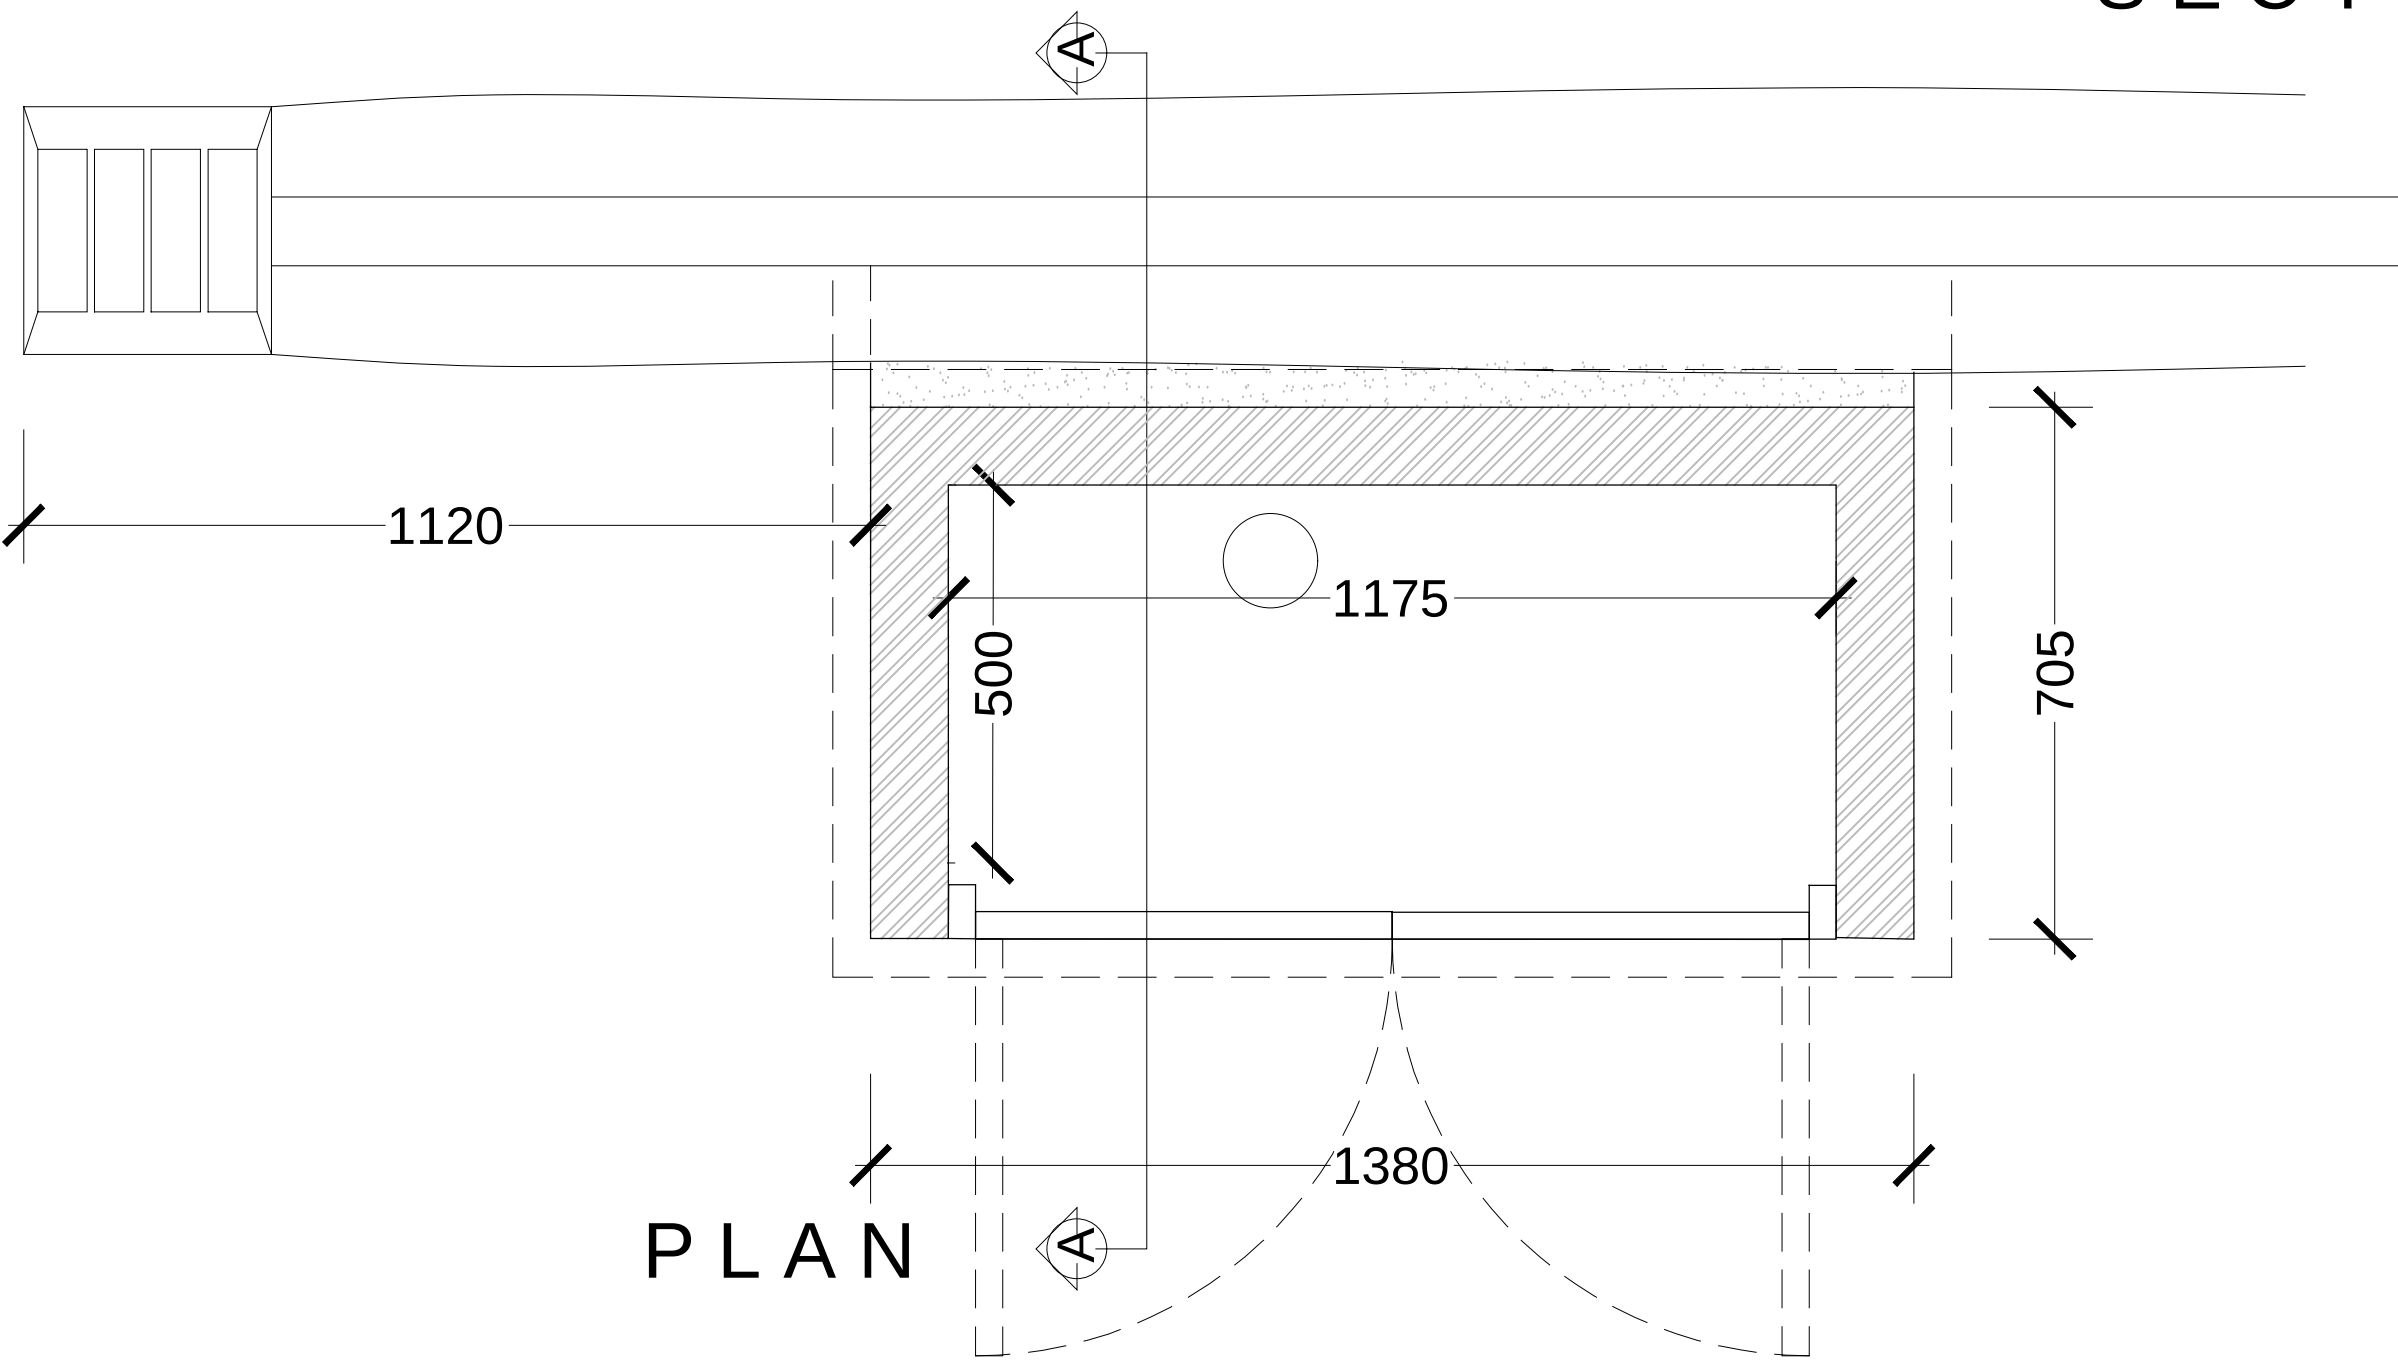

PLAN

ELECTRIC METER CABINET

1:10 @ A1

 

chartered architects
and planning consultants

Lee Evans Partnership LLP,
Canterbury: St Johns Lane, Canterbury, Kent CT1 2Q Tel: 01227 784444
London: 175-185 Gray's Inn Road, London Tel: 0207 812 0640
email: architects@lee-evans.co.uk website: www.lee-evans.co.uk fax: 01227 819102

PROJECT
St Margaret's Church, Angmering : Church Hall Refurbishment

CLIENT	DATE
St Margarets Church Angmering	13/07/17
DRAWING TITLE	DRN + CKD
Proposed Gas-Electric Meter	JW JW
ISSUE STATUS	SCALE
	1:10 @ A1
DRAWING NUMBER	REVISION
08021-WD (21) 22	B