



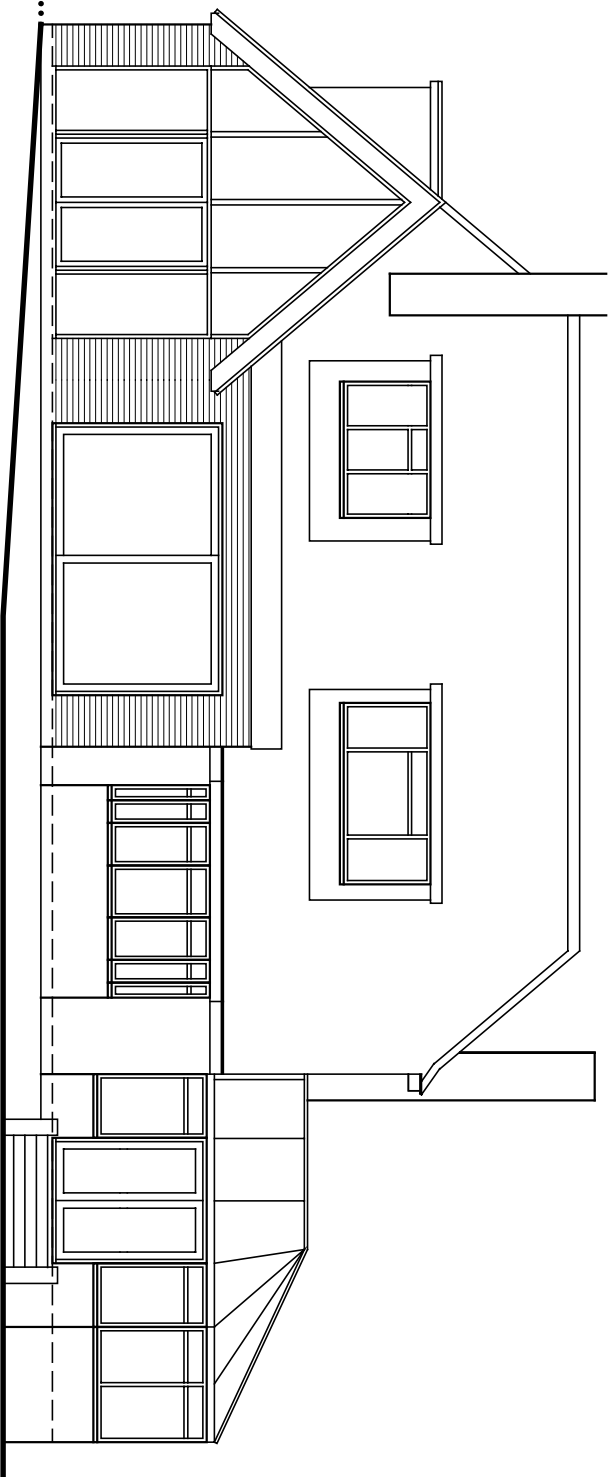


Rear - Northwest

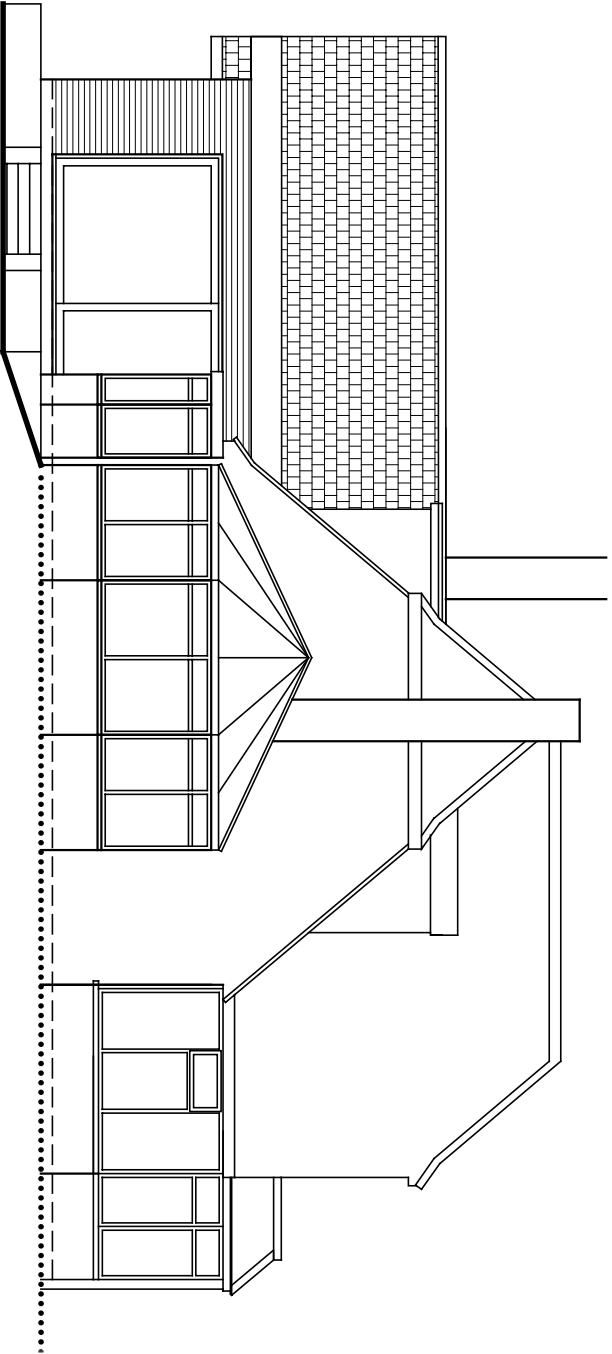


Side - Southwest


Proposed finishes:
Roof: flat and plain tile to match existing
Walls: face brick to match existing
Fenestration: black aluminium framing
Fascias, soffits, gutters etc. all black uPVC

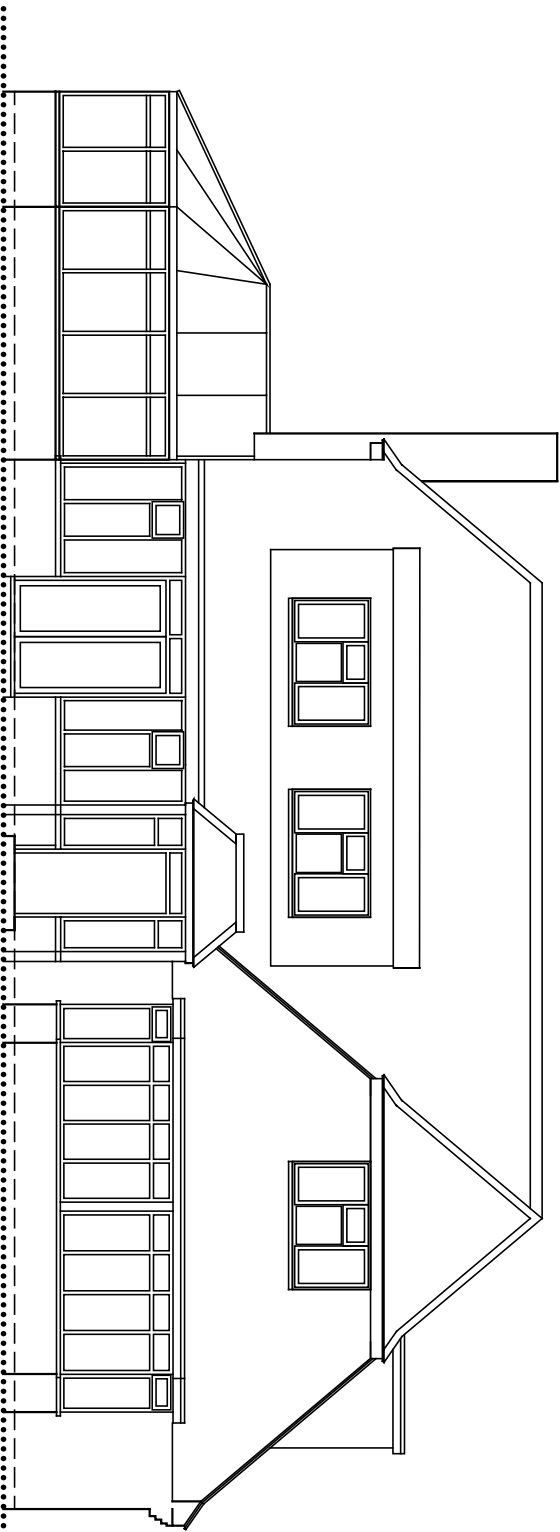


Front - Southeast

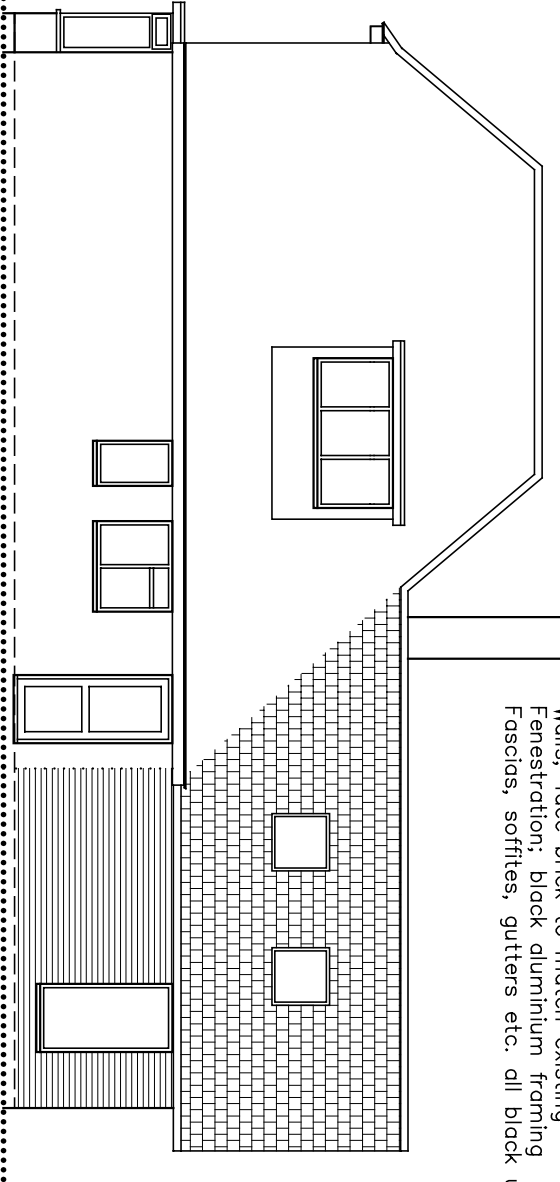

Side - Northeast

 

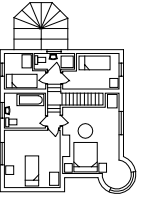BRYCESON SHAW ASSOCIATES	
Surveyors and Designers	
Flat 3 10A Norfolk Road, Littlehampton, West Sussex BN17 5PL	
Mobile: 07889 651301	
E-mail: brycesonshaw@btinternet.com	
	
Project: Proposed extension; Brise de Mer, Ham Manor Way, Angmering BN16 4JQ	
Drawing: Elevations and roof plan as proposed	
For: Mr. & Mrs. C. McGowan	
Drawn: PKS	Date: July 2026
Scales: 1:100 1:200	No: 3476/01/02
To scale when printed on A3	