


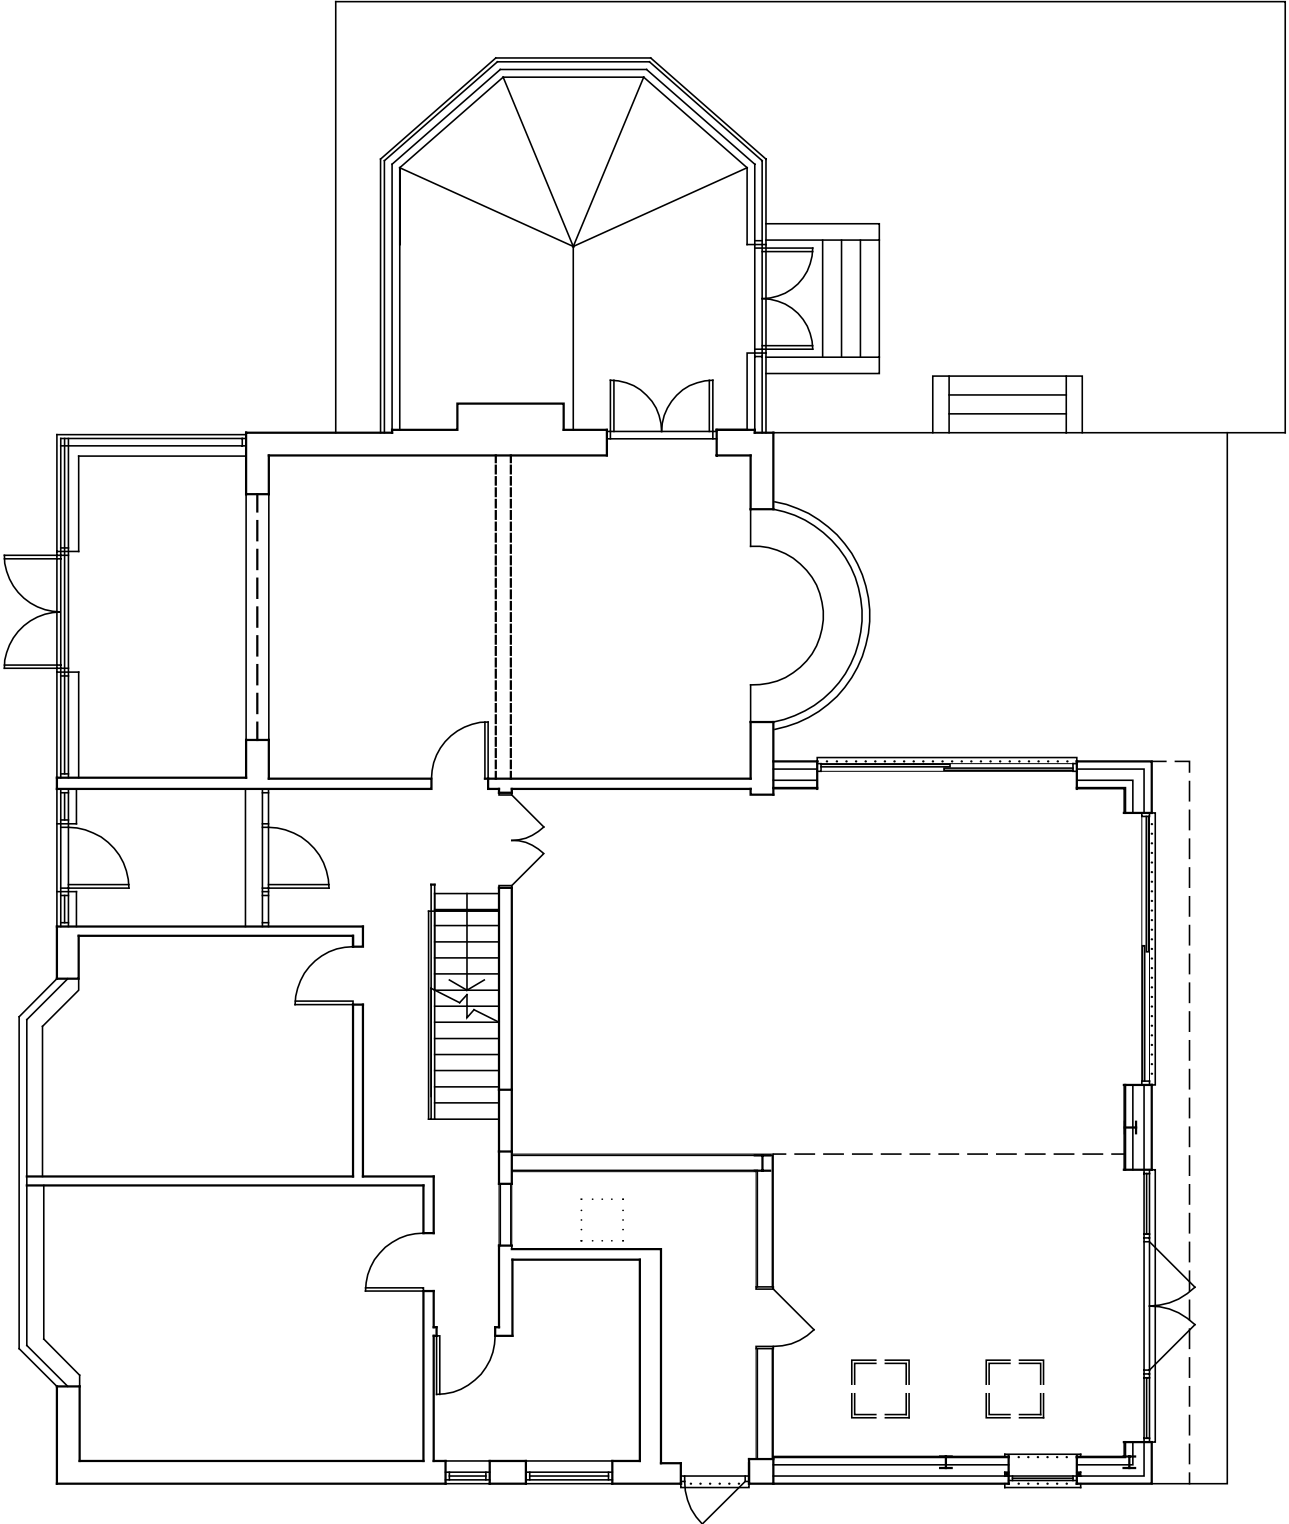

Amendments: –

BRYCESON SHAW ASSOCIATES	
Surveyors and Designers	
Flat 3 10A Norfolk Road, Littlehampton, West Sussex BN17 5PL Mobile: 07889 651301 E-mail: brycesonshaw@btinternet.com	
	
Project: Proposed extension; Brise de Mer, Ham Manor Way, Angmerling BN16 4JQ	
Drawing: Site plan	
FOR: Mr. & Mrs. C. McGowan	
Drawn: PKS	Date: July 2026
Scales: 1:100	No: 3476/01/05
To scale when printed on A3	