



Proposed

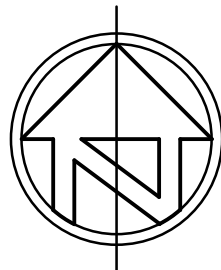

© nat-design, all rights reserved. Use figured dimensions only. All dimensions are to be checked on site before any work is carried out. Please contact the Architect immediately regarding any discrepancies discovered on site.

Rev.	Notes	Date
 NAT Design Architectural Services 23 Mill Road Angmering BN16 4HT Tel: 07599 199759 E: info@nat-design.co.uk		
Project 6 Longback Cottages Arundel Road Angmering West Sussex BN16 4JT		
Drawing Proposed Site Plan		
Drawn By NSE		Scale as shown
Date August 2020		Revision -
Drawing No. 265-DPA-02		

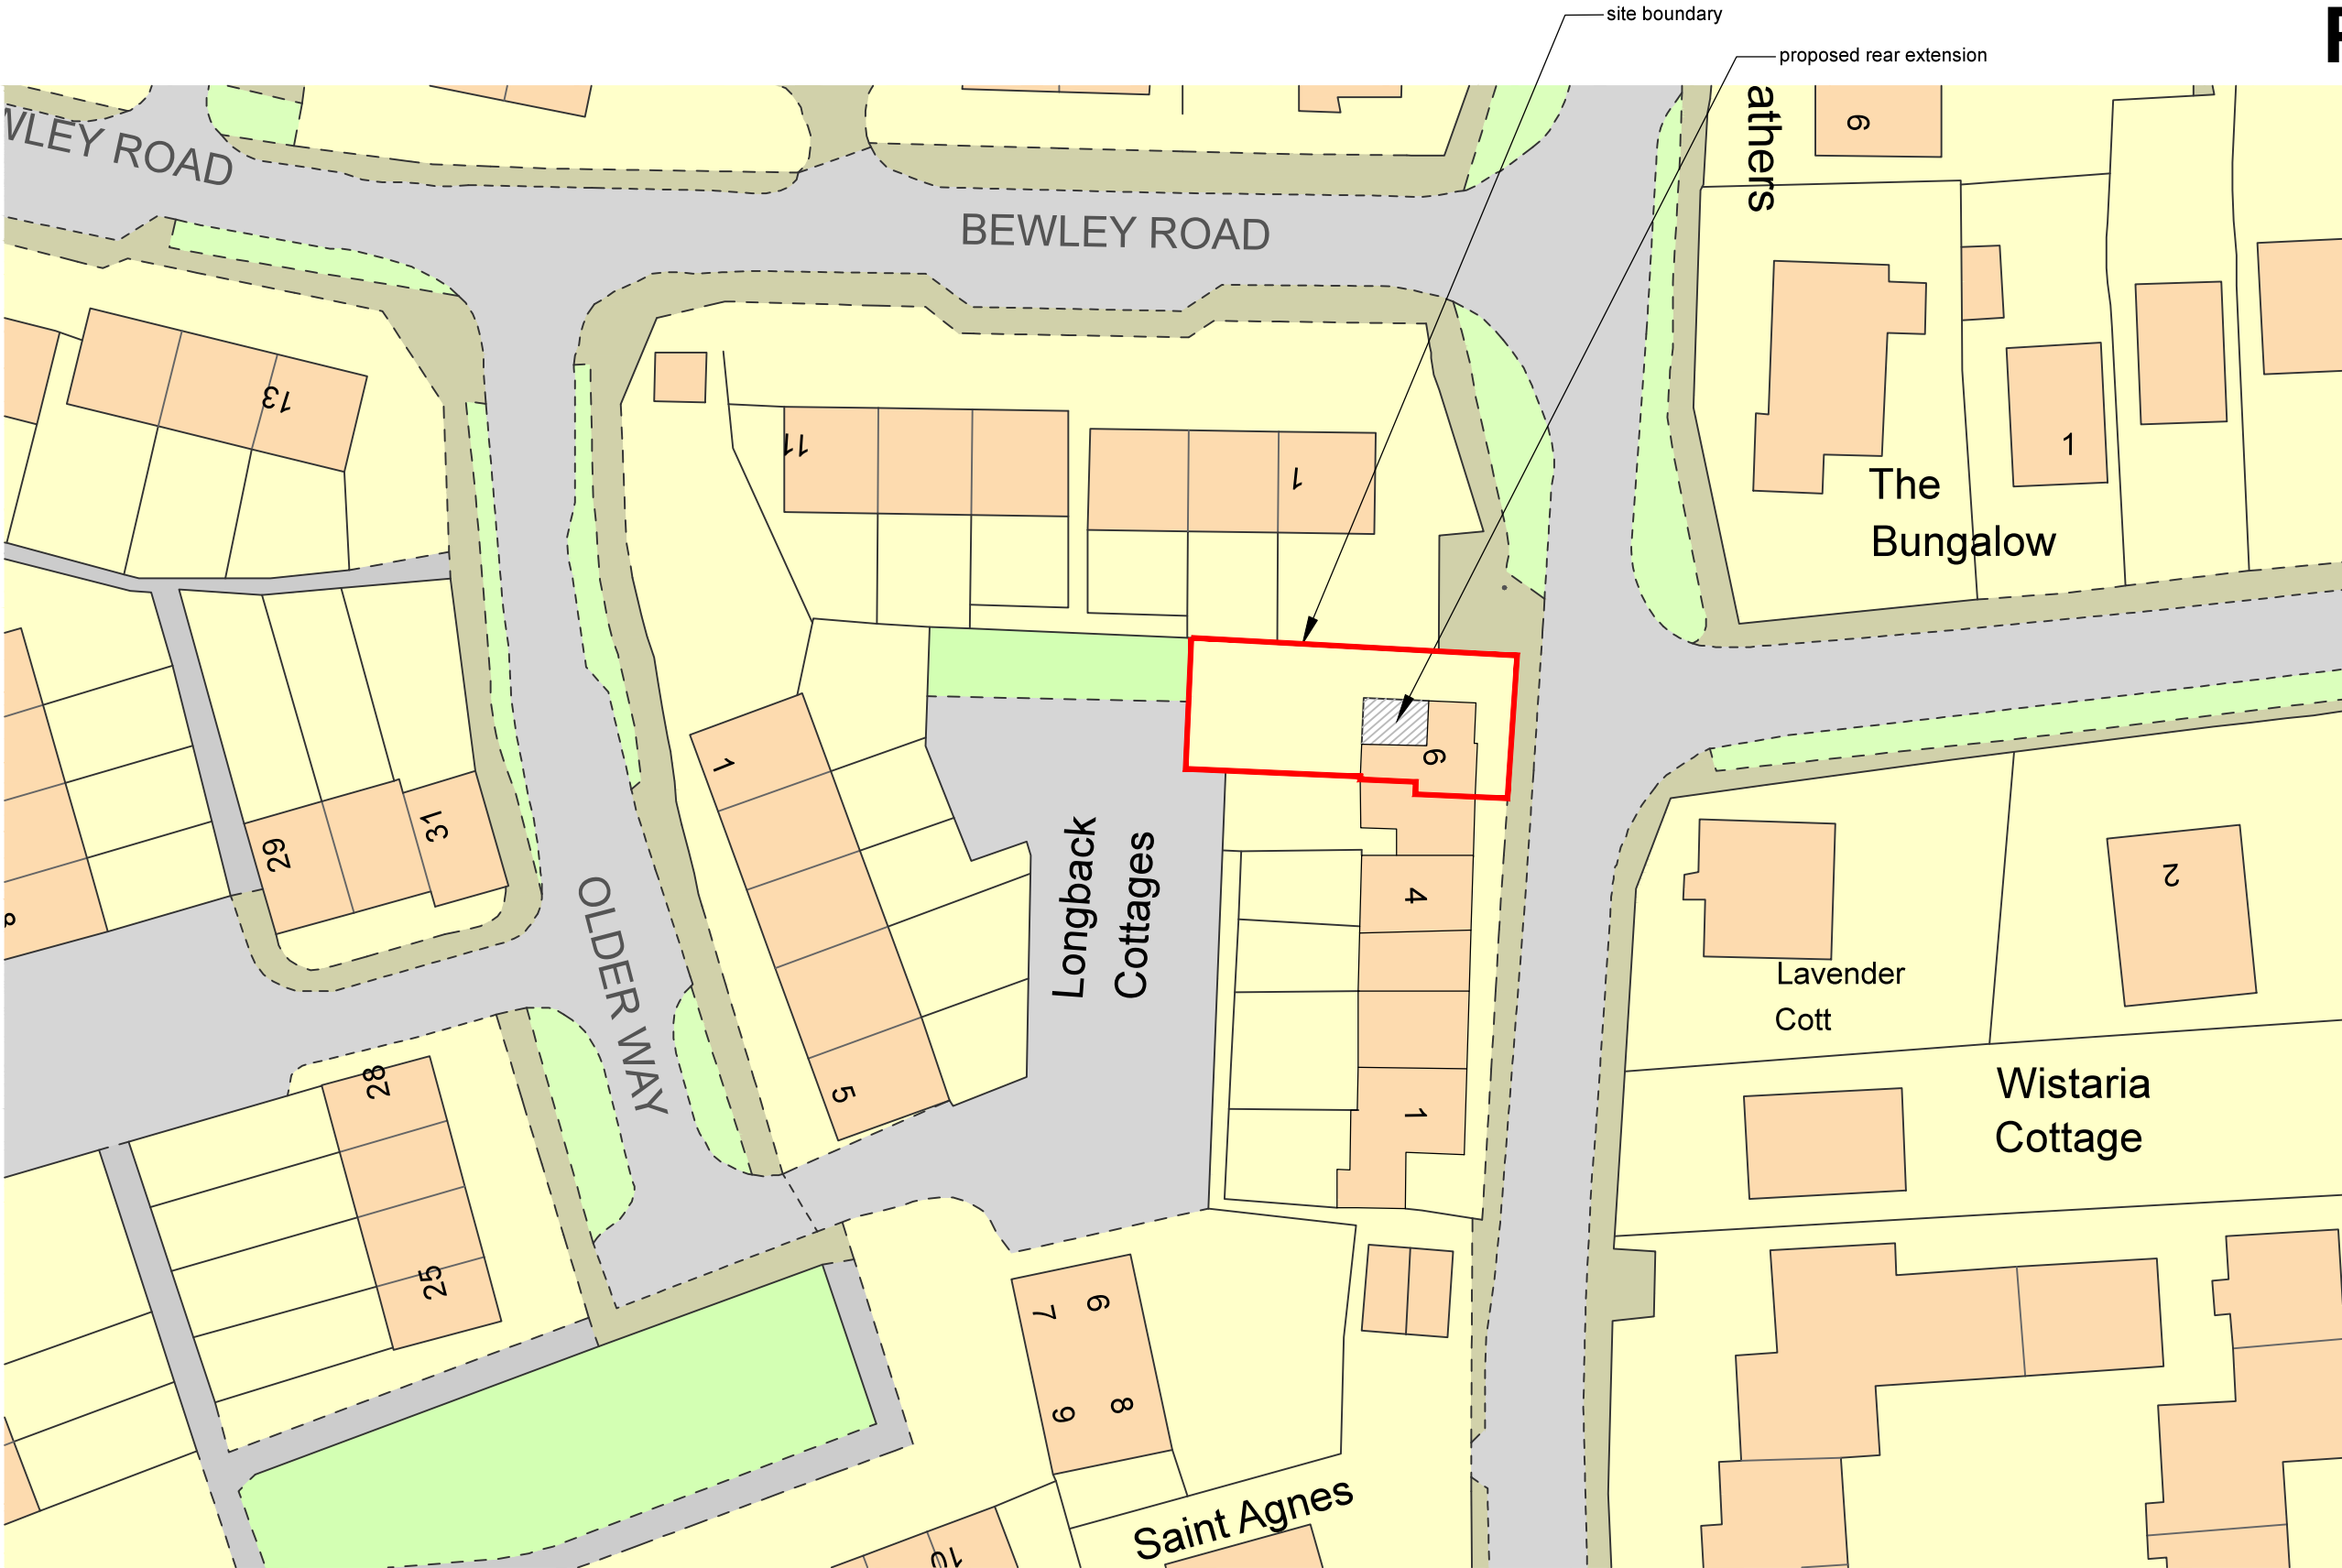

SITE PLAN 1:500 @ A3

©Crown Copyright. All rights reserved. Licence no. 100019980

